



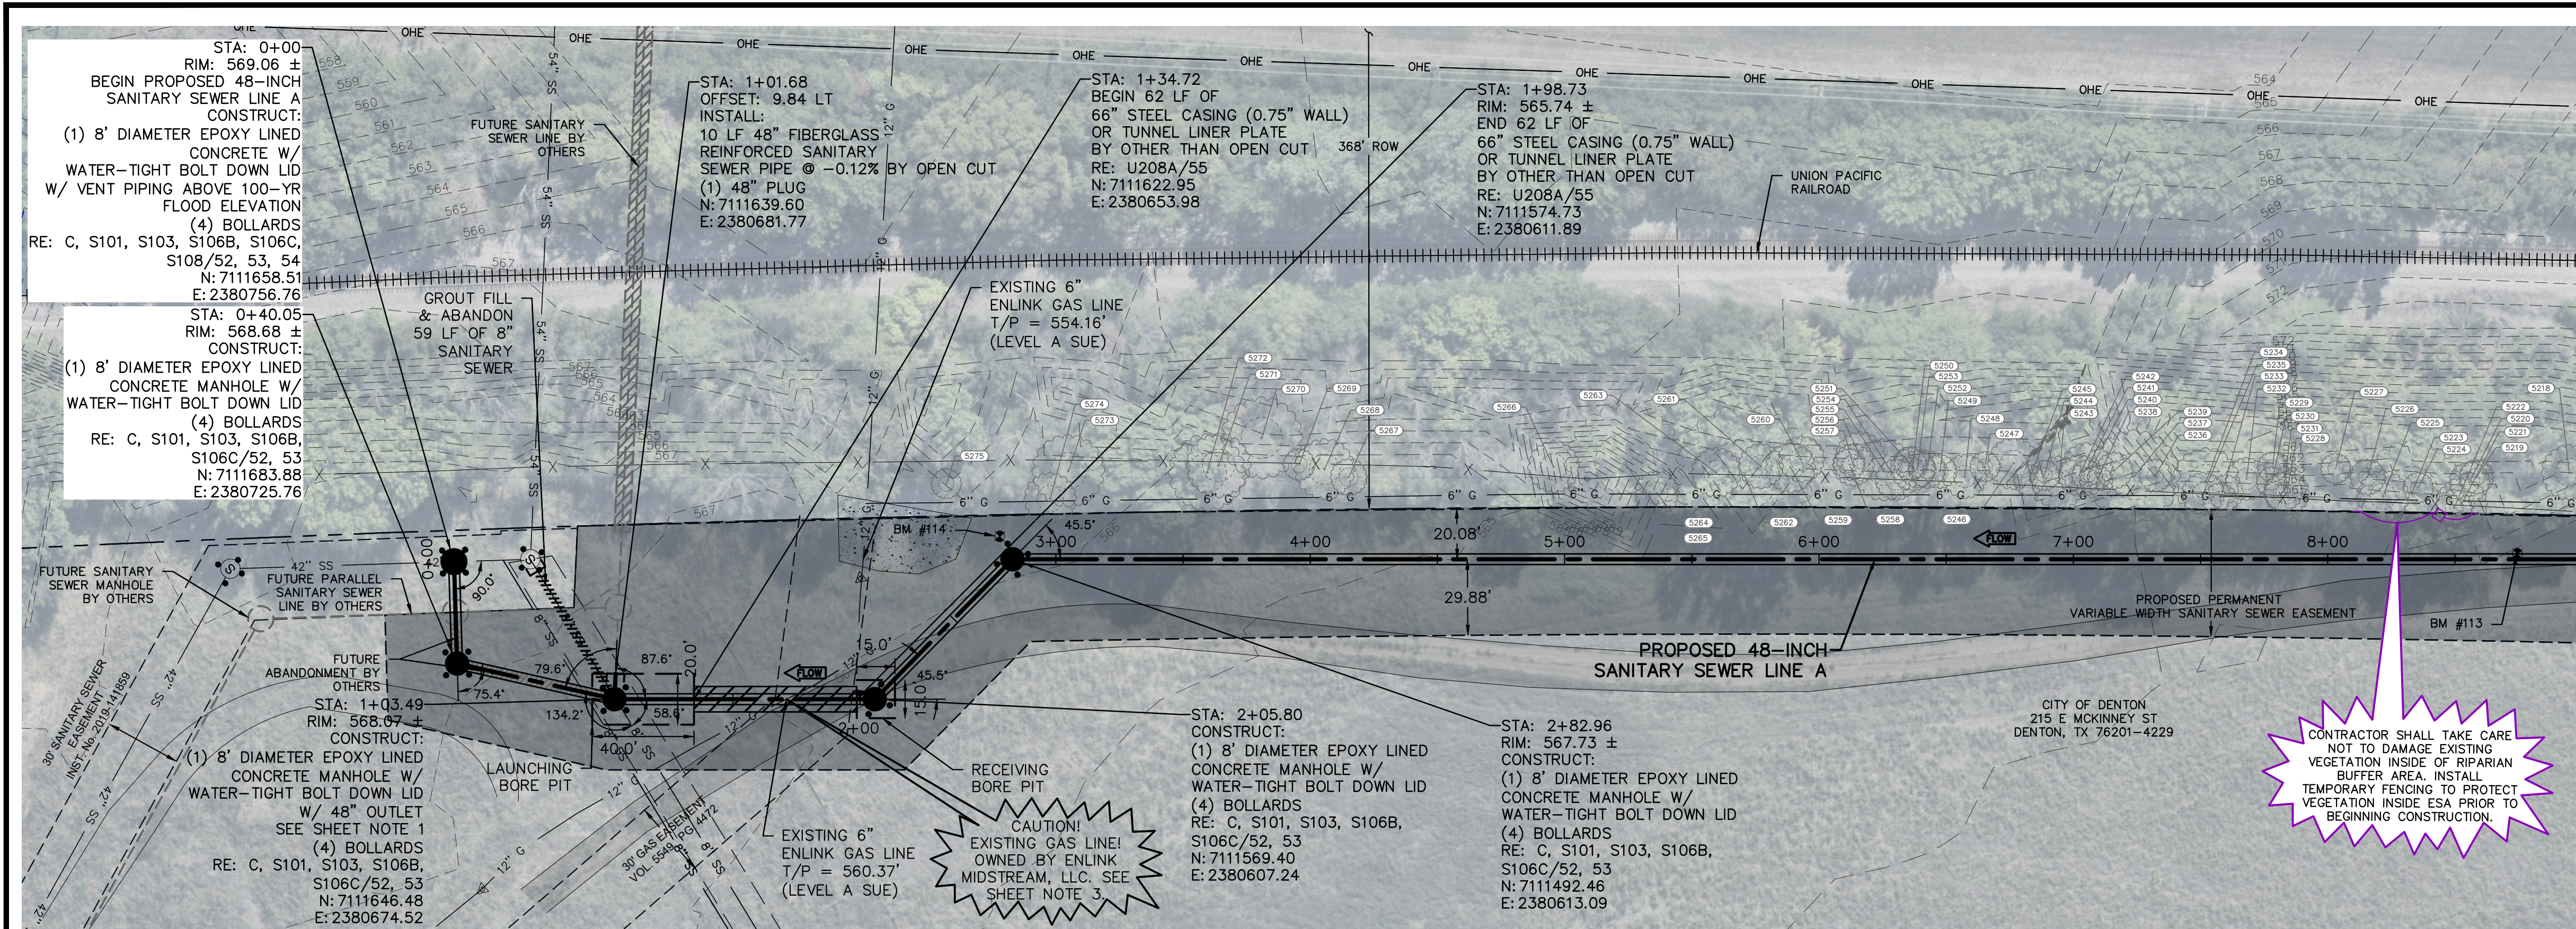

- LEGEND:**
- RIPARIAN BUFFER ESA
 - TEMPORARY ESA FENCING
 - TREES TO BE REMOVED (SHEETS 57 AND 56 FOR TREE TABLES)
 - TREES TO BE PROTECTED (SHEETS 59 AND 58 FOR TREE TABLES)
- SHEET NOTE:**
- MANHOLE BENCH AT STA 0+40.05 SHALL BE CONSTRUCTED TO PREVENT WASTEWATER FROM ENTERING STUBBED OUT 48-INCH PIPE AND TO PERMIT FUTURE REMOVAL.
 - CONTRACTOR SHALL INSTALL TEMPORARY THREE STRAND BARBED WIRE FENCE AND TEE POSTS ALONG INSIDE EDGE OF PERMANENT AND/OR TEMPORARY EASEMENT WHERE AREA IS ANTICIPATED TO BE DISTURBED BY CONSTRUCTION ACTIVITIES AND SUCH THAT PROPOSED WORK AREAS ARE COMPLETELY FENCED OFF FROM LIVESTOCK AND/OR RESIDENCES. NOTE ALL TEMPORARY FENCING DESIGNATED ON PLAN AND PROFILE SHEETS IS IN ADDITION TO EASEMENT EDGE FENCING AND IS INTENDED TO BE INSTALLED TO PROTECT ENVIRONMENTALLY SENSITIVE AREAS. INSTALLATION AND MAINTENANCE OF TEMPORARY FENCING IS CONSIDERED SUBSIDIARY TO THE SITE PREPARATION BID ITEM AND NO SEPARATE PAYMENT SHALL BE MADE.
 - CONTRACTOR SHALL CONTACT MARK GERMAN (940-393-9679) AT ENLINK MIDSTREAM, LLC. 48 HOURS PRIOR TO CONSTRUCTION.

**PROPOSED 48-INCH SANITARY SEWER LINE A
SN-72 FRP**

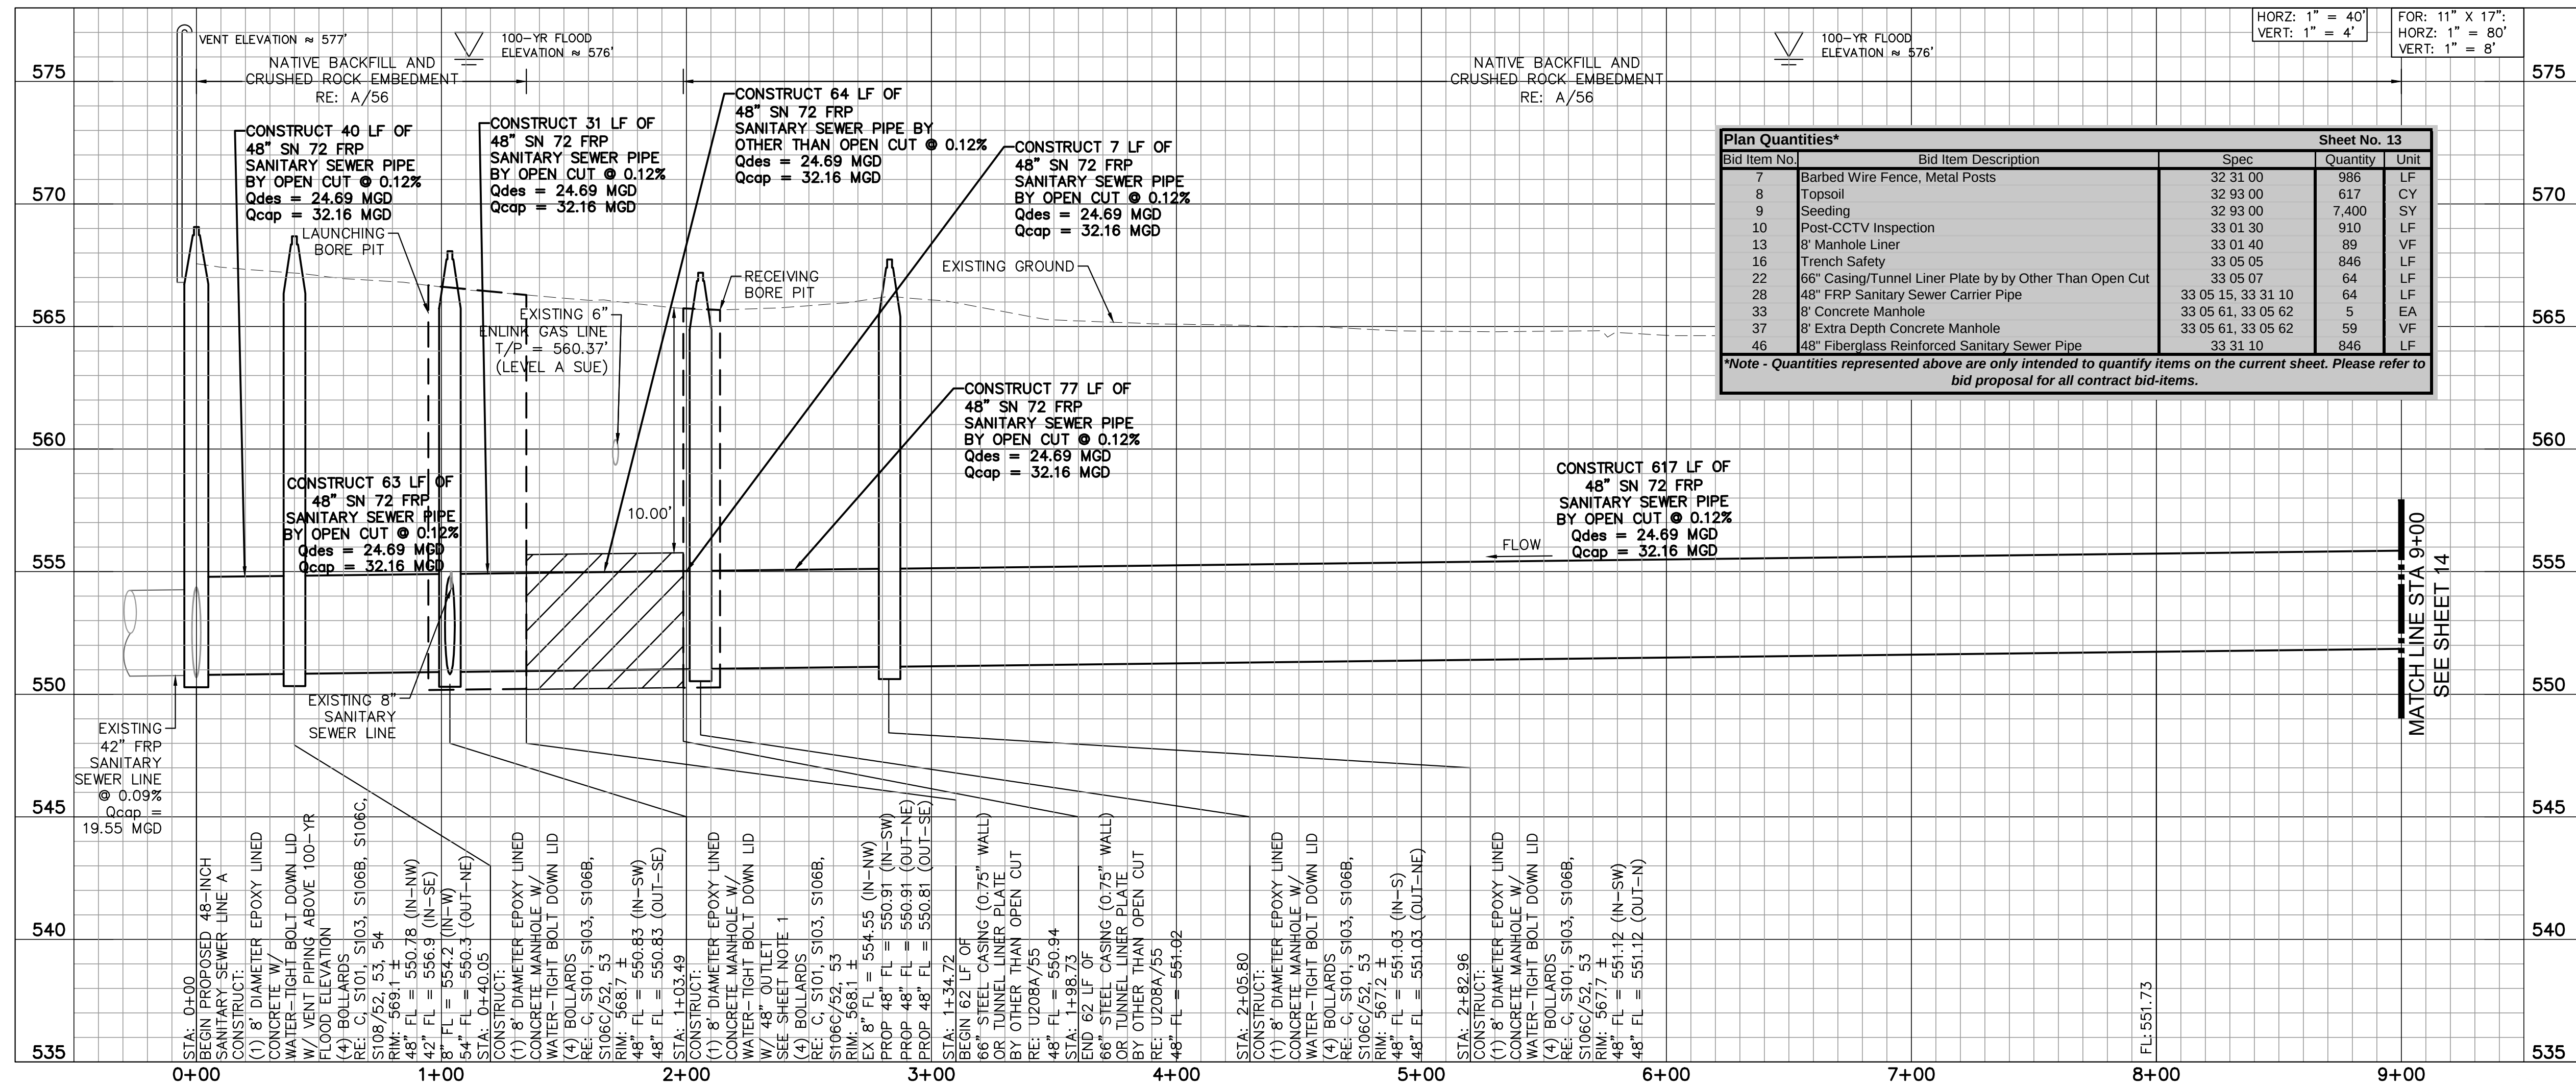

Plan Quantities*			Sheet No. 13	
Bid Item No.	Bid Item Description	Spec	Quantity	Unit
7	Barbed Wire Fence, Metal Posts	32 31 00	985	LF
8	Topsoil	32 93 00	617	CY
9	Seeding	32 93 00	7,400	SY
10	Post-CCTV Inspection	33 01 30	910	LF
13	8' Manhole Liner	33 01 40	89	VF
16	Trench Safety	33 05 05	846	LF
22	66" Casing/Tunnel Liner Plate by Other Than Open Cut	33 05 07	64	LF
28	48" FRP Sanitary Sewer Carrier Pipe	33 05 15, 33 31 10	64	LF
33	8' Concrete Manhole	33 05 61, 33 05 62	5	EA
37	8' Extra Depth Concrete Manhole	33 05 61, 33 05 62	59	VF
46	48" Fiberglass Reinforced Sanitary Sewer Pipe	33 31 10	846	LF

*Note - Quantities represented above are only intended to quantify items on the current sheet. Please refer to bid proposal for all contract bid-items.

Kimley»Horn

TP&E Firm No. 928
6160 Warren Pkwy., Suite 210
Frisco, TX 75034

P: 972-335-3580
F: 972-335-3580

By: _____
Checked: _____
Date: _____

STATE OF TEXAS

KEVIN J. KANE
114659
Professional Engineer
Civil

11/12/24

**HUNTER RANCH
ROARK BRANCH OFFSITE
SANITARY SEWER**


**PROPOSED 48-INCH
SANITARY SEWER LINE A
BEGIN - 9+00**

DATE: NOVEMBER 2024
DESIGN: KHA
DRAWN: KHA
CHECKED: KHA
KHA NO.: 061324500

13


Plan Quantities*		Sheet No. 14	
Bid Item No.	Bid Item Description	Spec	Quantity
7	Barbed Wire Fence, Metal Posts	32 31 00	811
8	Topsoil	32 93 00	358
9	Seeding	32 93 00	4,300
10	Post-CCTV Inspection	33 01 30	800
13	8" Manhole Liner	33 01 40	29
16	Trench Safety	33 05 05	670
22	66" Casing/Tunnel Liner Plate by Other Than Open Cut	33 05 07	130
28	48" FRP Sanitary Sewer Carrier Pipe	33 05 15, 33 31 10	130
33	8" Concrete Manhole	33 05 61, 33 05 62	2
37	8" Extra Depth Concrete Manhole	33 05 61, 33 05 62	17
46	48" Fiberglass Reinforced Sanitary Sewer Pipe	33 31 10	670

*Note - Quantities represented above are only intended to quantify items on the current sheet. Please refer to bid proposal for all contract bid-items.

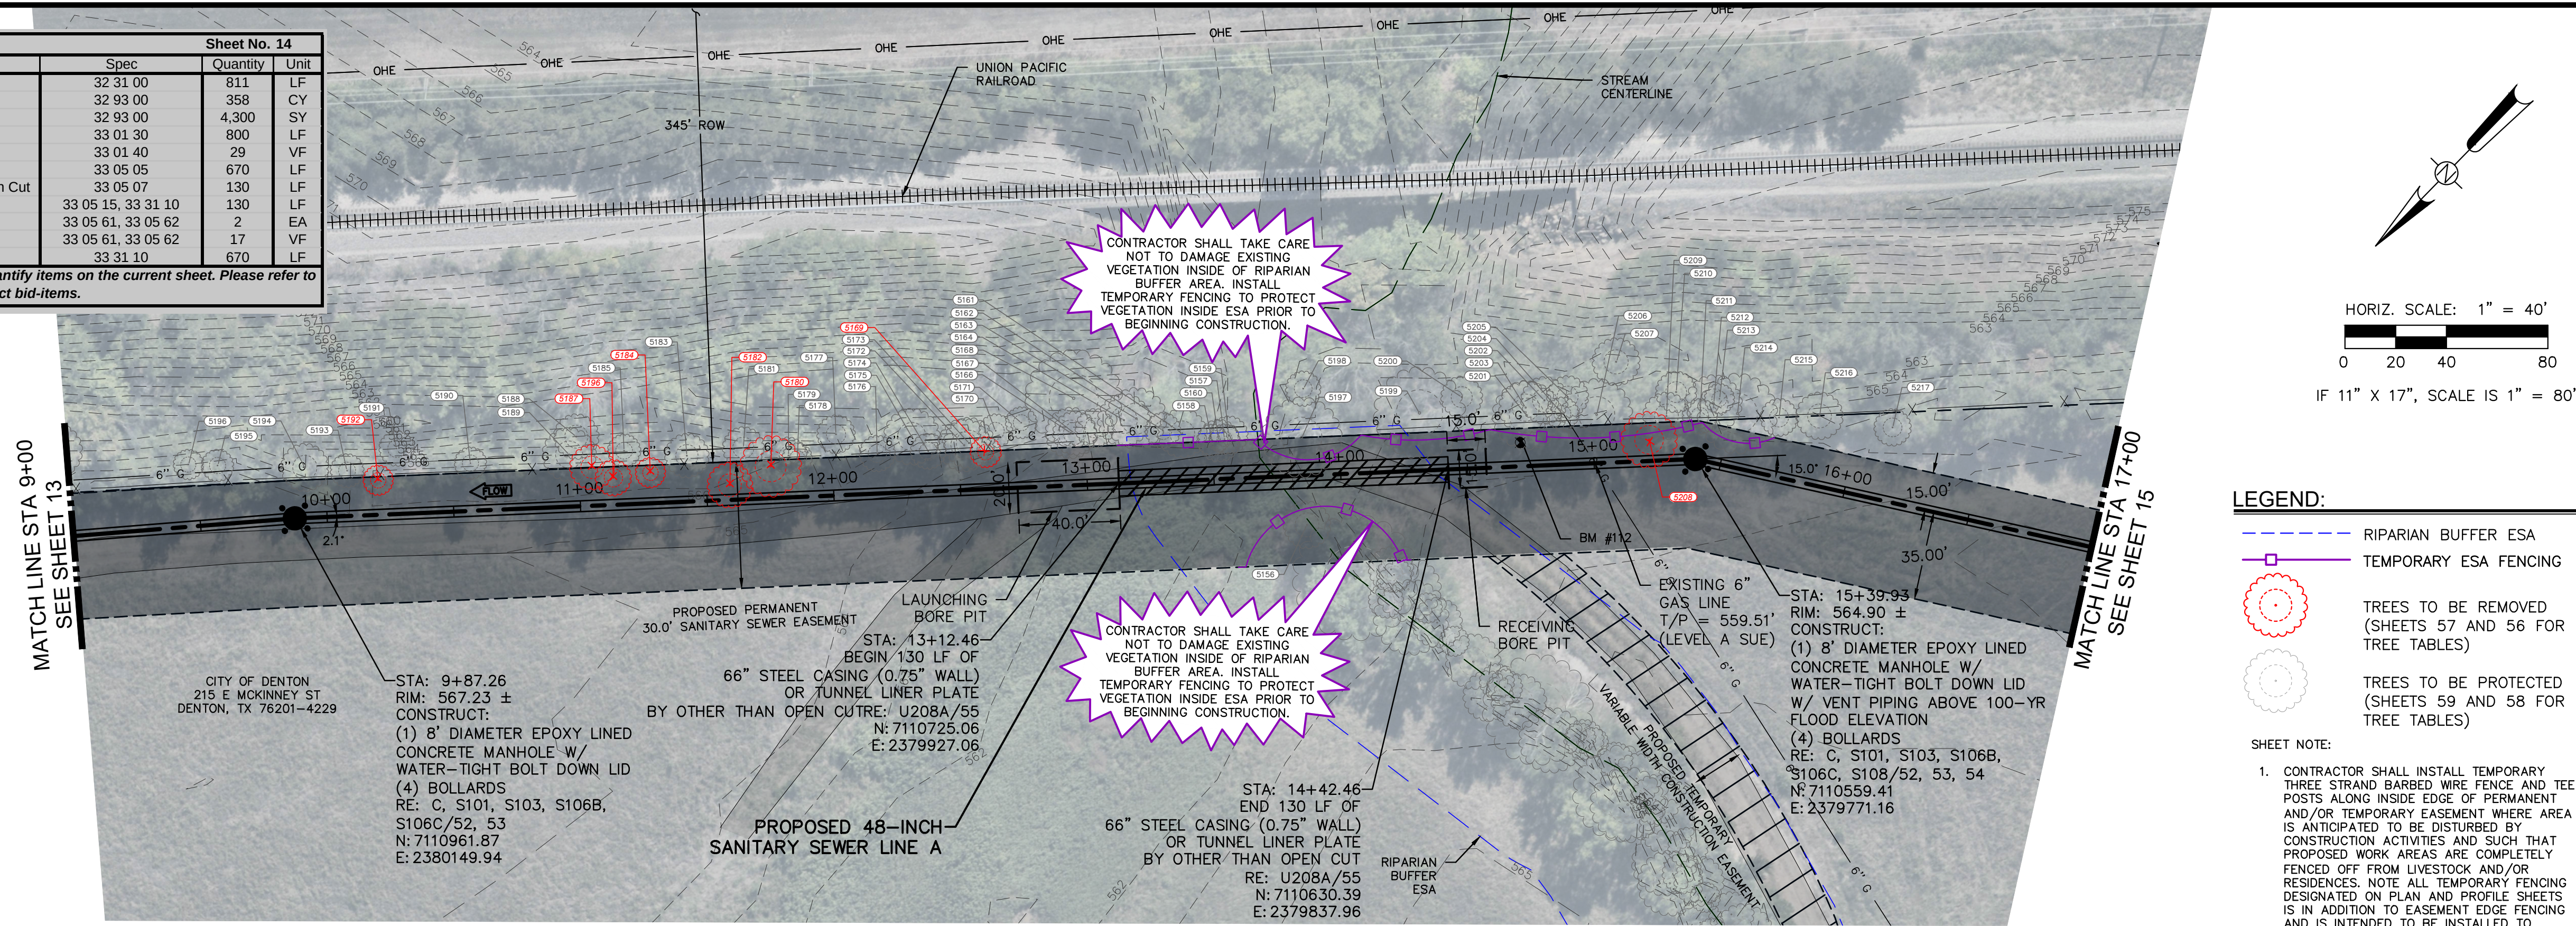

- LEGEND:**
- RIPARIAN BUFFER ESA
 - TEMPORARY ESA FENCING
 - TREES TO BE REMOVED (SHEETS 57 AND 56 FOR TREE TABLES)
 - TREES TO BE PROTECTED (SHEETS 59 AND 58 FOR TREE TABLES)
- SHEET NOTE:**
1. CONTRACTOR SHALL INSTALL TEMPORARY THREE STRAND BARBED WIRE FENCE AND TEE POSTS ALONG INSIDE EDGE OF PERMANENT AND/OR TEMPORARY EASEMENT WHERE AREA IS ANTICIPATED TO BE DISTURBED BY CONSTRUCTION ACTIVITIES AND SUCH THAT PROPOSED WORK AREAS ARE COMPLETELY FENCED OFF FROM LIVESTOCK AND/OR RESIDENCES. NOTE ALL TEMPORARY FENCING DESIGNATED ON PLAN AND PROFILE SHEETS IS IN ADDITION TO EASEMENT EDGE FENCING AND IS INTENDED TO BE INSTALLED TO PROTECT ENVIRONMENTALLY SENSITIVE AREAS. INSTALLATION AND MAINTENANCE OF TEMPORARY FENCING SHALL BE CONSIDERED SUBSIDIARY TO THE SITE PREPARATION BID ITEM AND NO SEPARATE PAYMENT SHALL BE MADE.

PROPOSED 48-INCH SANITARY SEWER LINE A
SN-72 FRP

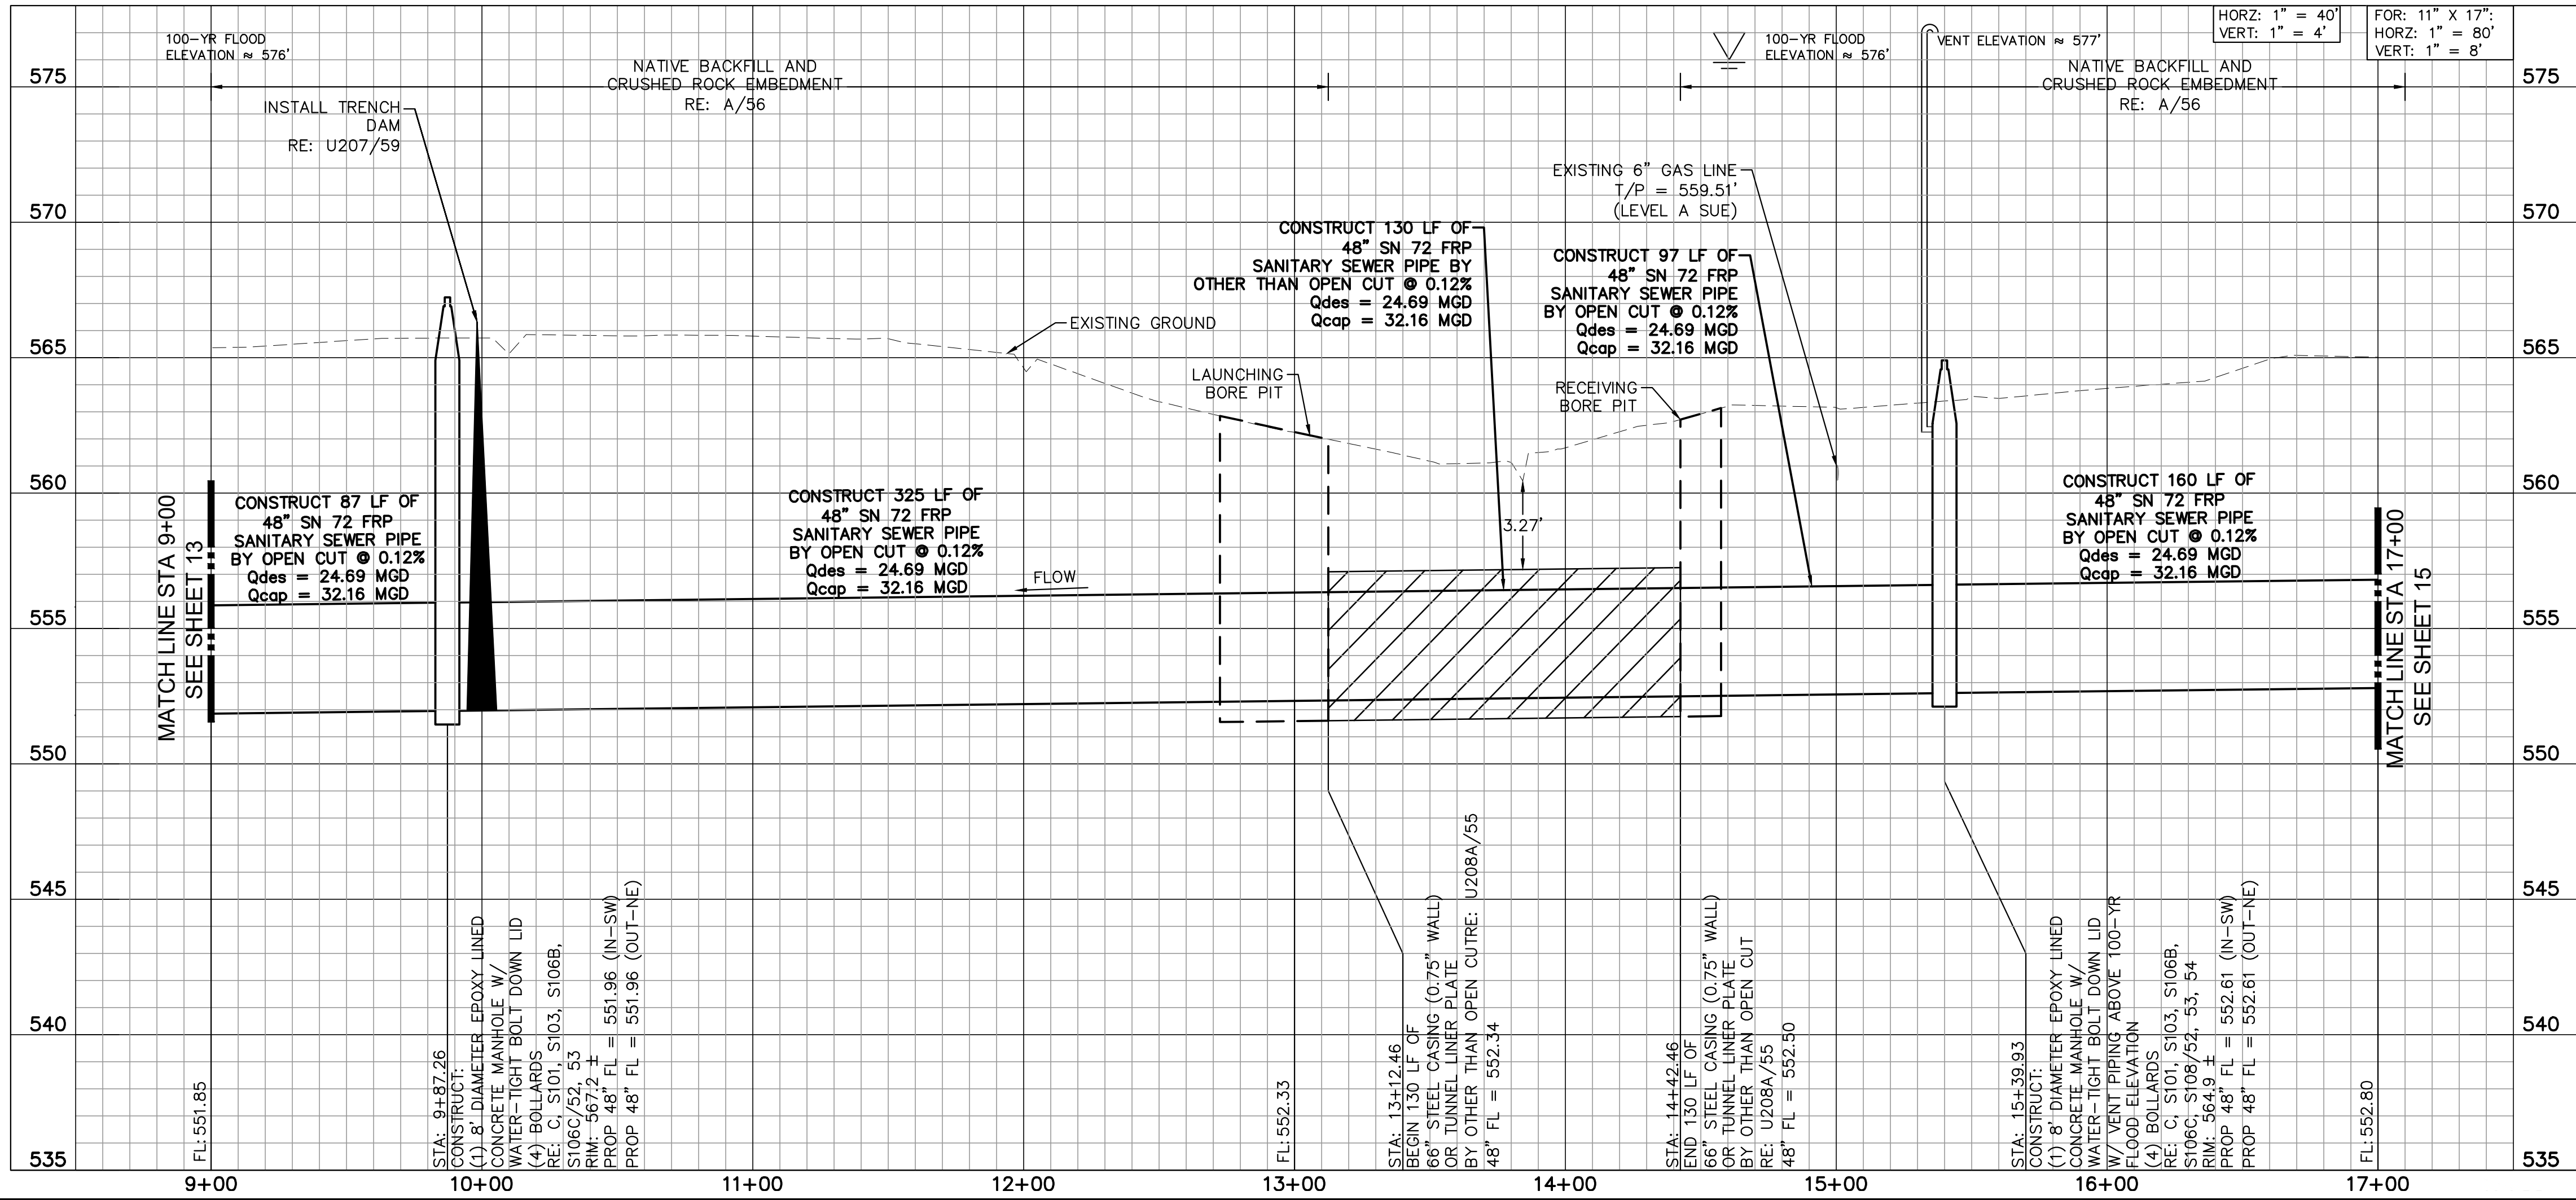

Kimley»Horn

TPE Firm No. 928
P: 972-335-3580
6160 Warren Pkwy., Suite 210 Frisco, TX 75034

No. _____ By _____ Date _____

Revision _____

STATE OF TEXAS
KEVIN J. KANE
114659
Professional Engineer
11/12/24

**HUNTER RANCH
ROARK BRANCH OFFSITE
SANITARY SEWER**

**PROPOSED 48-INCH
SANITARY SEWER LINE A
9+00 - 17+00**

DATE: NOVEMBER 2024
DESIGN: KHA
DRAWN: KHA
CHECKED: KHA
KHA NO.: 061324500



SHEET

14

K:\FTW_Utillities\061324500-Hunter-Roark-Sewer\CADD\SHEET'SHEET TEMPLATE 1 (0+00 - 32+00).dwg 11/12/24 12:23pm

Plan Quantities*		Sheet No. 15		
Bid Item No.	Bid Item Description	Spec	Quantity	Unit
7	Barbed Wire Fence, Metal Posts	32 31 00	529	LF
8	Topsoil	32 93 00	2,800	CY
9	Seeding	32 93 00	300	SY
10	Post-CCTV Inspection	33 01 30	800	LF
13	8" Manhole Liner	33 01 40	39	VF
16	Trench Safety	33 05 05	491	LF
22	66" Casing/Tunnel Liner Plate by Other Than Open Cut	33 05 07	309	LF
28	48" FRP Sanitary Sewer Carrier Pipe	33 05 15, 33 31 10	309	LF
37	8" Concrete Manhole	33 05 61, 33 05 62	2	EA
46	48" Fiberglass Reinforced Sanitary Sewer Pipe	33 05 61, 33 05 62	27	VF
46	48" Fiberglass Reinforced Sanitary Sewer Pipe	33 31 10	491	LF

*Note - Quantities represented above are only intended to quantify items on the current sheet. Please refer to bid proposal for all contract bid-items.

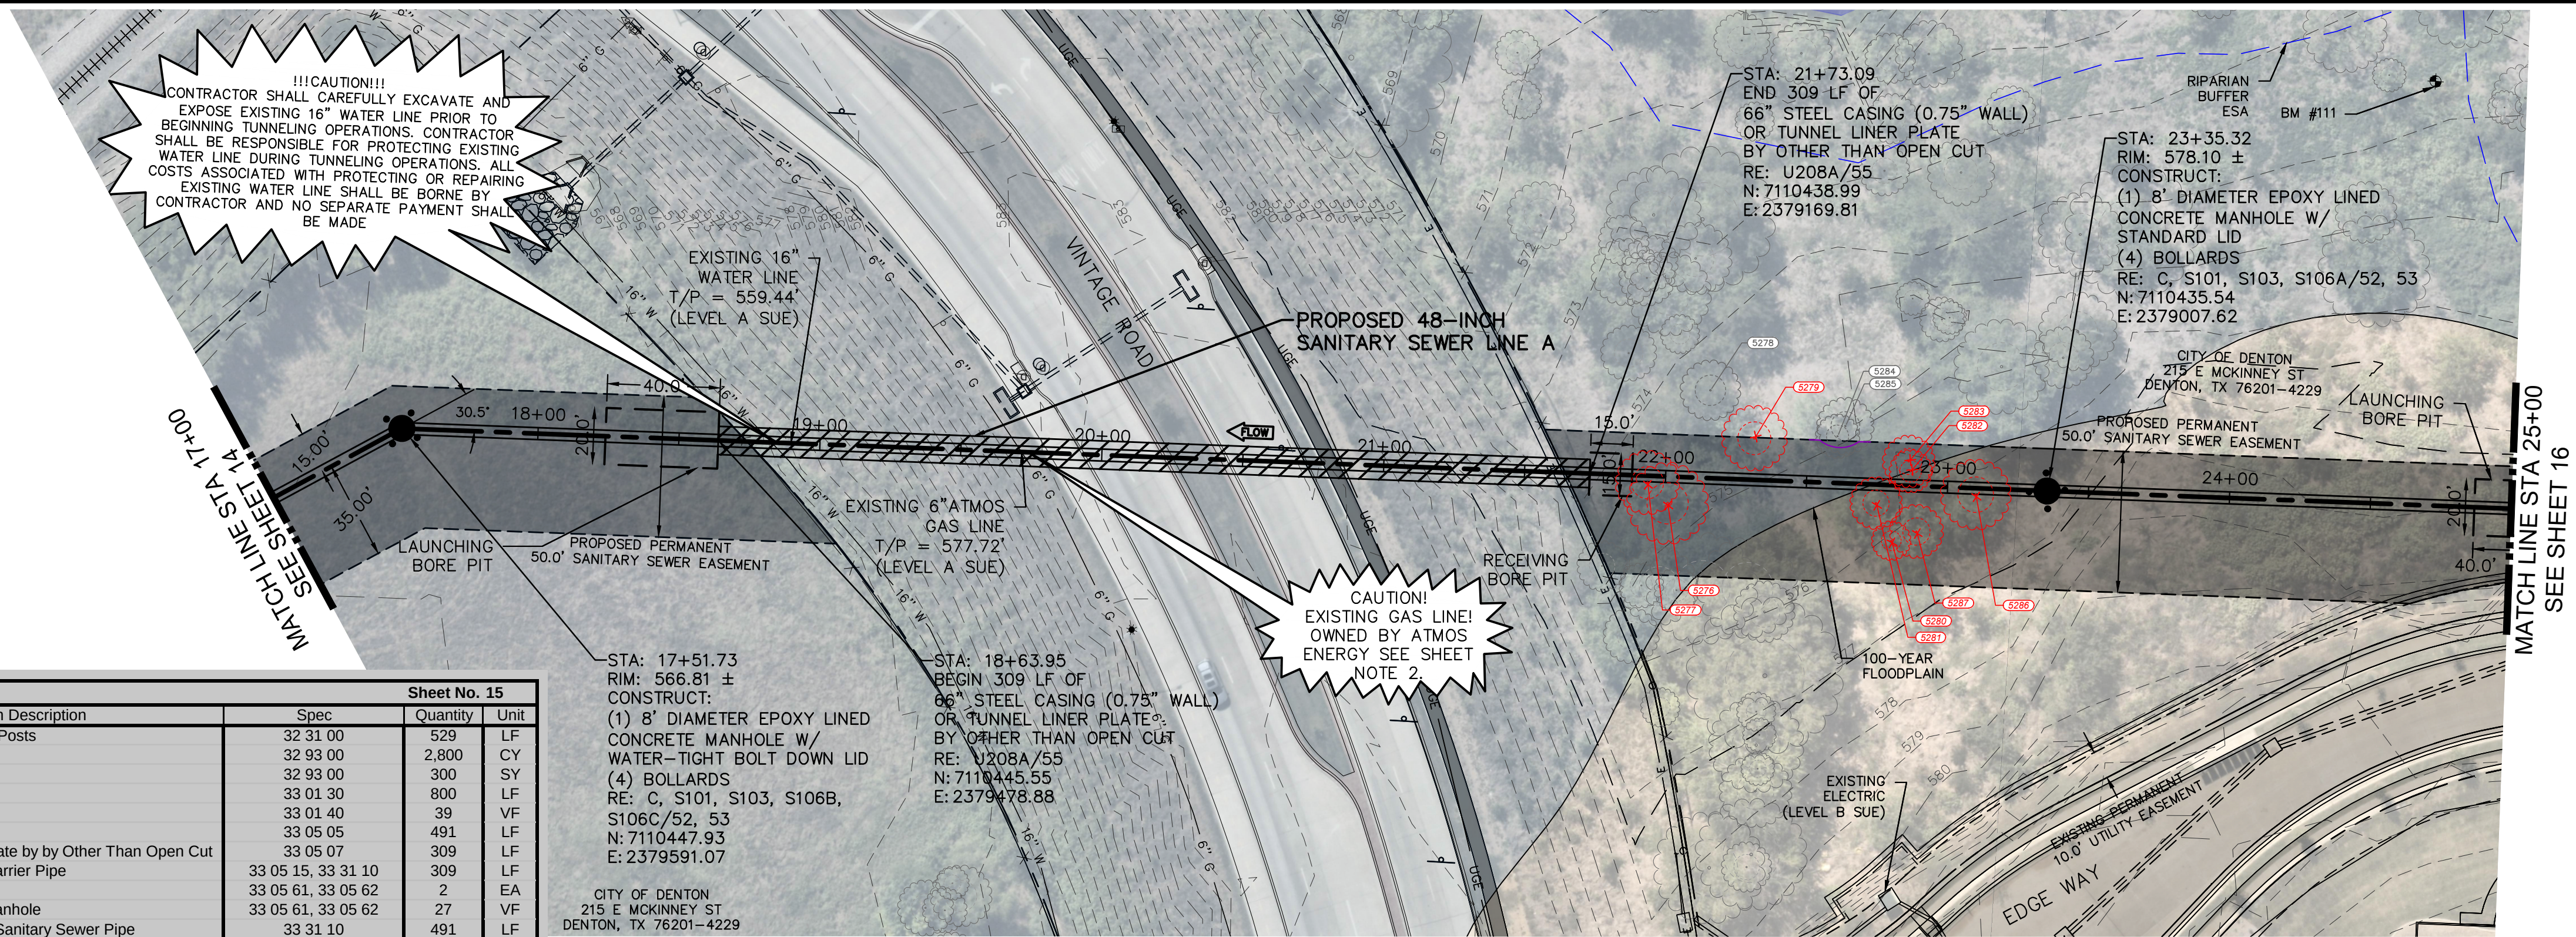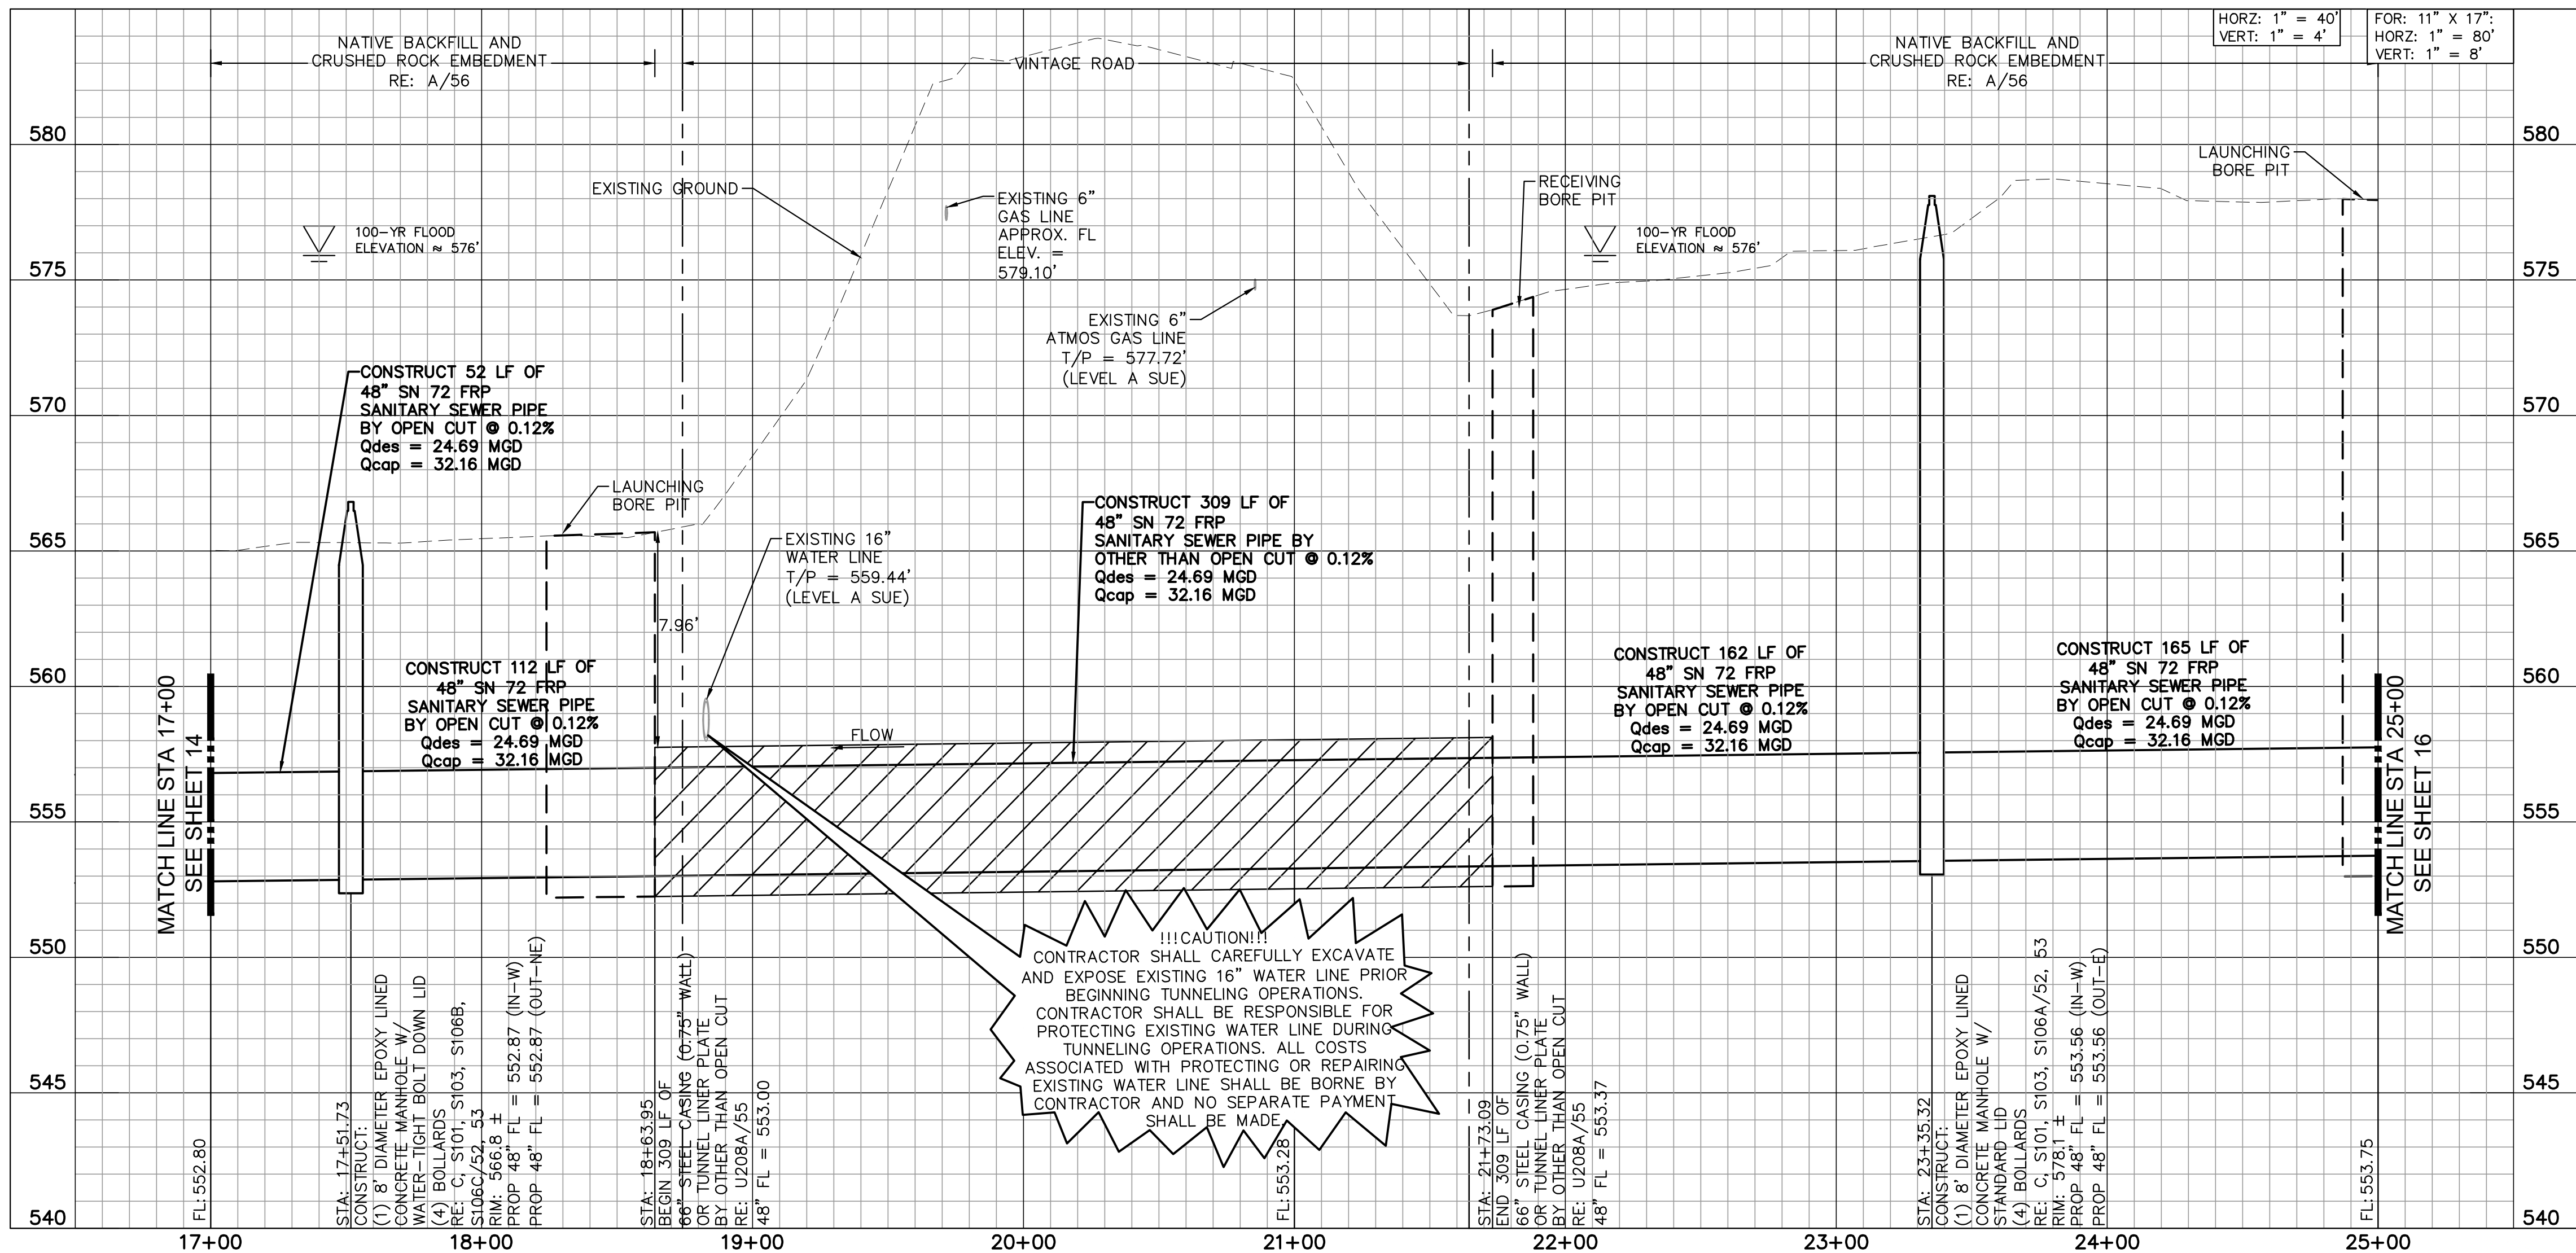

- HORIZ. SCALE: 1" = 40'
- IF 11" X 17", SCALE IS 1" = 80'
- LEGEND:
- RIPARIAN BUFFER ESA
 - TEMPORARY ESA FENCING
 - TREES TO BE REMOVED (SHEETS 57 AND 56 FOR TREE TABLES)
 - TREES TO BE PROTECTED (SHEETS 59 AND 58 FOR TREE TABLES)
- SHEET NOTE:
- CONTRACTOR SHALL INSTALL TEMPORARY THREE STRAND BARBED WIRE FENCE AND TEE POSTS ALONG INSIDE EDGE OF PERMANENT AND/OR TEMPORARY EASEMENT WHERE AREA IS ANTICIPATED TO BE DISTURBED BY CONSTRUCTION ACTIVITIES AND SUCH THAT PROPOSED WORK AREAS ARE COMPLETELY FENCED OFF FROM LIVESTOCK AND/OR RESIDENCES. NOTE ALL TEMPORARY FENCING DESIGNATED ON PLAN AND PROFILE SHEETS IS IN ADDITION TO EASEMENT EDGE FENCING AND IS INTENDED TO BE INSTALLED TO PROTECT ENVIRONMENTALLY SENSITIVE AREAS. INSTALLATION AND MAINTENANCE OF TEMPORARY FENCING SHALL BE CONSIDERED SUBSIDIARY TO THE SITE PREPARATION BID ITEM AND NO SEPARATE PAYMENT SHALL BE MADE.
 - CONTRACTOR SHALL CONTACT OMAR CAMPOS (940-380-7463) AT ATMOS ENERGY 48 HOURS PRIOR TO CONSTRUCTION.

Kimley»Horn

TP&E Firm No. 928
P: 972-335-3580
6160 Warren Pkwy., Suite 210 Frisco, TX 75034

By: _____ Date: _____
Revision: _____

STATE OF TEXAS
KEVIN J. KANE
114659
LICENSED PROFESSIONAL ENGINEER
11/12/24


**HUNTER RANCH
ROARK BRANCH OFFSITE
SANITARY SEWER**

**PROPOSED 48-INCH
SANITARY SEWER LINE A
17+00 - 25+00**


DATE: NOVEMBER 2024
DESIGN: KHA
DRAWN: KHA
CHECKED: KHA
KHA NO.: 061324500

SHEET

15

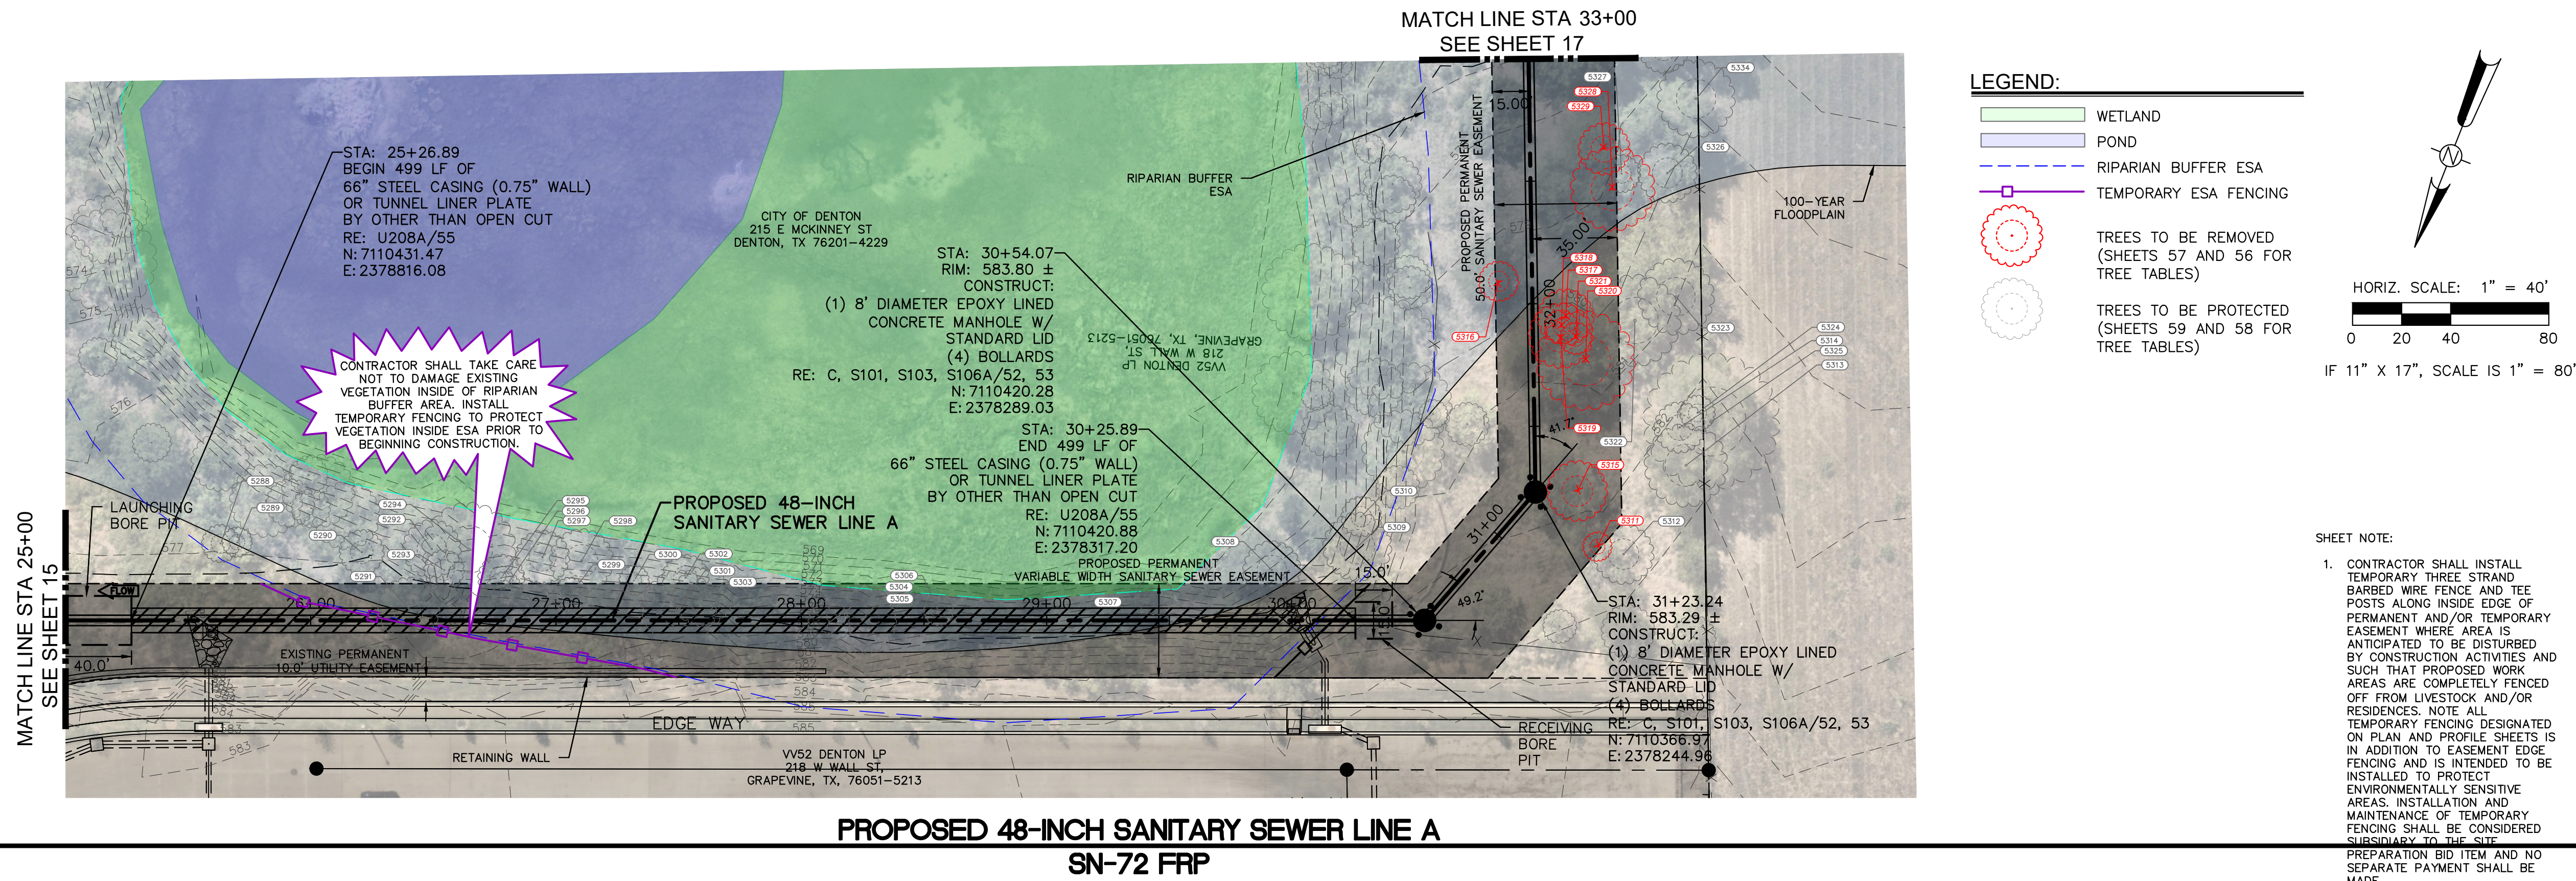

PROPOSED 48-INCH SANITARY SEWER LINE A
SN-72 FRP

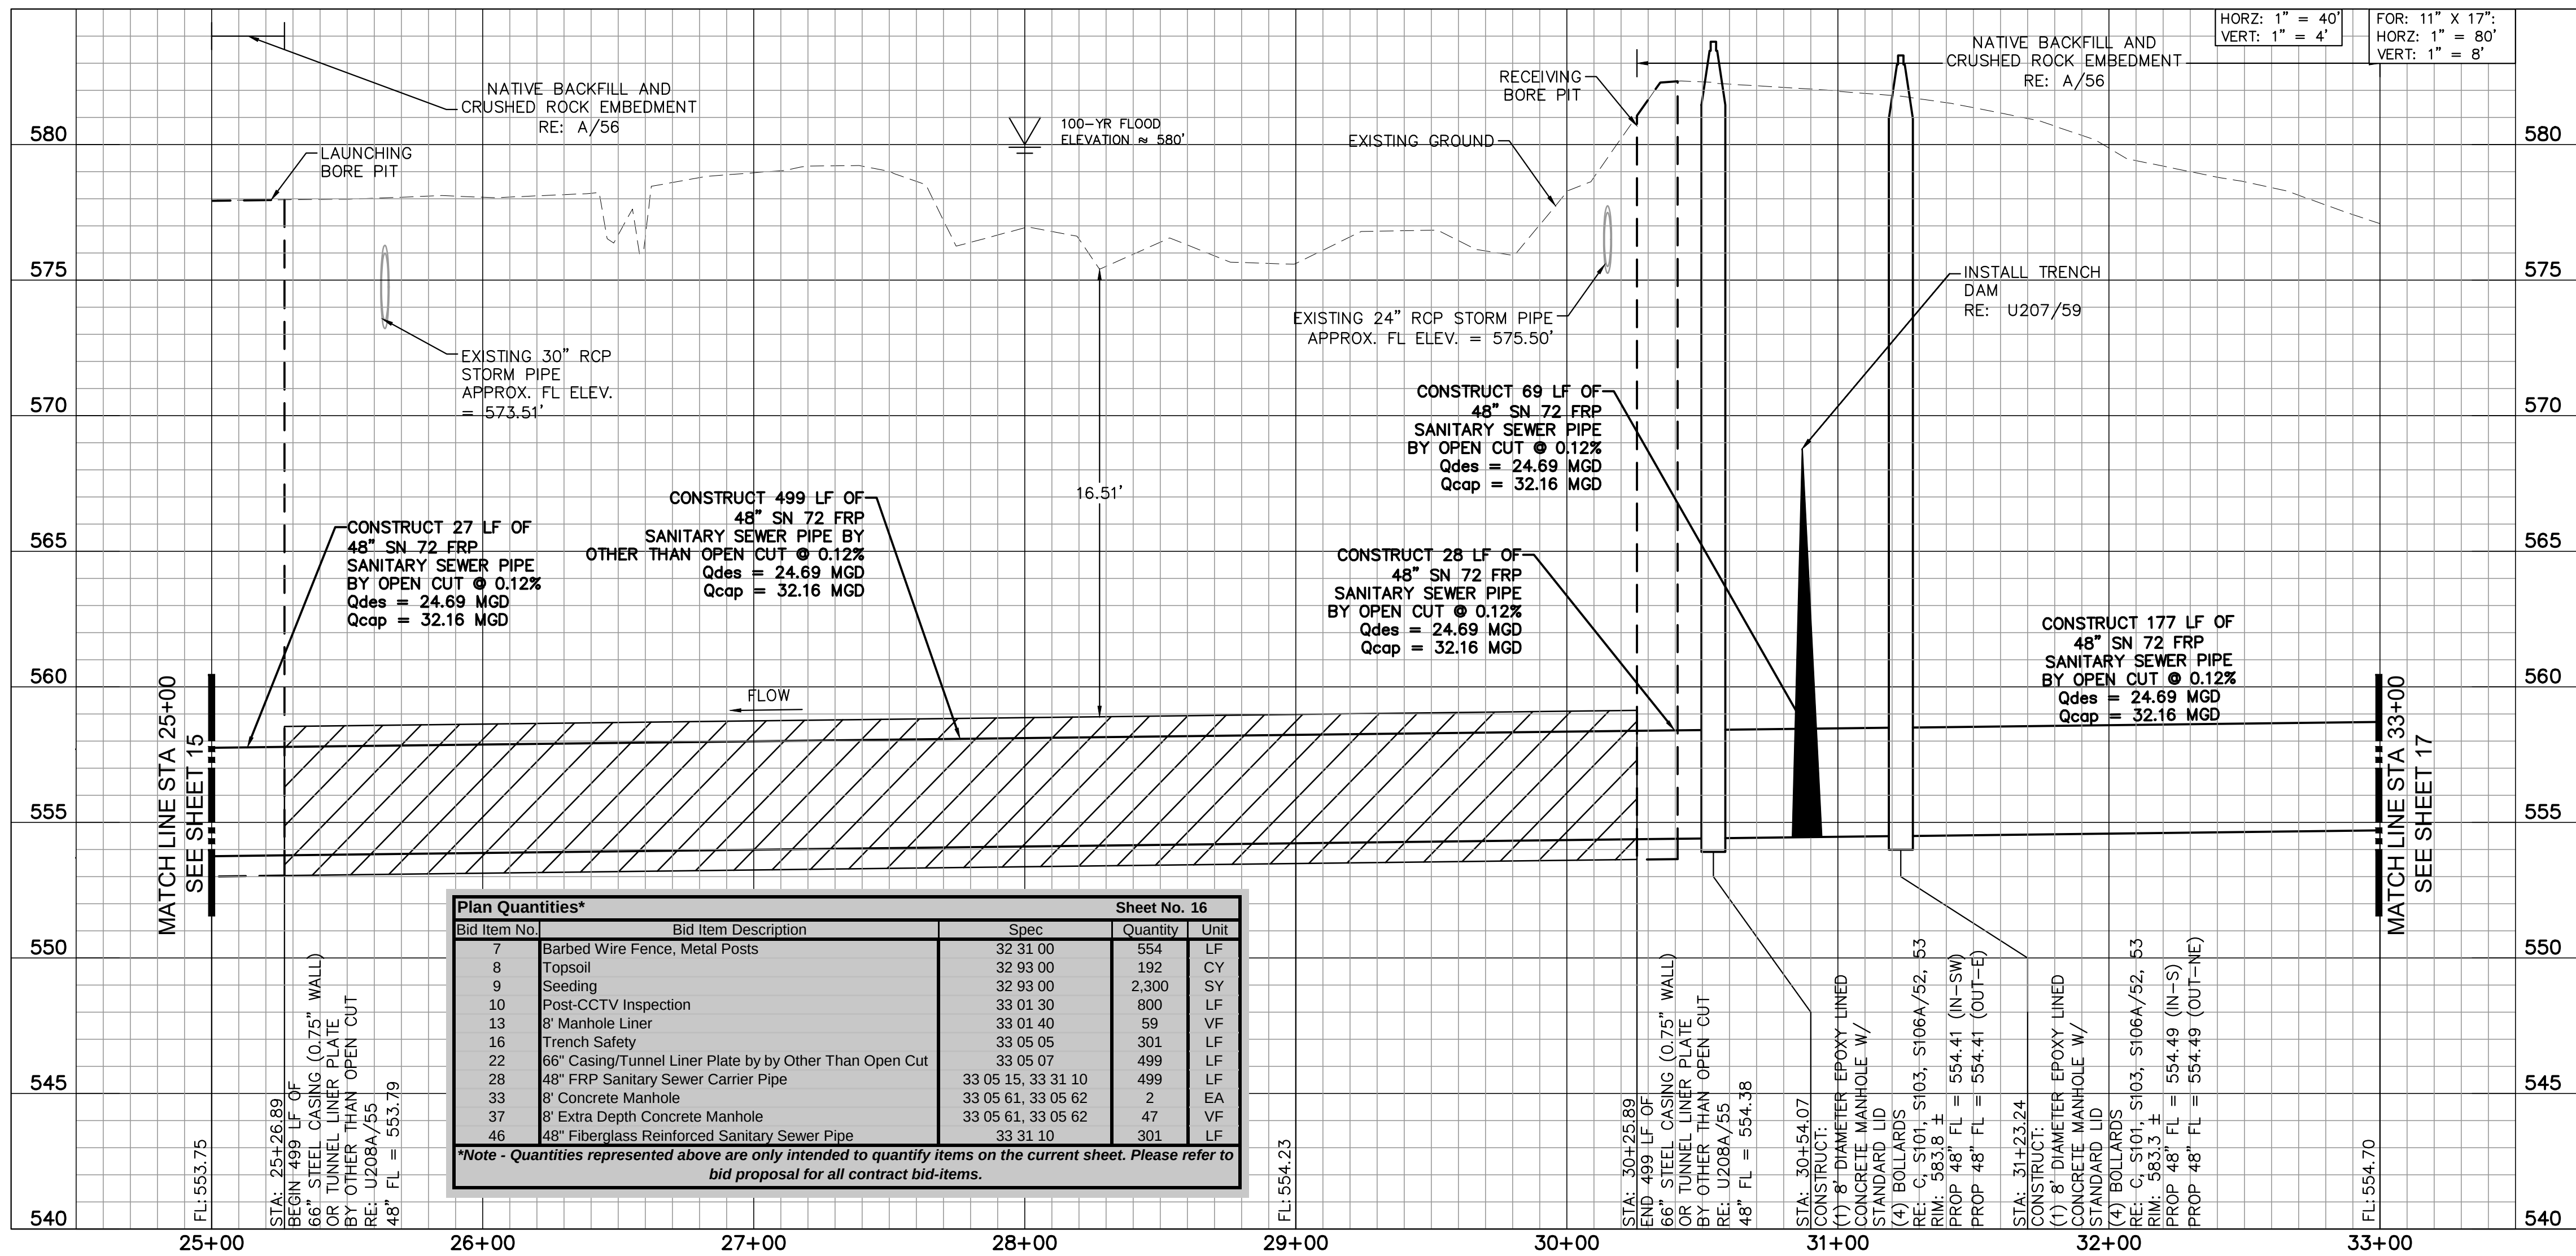


Kimley»Horn
TPE Firm No. 928
6160 Warren Pkwy., Suite 210
Frisco, TX 75034
P: 972-335-3580
F: 972-335-3584

DATE: NOVEMBER 2024
DESIGN: KHA
DRAWN: KHA
CHECKED: KHA
KHA NO.: 061324500

11/12/24

HUNTER RANCH
ROARK BRANCH OFFSITE
SANITARY SEWER

PROPOSED 48-INCH
SANITARY SEWER LINE A
25+00 - 33+00

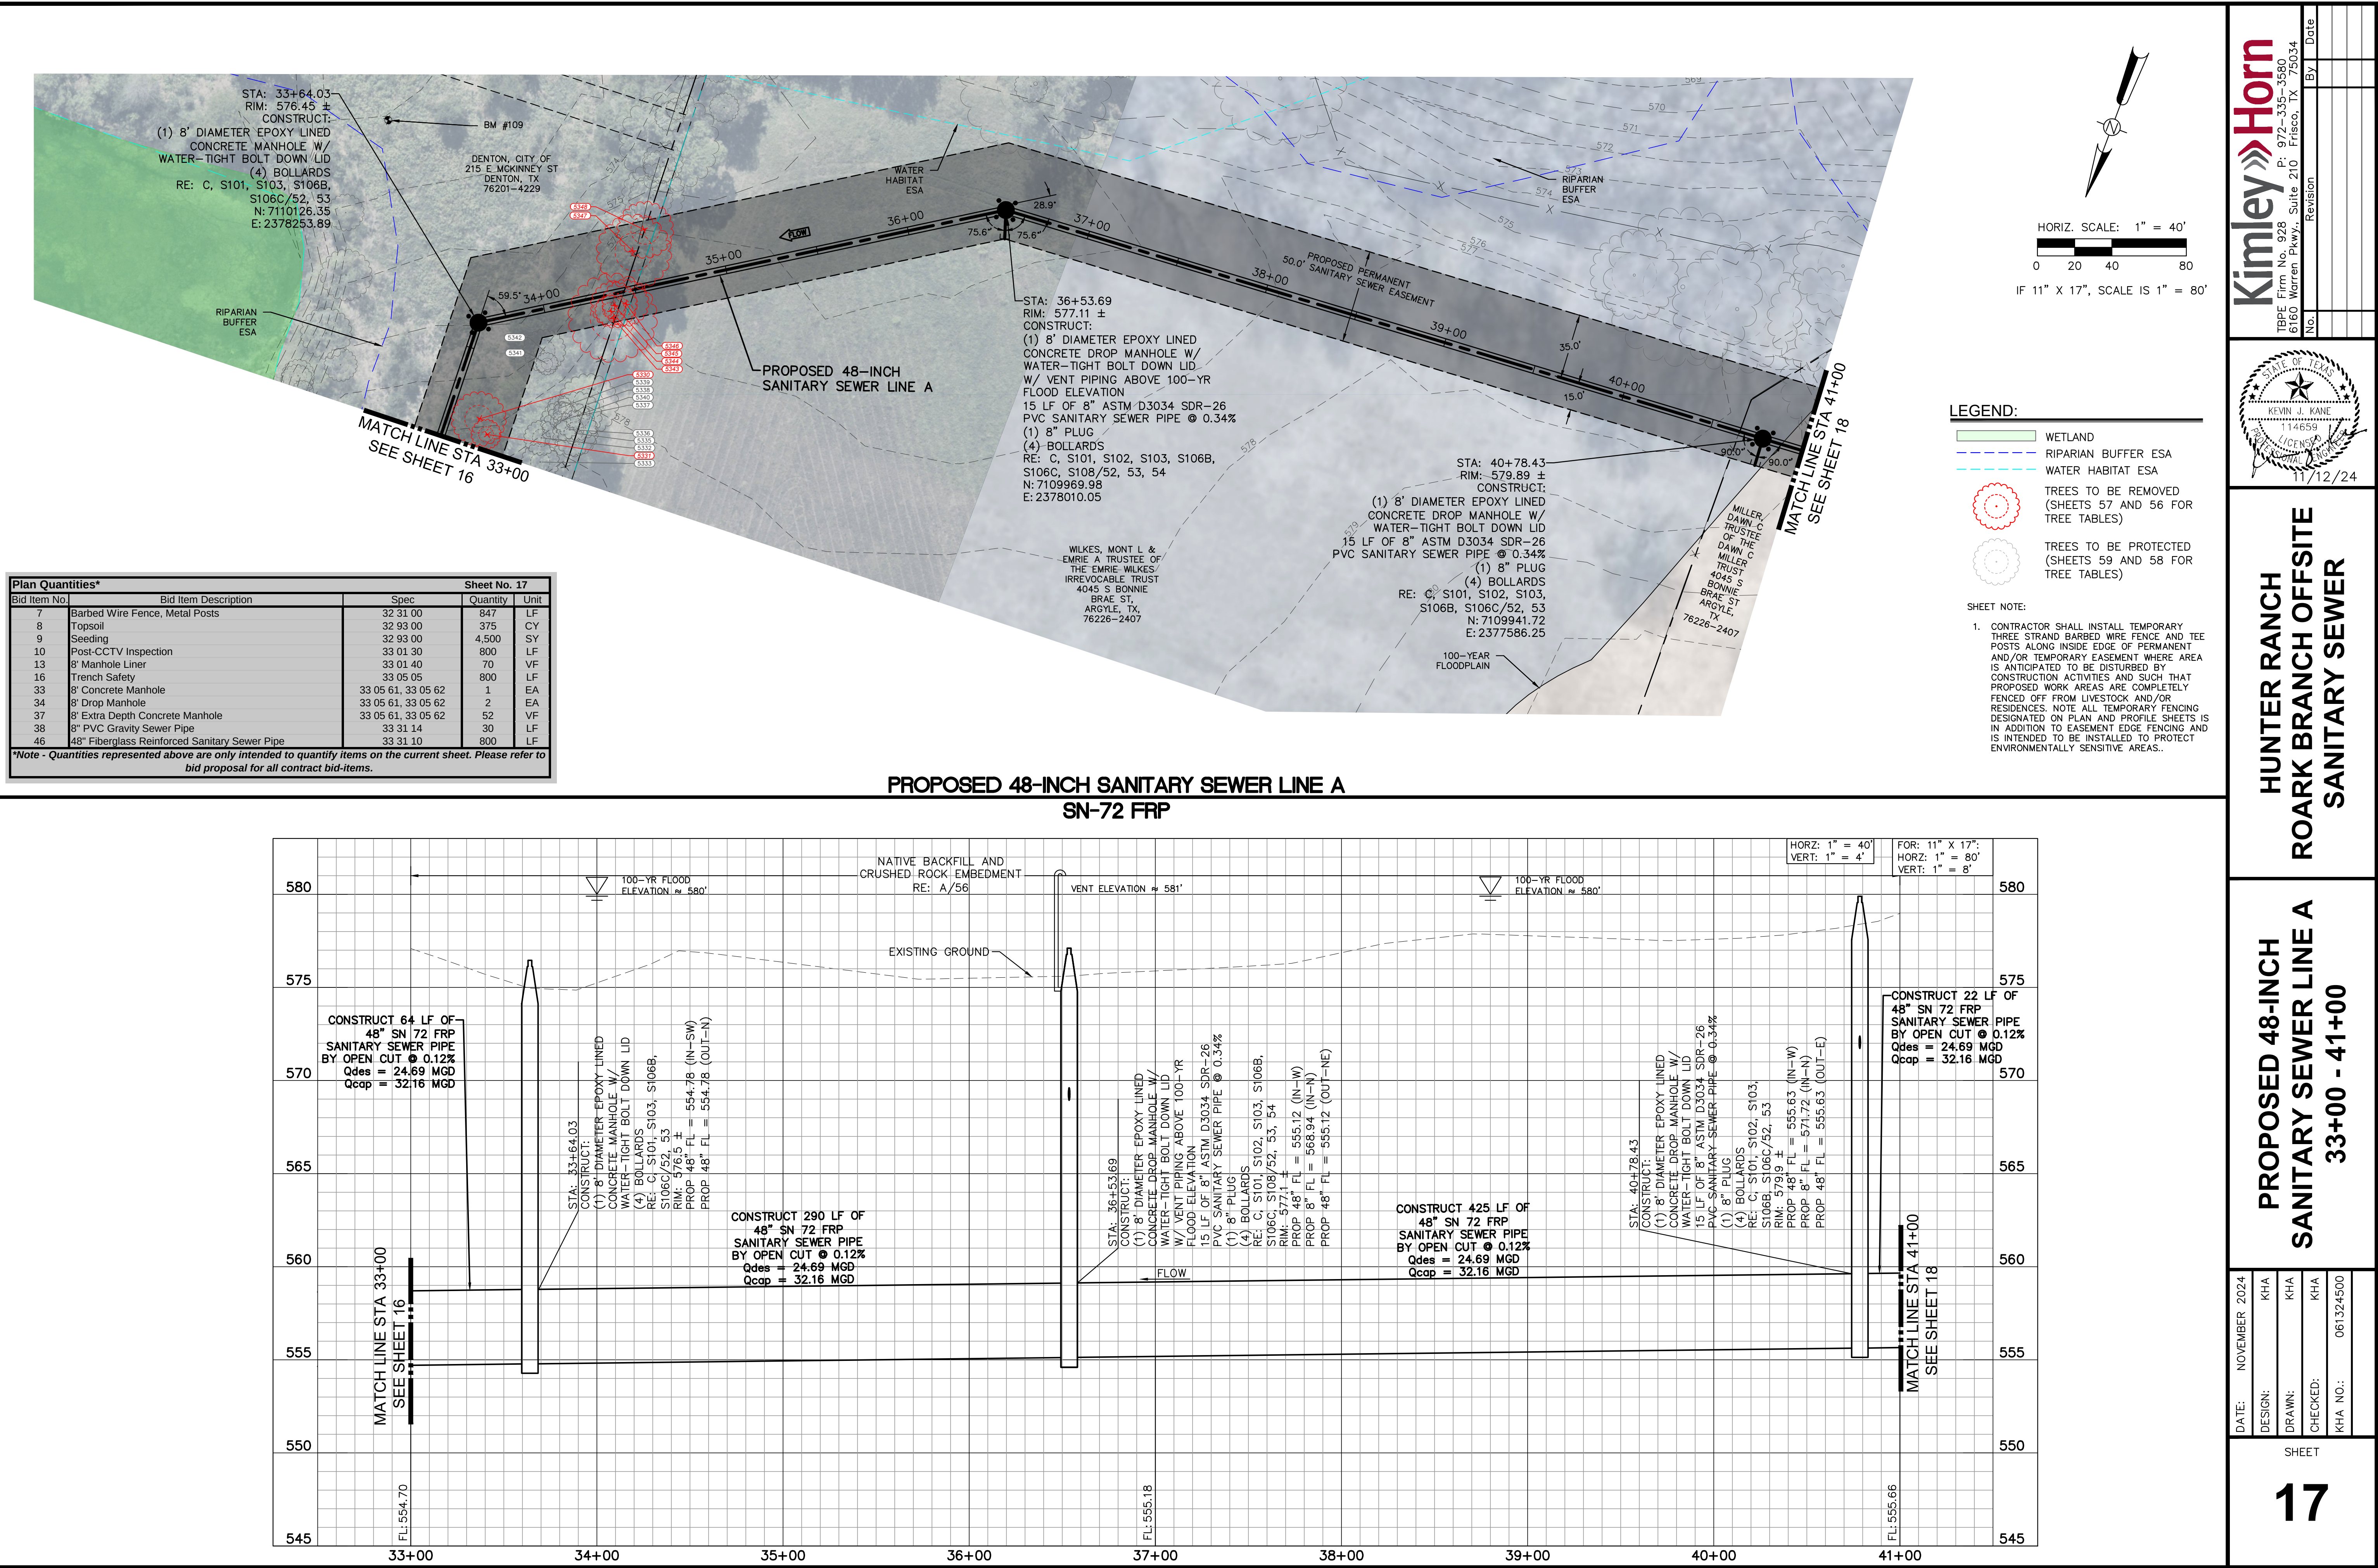

DATE: NOVEMBER 2024

DESIGN: KHA

DRAWN: KHA

CHECKED: KHA

KHA NO.: 061324500

SHEET

17

PROPOSED 48-INCH
SANITARY SEWER LINE A
33+00 - 41+00

HUNTER RANCH
ROARK BRANCH OFFSITE
SANITARY SEWER

Kimley»Horn

TP&E Firm No. 928
6160 Warren Pkwy., Suite 210
Frisco, TX 75034

P: 972-335-3580
F: 972-335-3580


KEVIN J. KANE
114659
Professional Engineer
State of Texas

11/12/24


By		Date	
Revision			

Plan Quantities*		Sheet No. 19	
Bid Item No.	Bid Item Description	Spec	Quantity Unit
7	Barbed Wire Fence, Metal Posts	32 31 00	1,137 LF
8	Topsoil	32 93 00	368 CY
9	Seeding	32 93 00	4,415 SY
10	Post-CCTV Inspection	33 01 30	800 LF
13	8" Manhole Liner	33 01 40	70 VF
16	Trench Safety	33 05 05	647 LF
22	66" Casing/Tunnel Liner Plate by Other Than Open Cut	33 05 07	153 LF
28	48" FRP Sanitary Sewer Carrier Pipe	33 05 15, 33 31 10	153 LF
33	8" Concrete Manhole	33 05 61, 33 05 62	3 EA
37	8" Extra Depth Concrete Manhole	33 05 61, 33 05 62	52 VF
45	42" Fiberglass Reinforced Sanitary Sewer Pipe	33 31 10	236 LF
46	48" Fiberglass Reinforced Sanitary Sewer Pipe	33 31 10	411 LF

*Note - Quantities represented above are only intended to quantify items on the current sheet. Please refer to bid proposal for all contract bid-items.

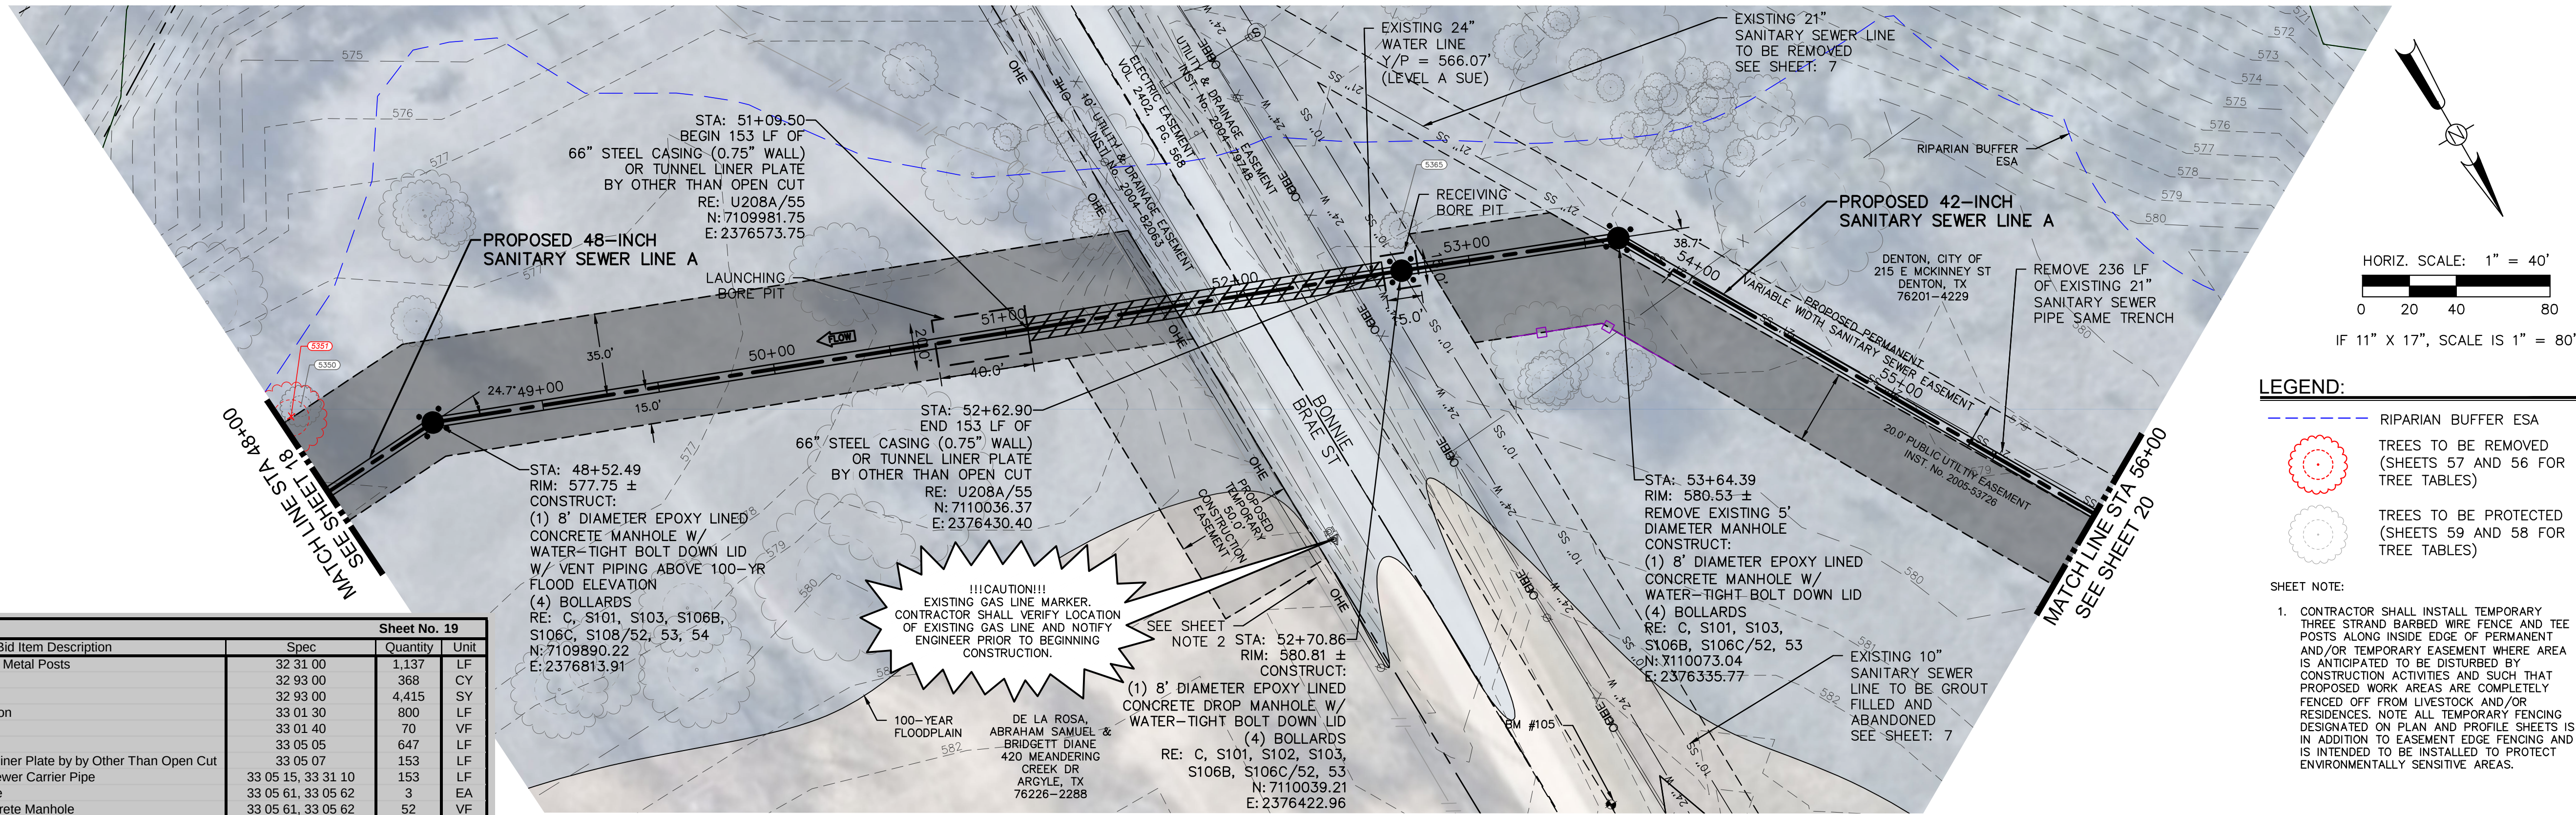

PROPOSED 48/42-INCH SANITARY SEWER LINE A
SN-72 FRP

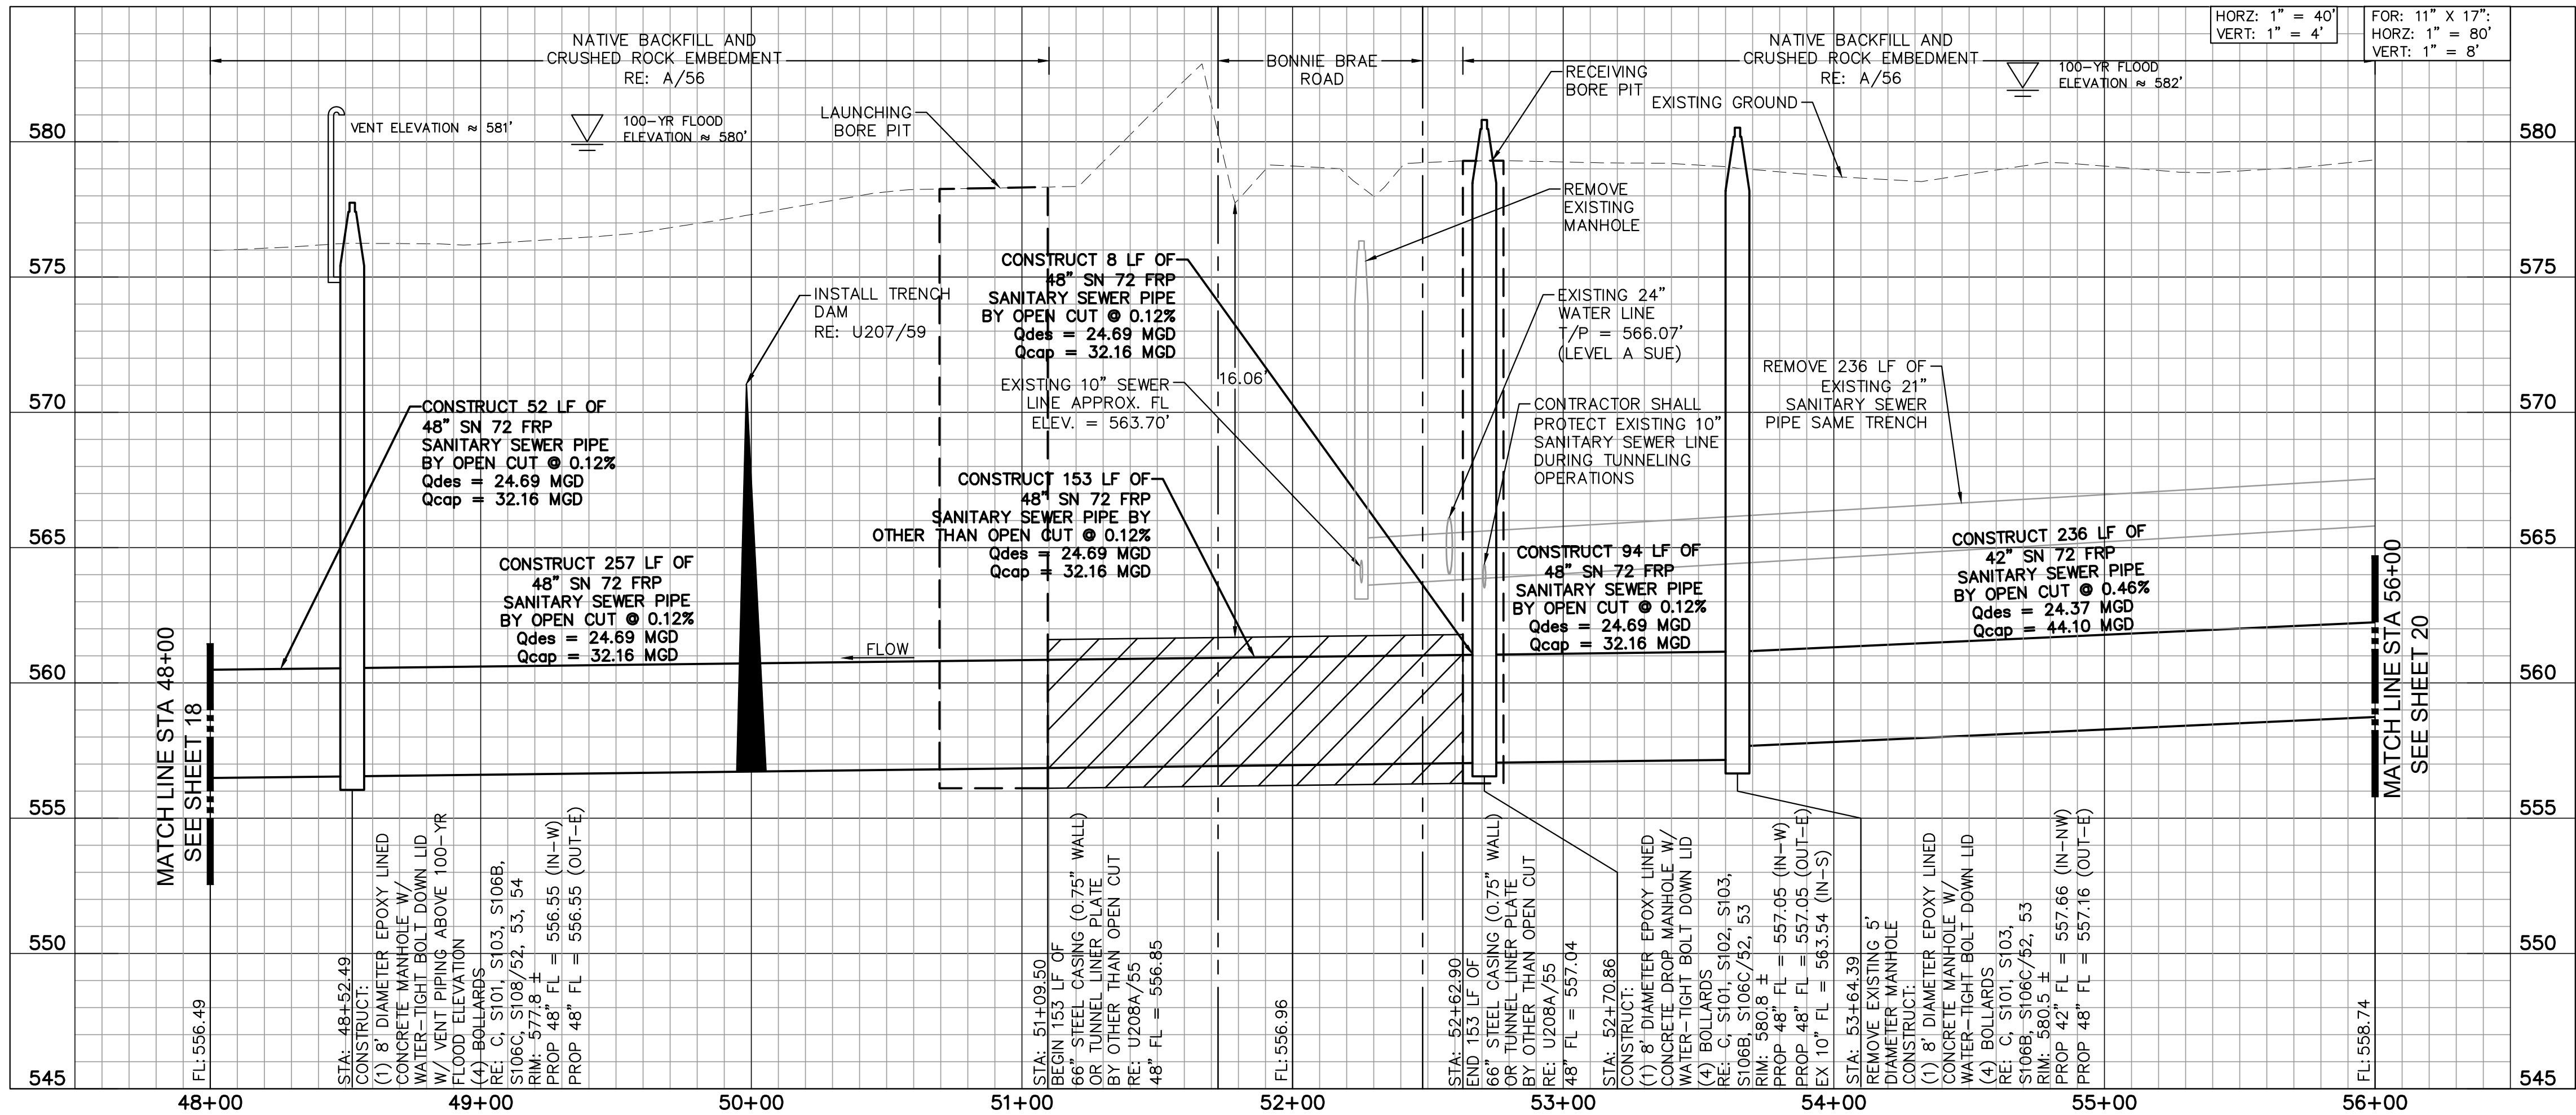

- LEGEND:**
- RIPARIAN BUFFER ESA
 - TREES TO BE REMOVED (SHEETS 57 AND 56 FOR TREE TABLES)
 - TREES TO BE PROTECTED (SHEETS 59 AND 58 FOR TREE TABLES)
- SHEET NOTE:**
- CONTRACTOR SHALL INSTALL TEMPORARY THREE STRAND BARBED WIRE FENCE AND TEE POSTS ALONG INSIDE EDGE OF PERMANENT AND/OR TEMPORARY EASEMENT WHERE AREA IS ANTICIPATED TO BE DISTURBED BY CONSTRUCTION ACTIVITIES AND SUCH THAT PROPOSED WORK AREAS ARE COMPLETELY FENCED OFF FROM LIVESTOCK AND/OR RESIDENCES. NOTE ALL TEMPORARY FENCING DESIGNATED ON PLAN AND PROFILE SHEETS IS IN ADDITION TO EASEMENT EDGE FENCING AND IS INTENDED TO BE INSTALLED TO PROTECT ENVIRONMENTALLY SENSITIVE AREAS.

Kimley»Horn
TBE Firm No. 928
6160 Warren Pkwy., Suite 210 Frisco, TX 75034
P: 972-335-3580
F: 972-335-3580

No.	Revision	By	Date

STATE OF TEXAS
KEVIN J. KANE
114659
Professional Engineer
11/12/24

**HUNTER RANCH
ROARK BRANCH OFFSITE
SANITARY SEWER**

**PROPOSED 48/42-INCH
SANITARY SEWER LINE A
48+00 - 56+00**

DATE:	NOVEMBER 2024
DESIGN:	KHA
DRAWN:	KHA
CHECKED:	KHA
KHA NO.:	061324500



SHEET

19

K:\FTW_Utillities\061324500-Hunter-Roark-Sewer\CADD\SHEET'SHEET TEMPLATE 2 (32+00 - 62+50).dwg 11/12/24 12:26pm

Plan Quantities*		Sheet No. 20	
Bid Item No.	Bid Item Description	Spec	Quantity Unit
7	Barbed Wire Fence, Metal Posts	32 31 00	371 LF
8	Topsoil	32 93 00	417 CY
9	Seeding	32 93 00	5,000 SY
10	Post-CCTV Inspection	33 01 30	750 LF
13	8" Manhole Liner	33 01 40	22 VF
16	Trench Safety	33 05 05	750 LF
33	8" Concrete Manhole	33 05 61, 33 05 62	1 EA
37	8" Extra Depth Concrete Manhole	33 05 61, 33 05 62	16 VF
45	42" Fiberglass Reinforced Sanitary Sewer Pipe	33 31 10	750 LF
46	48" Fiberglass Reinforced Sanitary Sewer Pipe	33 31 10	0 LF
47	Bypass Pumping	33 32 11	0 LS
48	Demolish Existing Lift Station	02 41 14	0 LS

*Note - Quantities represented above are only intended to quantify items on the current sheet. Please refer to bid proposal for all contract bid-items.

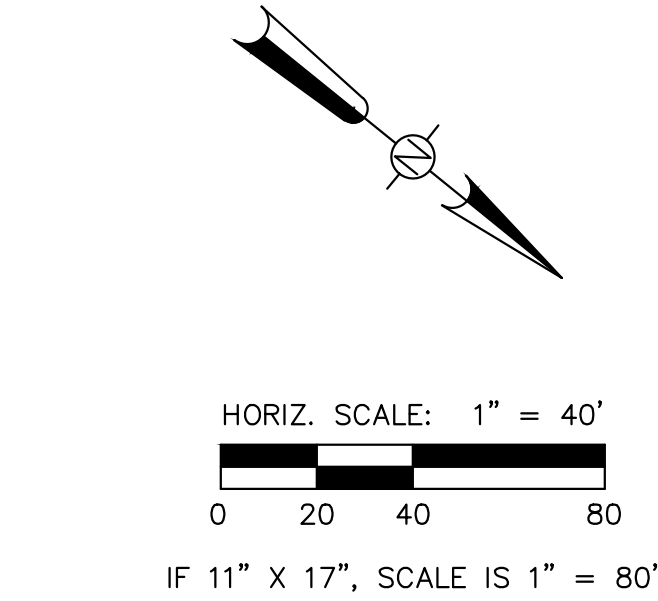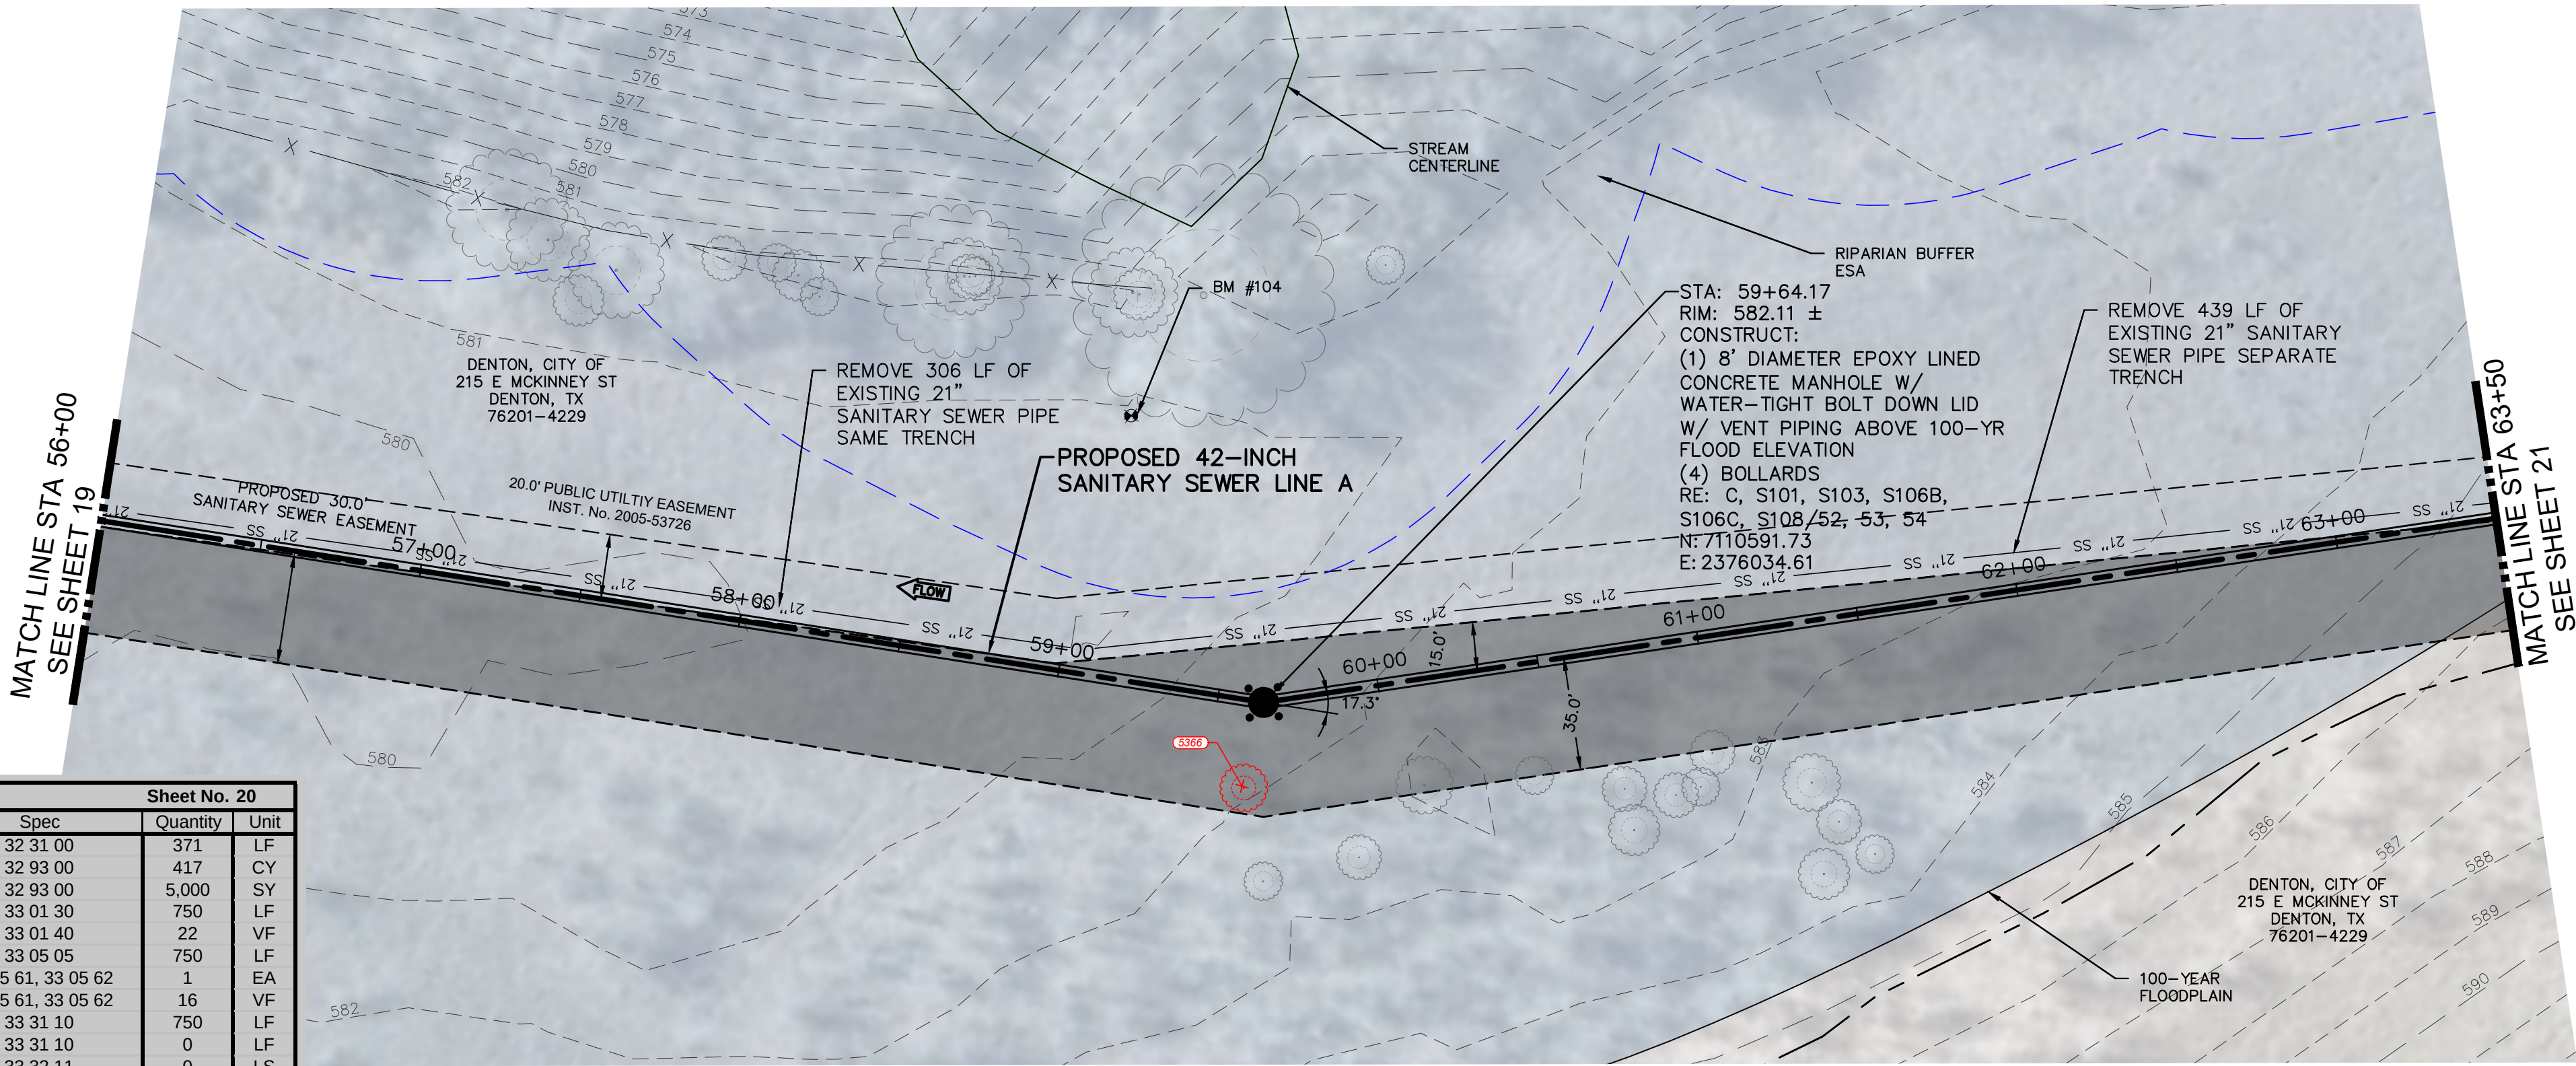


- LEGEND:**
- RIPARIAN BUFFER ESA
 - TREES TO BE REMOVED (SHEETS 57 AND 56 FOR TREE TABLES)
 - TREES TO BE PROTECTED (SHEETS 59 AND 58 FOR TREE TABLES)

SHEET NOTE:

1. CONTRACTOR SHALL INSTALL TEMPORARY THREE STRAND BARBED WIRE FENCE AND TEE POSTS ALONG INSIDE EDGE OF PERMANENT AND/OR TEMPORARY EASEMENT WHERE AREA IS ANTICIPATED TO BE DISTURBED BY CONSTRUCTION ACTIVITIES AND SUCH THAT PROPOSED WORK AREAS ARE COMPLETELY FENCED OFF FROM LIVESTOCK AND/OR RESIDENCES. NOTE ALL TEMPORARY FENCING DESIGNATED ON PLAN AND PROFILE SHEETS IS IN ADDITION TO EASEMENT EDGE FENCING AND IS INTENDED TO BE INSTALLED TO PROTECT ENVIRONMENTALLY SENSITIVE AREAS.

**PROPOSED 42-INCH SANITARY SEWER LINE A
SN-72 FRP**

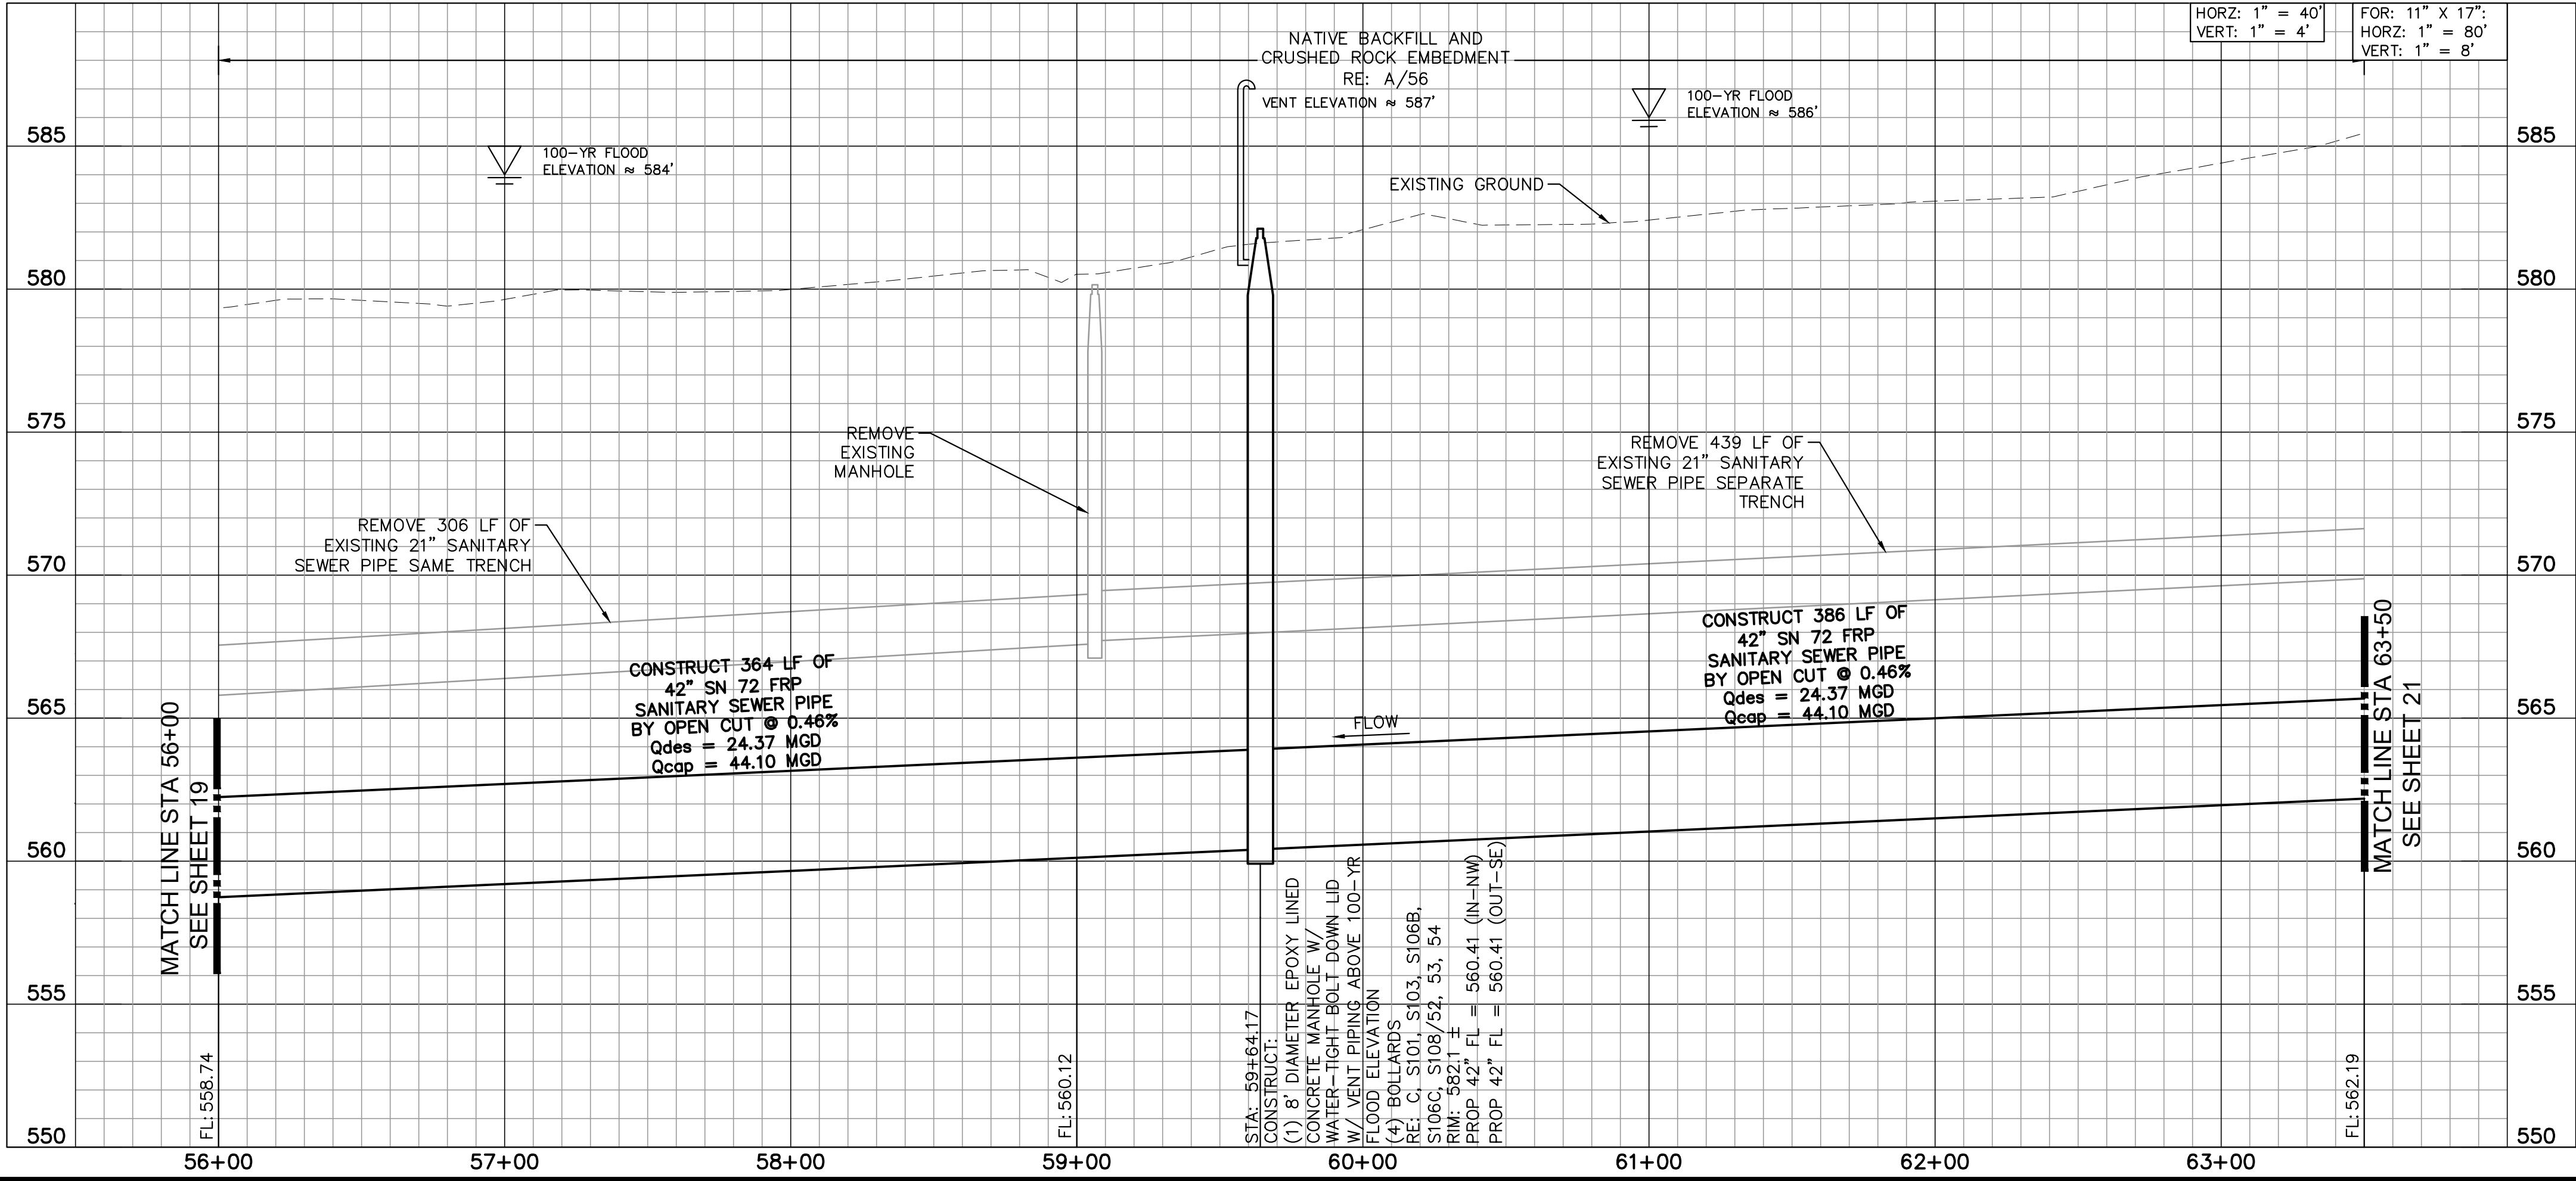

Kimley-Horn
TPE Firm No. 928
P: 972-335-3580
6160 Warren Pkwy., Suite 210
Frisco, TX 75034

By	Date
Revision	

**HUNTER RANCH
ROARK BRANCH OFFSITE
SANITARY SEWER**


**PROPOSED 42-INCH
SANITARY SEWER LINE A
56+00 - 63+50**

DATE: NOVEMBER 2024	KHA
DESIGN: KHA	KHA
DRAWN: KHA	KHA
CHECKED: KHA	KHA
KHA NO.: 061324500	

SHEET


20

K:\FTW_Utillties\061324500-Hunter-Roark-Sewer\CADD\SHEET'S\SHEET_TEMPLATE 3 (62+50 - 84+50).dwg 11/12/24 12:28pm

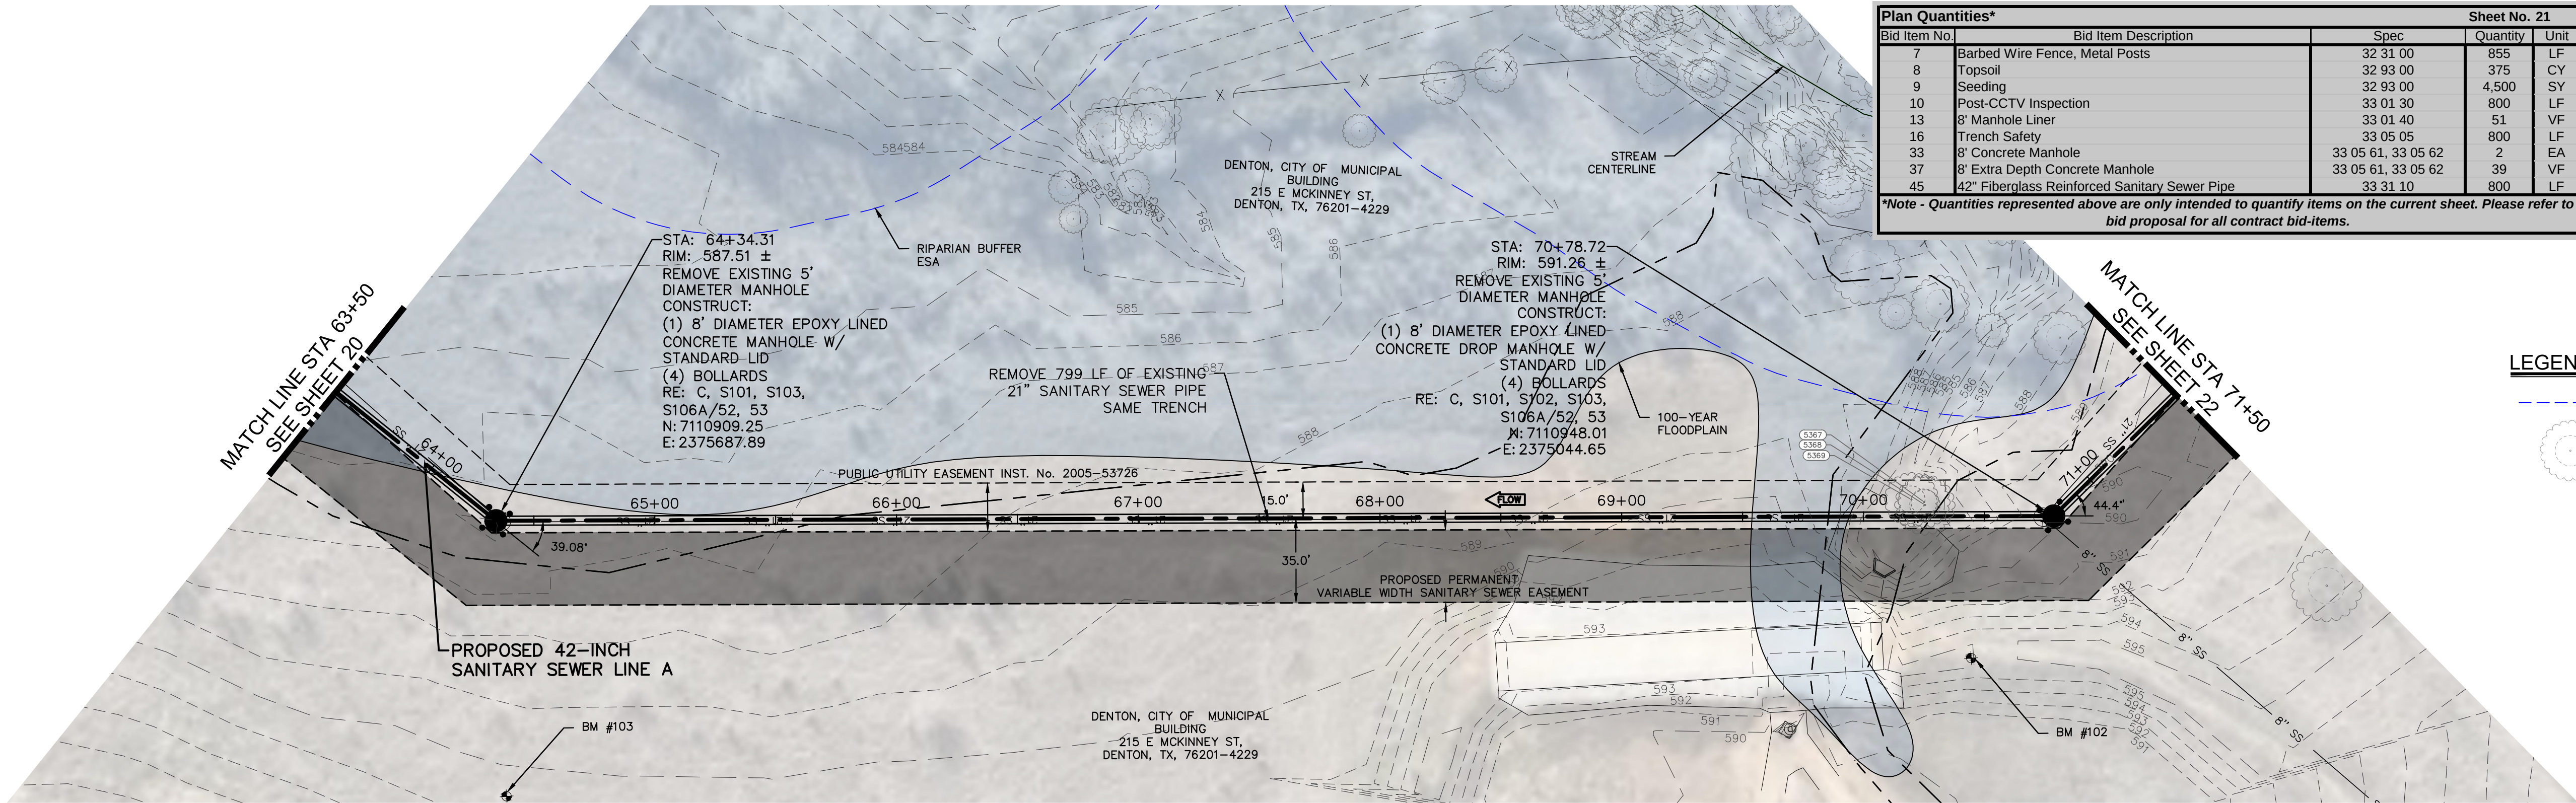


Plan Quantities*			Sheet No. 21	
Bid Item No.	Bid Item Description	Spec	Quantity	Unit
7	Barbed Wire Fence, Metal Posts	32 31 00	855	LF
8	Topsoil	32 93 00	375	CY
9	Seeding	32 93 00	4,500	SY
10	Post-CCTV Inspection	33 01 30	800	LF
13	8' Manhole Liner	33 01 40	51	VF
16	Trench Safety	33 05 05	800	LF
33	8' Concrete Manhole	33 05 61, 33 05 62	2	EA
37	8' Extra Depth Concrete Manhole	33 05 61, 33 05 62	39	VF
45	42" Fiberglass Reinforced Sanitary Sewer Pipe	33 31 10	800	LF

*Note - Quantities represented above are only intended to quantify items on the current sheet. Please refer to bid proposal for all contract bid-items.

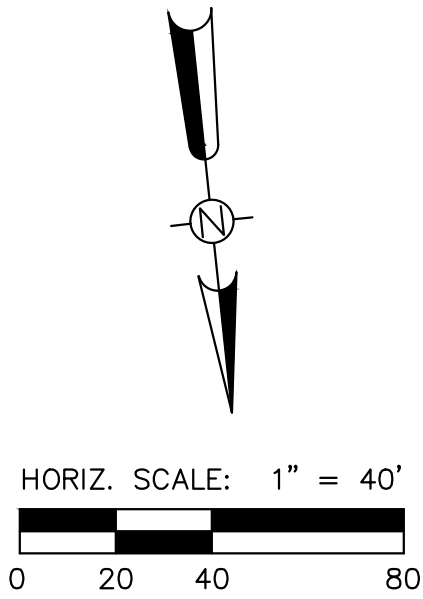


LEGEND:

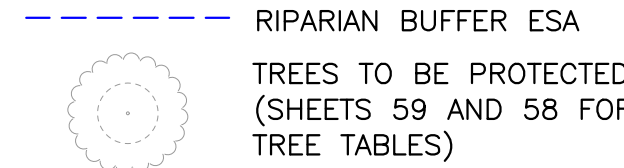


- SHEET NOTE:
- CONTRACTOR SHALL INSTALL TEMPORARY THREE STRAND BARBED WIRE FENCE AND TEE POSTS ALONG INSIDE EDGE OF PERMANENT AND/OR TEMPORARY EASEMENT WHERE AREA IS ANTICIPATED TO BE DISTURBED BY CONSTRUCTION ACTIVITIES AND SUCH THAT PROPOSED WORK AREAS ARE COMPLETELY FENCED OFF FROM LIVESTOCK AND/OR RESIDENCES. NOTE ALL TEMPORARY FENCING DESIGNATED ON PLAN AND PROFILE SHEETS IS IN ADDITION TO EASEMENT EDGE FENCING AND IS INTENDED TO BE INSTALLED TO PROTECT ENVIRONMENTALLY SENSITIVE AREAS.

PROPOSED 42-INCH SANITARY SEWER LINE A
SN-72 FRP

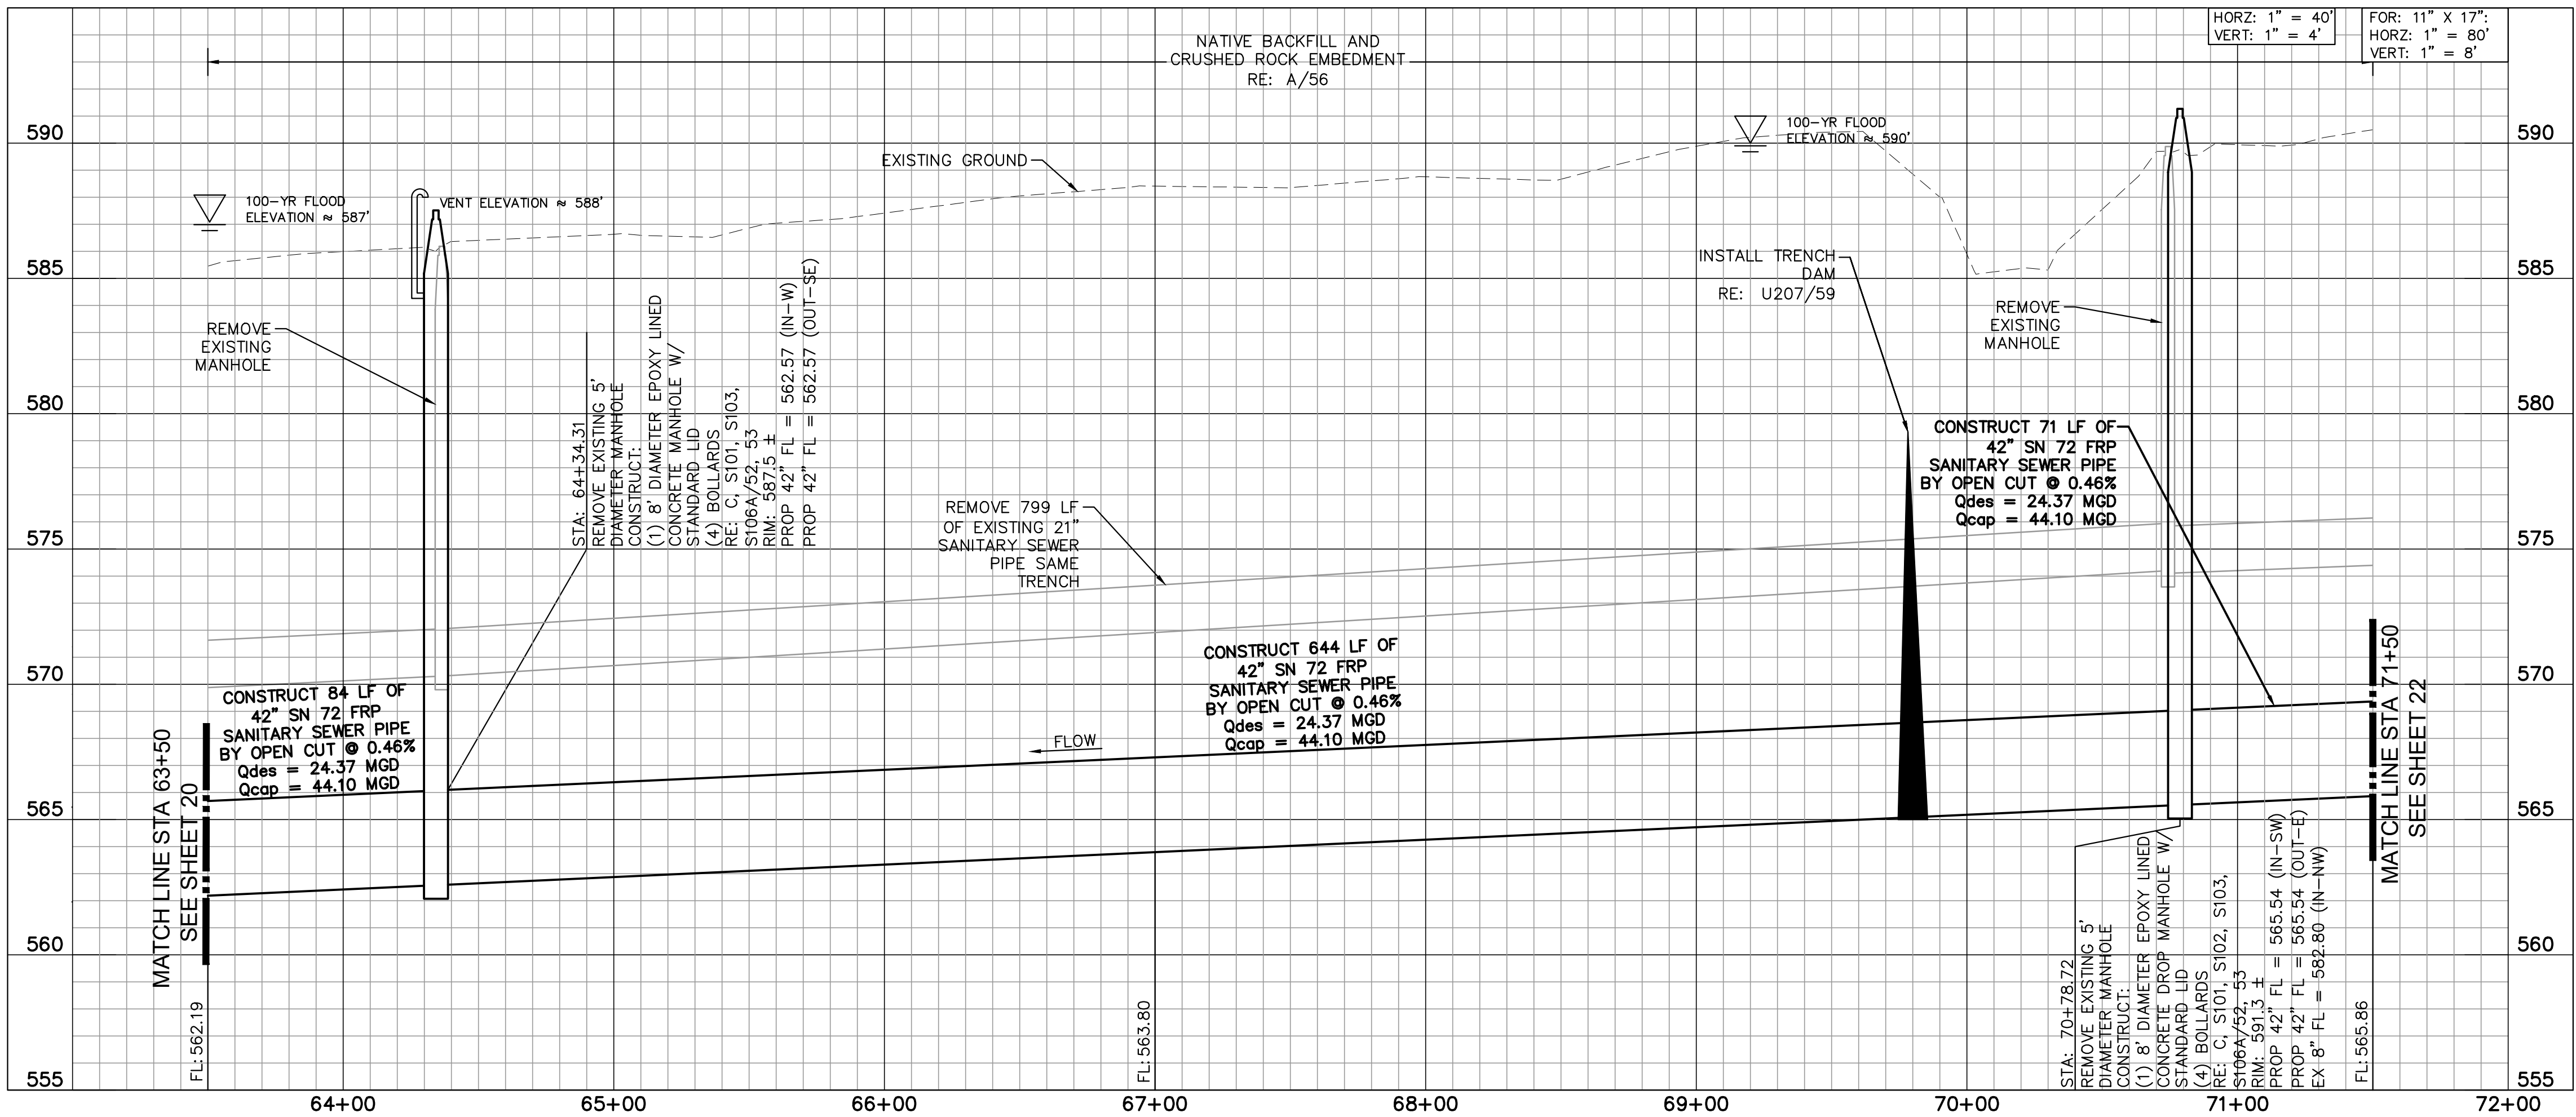

Kimley»Horn
TYPE Firm No. 928
6160 Warren Pkwy., Suite 210
Frisco, TX 75034
P: 972-335-3580
F: 972-335-3580

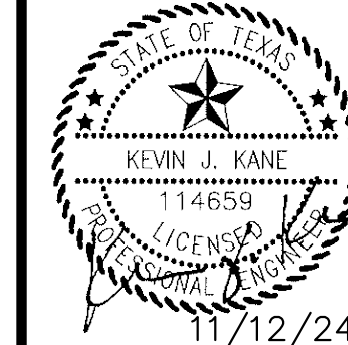

HUNTER RANCH
ROARK BRANCH OFFSITE
SANITARY SEWER

PROPOSED 42-INCH
SANITARY SEWER LINE A
63+50 - 71+50



DATE: NOVEMBER 2024
DESIGN: KHA
DRAWN: KHA
CHECKED: KHA
KHA NO.: 061324500

SHEET

21

Plan Quantities*			Sheet No. 22	
Bid Item No.	Bid Item Description	Spec.	Quantity	Unit
7	Barbed Wire Fence, Metal Posts	32 31 00	773	LF
8	Topsoil	32 93 00	392	CY
9	Seeding	32 93 00	4,700	SY
10	Post-CCTV Inspection	33 01 30	800	LF
13	8" Manhole Liner	33 01 40	23	VF
16	Trench Safety	33 05 05	800	LF
33	8" Concrete Manhole	33 05 61, 33 05 62	1	EA
37	8" Extra Depth Concrete Manhole	33 05 61, 33 05 62	17	VF
45	42" Fiberglass Reinforced Sanitary Sewer Pipe	33 31 10	800	LF

*Note - Quantities represented above are only intended to quantify items on the current sheet. Please refer to bid proposal for all contract bid-items.

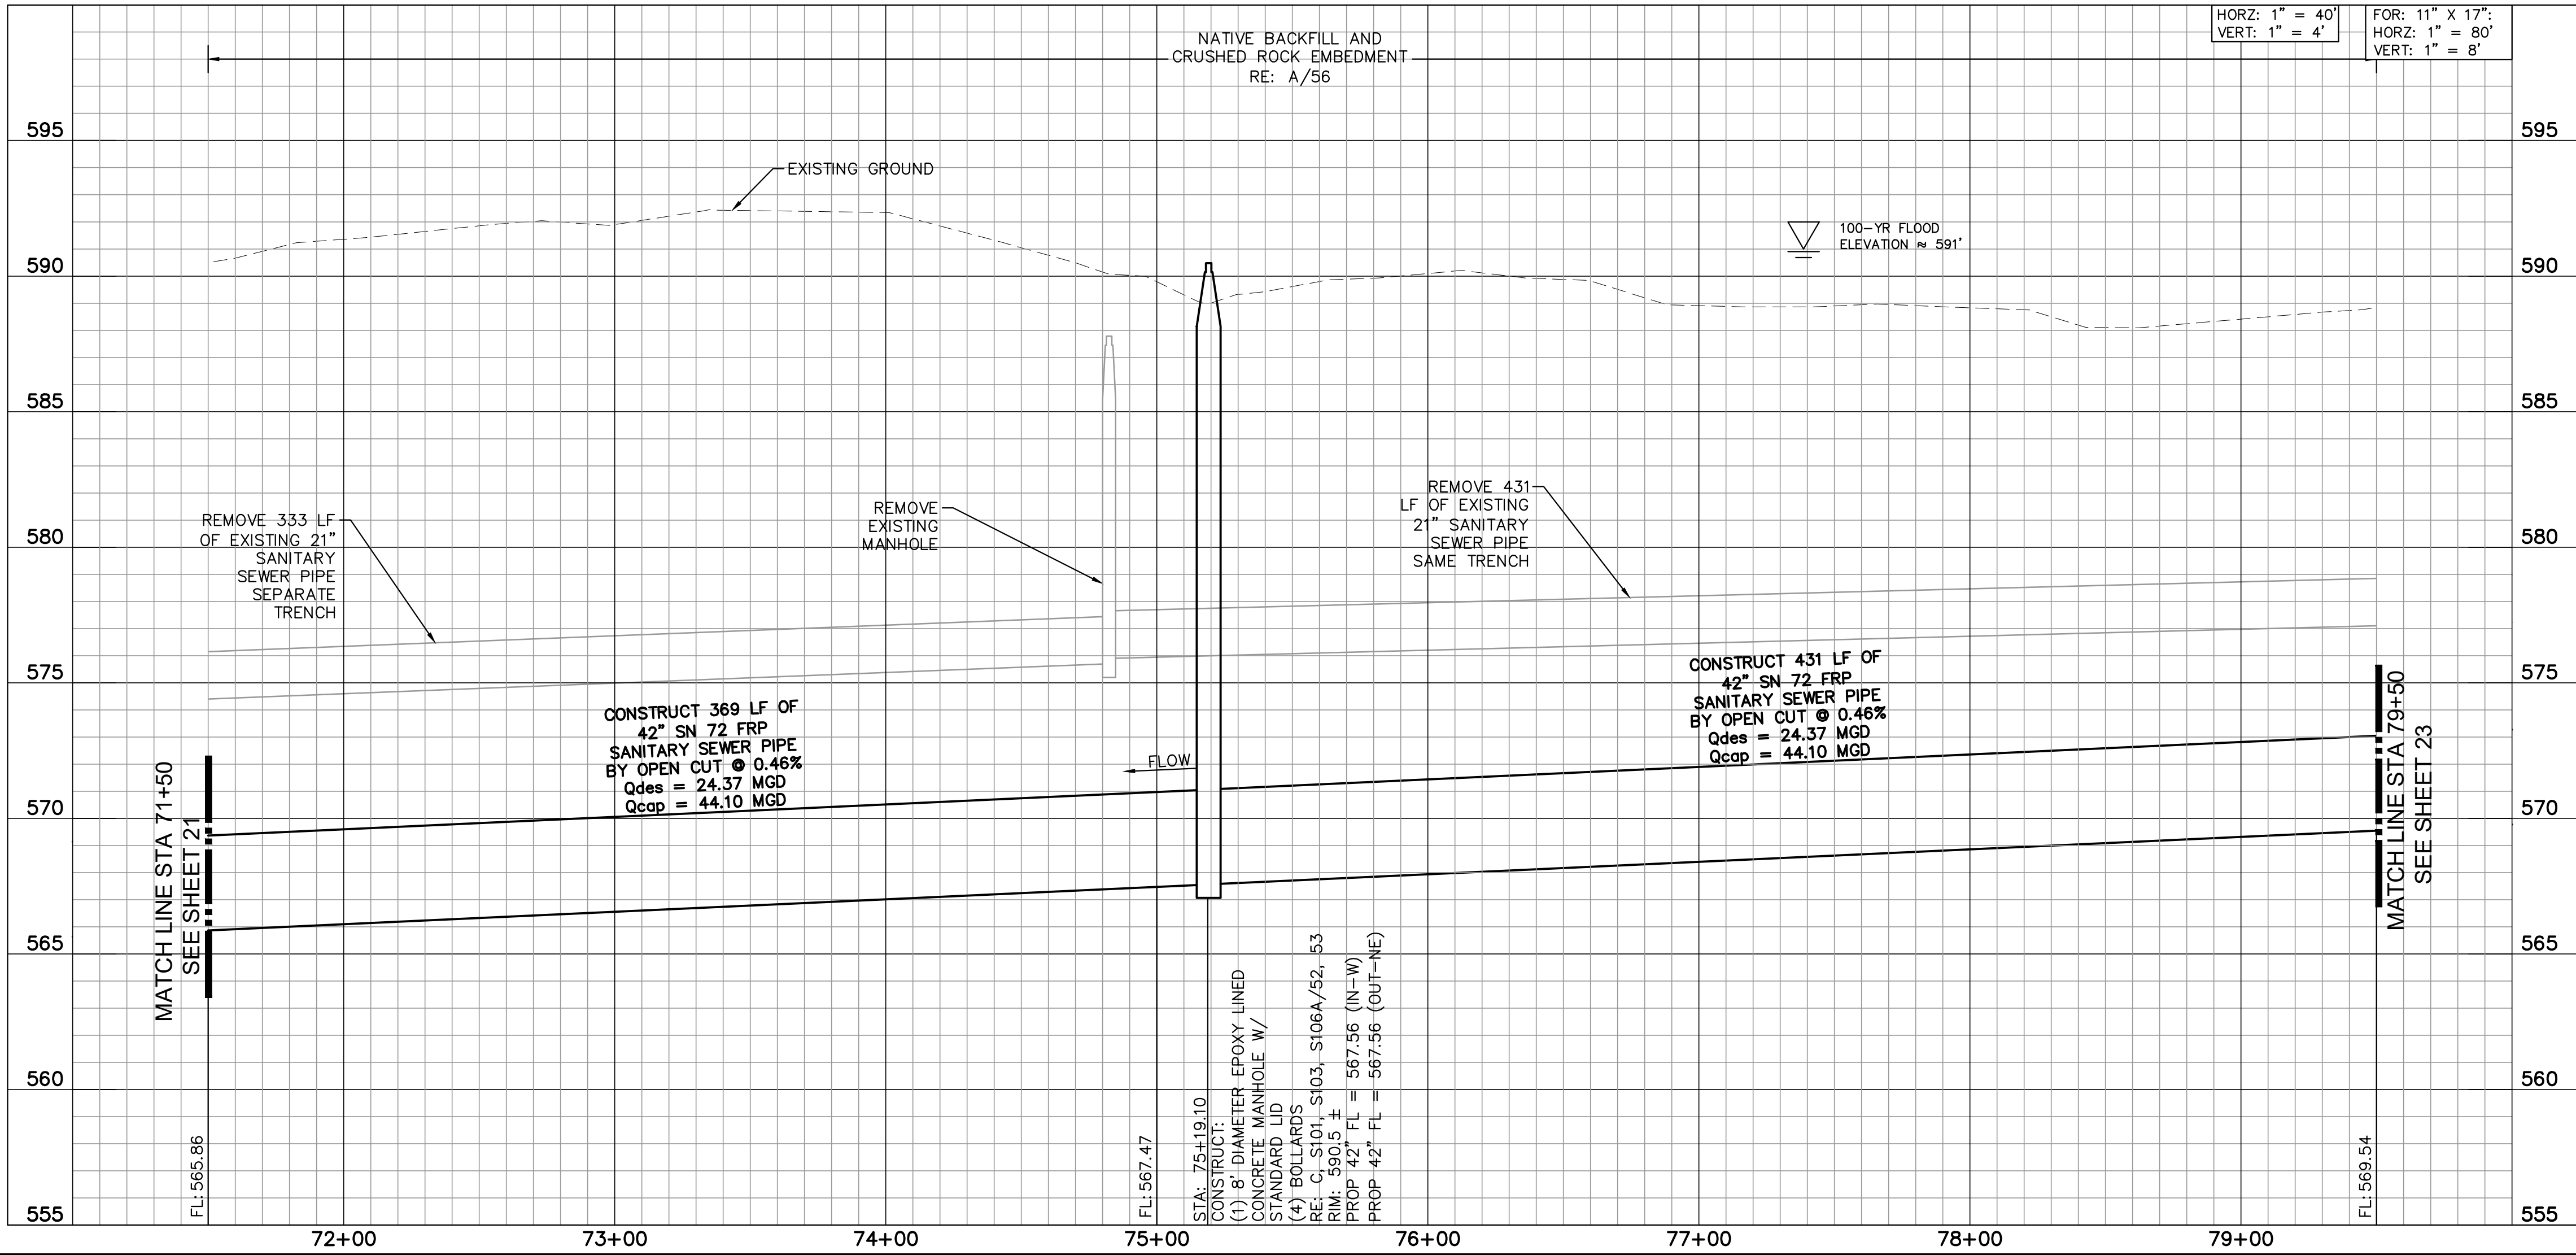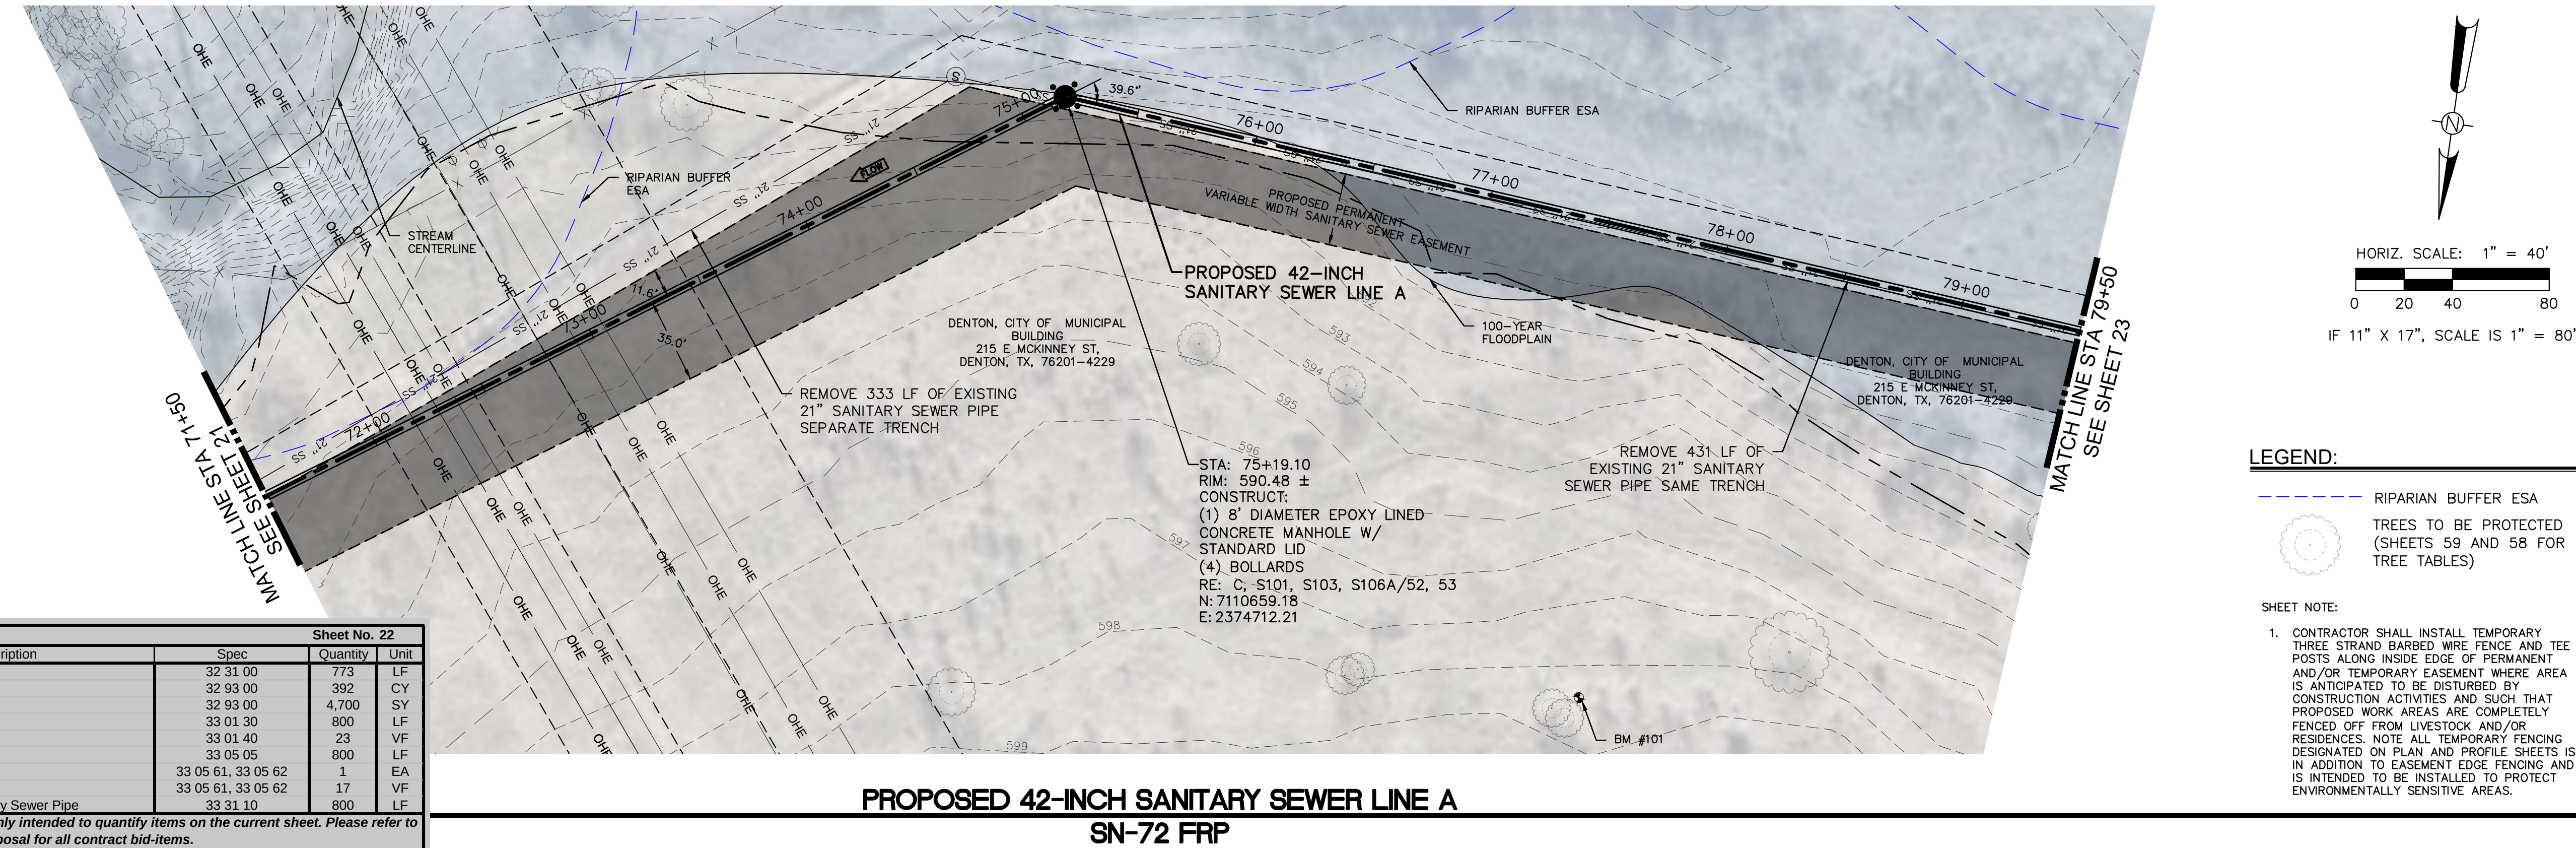

Kimley»Horn
TPE Firm No. 928
6160 Warren Pkwy., Suite 210
Frisco, TX 75034

No.	Revision	By	Date

11/12/24


HUNTER RANCH
ROARK BRANCH OFFSITE
SANITARY SEWER

PROPOSED 42-INCH
SANITARY SEWER LINE A
71+50 - 79+50

DATE: NOVEMBER 2024
DESIGN: KHA
DRAWN: KHA
CHECKED: KHA
KHA NO.: 061324500

SHEET

22

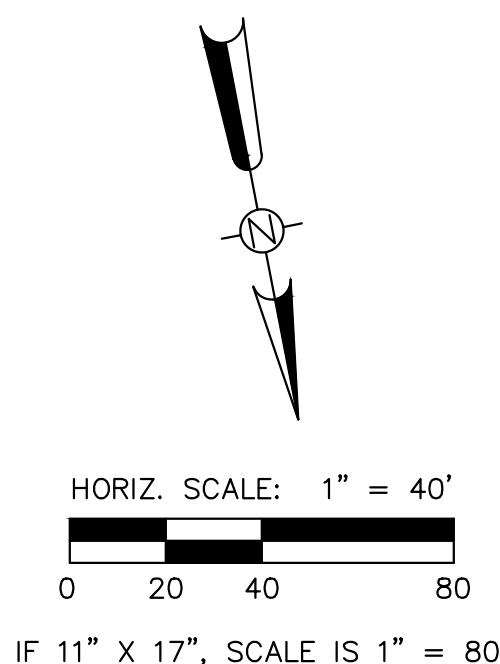

----- RIPARIAN BUFFER ESA



 TREES TO BE REMOVED
(SHEETS 57 AND 56 FOR
TREE TABLES)

 TREES TO BE PROTECTED
(SHEETS 59 AND 58 FOR
TREE TABLES)

1. CONTRACTOR SHALL INSTALL TEMPORARY THREE STRAND BARBED WIRE FENCE AND TEE POSTS ALONG INSIDE EDGE OF PERMANENT AND/OR TEMPORARY EASEMENT WHERE AREA IS ANTICIPATED TO BE DISTURBED BY CONSTRUCTION ACTIVITIES AND SUCH THAT PROPOSED WORK AREAS ARE COMPLETELY FENCED OFF FROM LIVESTOCK AND/OR RESIDENCES. NOTE THAT TEMPORARY FENCING DELETED ON AN AND PROPOSED SHEETS IS IN ADDITION TO EASEMENT EDGE FENCING AND IS INTENDED TO BE INSTALLED TO PROTECT ENVIRONMENTALLY SENSITIVE AREAS.

**Note - Quantities represented above are only intended to quantify items
bid proposal for all contract bid-items*

MATCH LINE STA 87+50
SEE SHEET 24

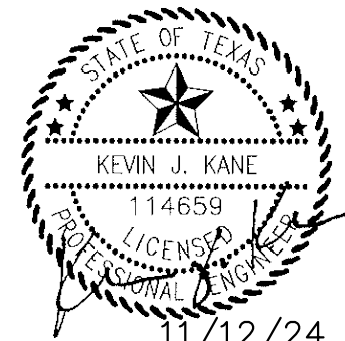 

11/12/24

HUNTER RANCH ROARK BRANCH OFFSITE SANITARY SEWER

**PROPOSED 42-INCH
SANITARY SEWER LINE A
79+50 - 87+50**

DATE:	NOVEMBER 2024
DESIGN:	KHA
DRAWN:	KHA
CHECKED:	KHA
KHA NO.:	061324500

SHIFT

23


STRUCTURE TABLE			
TAG NUMBER	DBH(IN.)	COMMON NAME	CANOPY
4563	7"	Green Ash	14'
4702	16"	Mesquite	32'
4706	15"	Mesquite	30'
4707	13"	Mesquite	26'
4708	7"	Mesquite	14'
4709	16"	Hackberry	32'
4710	13"	Hackberry	26'
4711	9"	Hackberry	18'
4716	7"	Hackberry	14'
4717	13"	Hackberry	26'
4718	8"	Hackberry	16'
4719	9"	Hackberry	18'
4720	8"	Hackberry	16'
4721	7"	Hackberry	14'
4726	8"	Mesquite	16'
4727	10"	Hackberry	20'
4728	9"	Mesquite	18'
4729	8"	Mesquite	16'
4730	11"	Hackberry	22'
4731	15"	Hackberry	30'
4732	22"	Hackberry	44'
4770	12"	American Elm	24'
4771	7"	American Elm	14'
4772	8"	American Elm	16'
4773	6"	Cedar Elm	12'
4775	7"	American Elm	14'
4776	7"	Cedar Elm	14'
4777	8"	Cedar Elm	16'
4778	7"	American Elm	14'
4779	6"	Honey Locust	12'
4780	14"	Hackberry	28'
4812	9"	MESQUITE	18'
4813	10"	MESQUITE	20'
4958	13"	Mesquite	26'
5169	6"	Cedar Elm	12'
5180	12"	Green Ash	24'
5182	9"	Cedar Elm	18'
5184	6"	Cedar Elm	12'
5187	9"	Cedar Elm	18'
5192	6"	Pecan	12'
5196	7"	Hackberry	14'
5208	11"	Green Ash	22'
5276	15"	Mesquite	30'
5277	11"	Mesquite	22'
5279	12"	Mesquite	24'
5280	7"	Mesquite	14'
5281	9"	Mesquite	18'
5282	8"	Mesquite	16'
5283	9"	Honey Locust	18'
5286	13"	Mesquite	26'

STRUCTURE TABLE			
TAG NUMBER	DBH(IN.)	COMMON NAME	CANOPY
5287	10"	Mesquite	20'
5311	6"	Mesquite	12'
5315	12"	Mesquite	24'
5316	8"	Honey Locust	16'
5317	12"	Mesquite	24'
5318	7"	Honey Locust	14'
5319	13"	Mesquite	26'
5320	20"	Mesquite	40'
5321	7"	Hackberry	14'
5328	17"	Mesquite	34'
5329	11"	Honey Locust	22'
5330	15"	American Elm	30'
5331	8"	Mesquite	16'
5343	24"	Hackberry	48'
5344	8"	Cedar Elm	16'
5345	13"	Hackberry	26'
5346	13"	Osage--Orange	26'
5347	20"	Post Oak	40'
5348	15"	Hackberry	30'
5351	16"	Cedar Elm	32'
5352	12"	Cedar Elm	24'
5366	7"	Honey Locust	14'
5372	8"	Hackberry	16'
5373	7"	Honey Locust	14'
5374	6"	Bradford Pear	12'
5375	7"	Honey Locust	14'
5376	8"	Cedar Elm	16'
5377	7"	Honey Locust	14'
5378	6"	Honey Locust	12'
5380	7"	Cedar Elm	14'
5381	7"	Cedar Elm	14'
5382	13"	Cedar Elm	26'
5383	12"	Cedar Elm	24'
5384	8"	Cedar Elm	16'
5385	15"	Cedar Elm	30'
5386	7"	Cedar Elm	14'
5387	8"	Cedar Elm	16'
5388	11"	Cedar Elm	22'
5389	9"	Cedar Elm	18'
5390	6"	Cedar Elm	12'
5391	13"	Cedar Elm	26'
5392	7"	Cedar Elm	14'
5393	8"	Cedar Elm	16'
5395	10"	Cedar Elm	20'
5396	7"	Cedar Elm	14'
5397	13"	Cedar Elm	26'
5398	12"	Cedar Elm	24'
5399	7"	Cedar Elm	14'
5400	8"	Cedar Elm	16'
5401	14"	Cedar Elm	28'

STRUCTURE TABLE			
TAG NUMBER	DBH(IN.)	COMMON NAME	CANOPY
5402	8"	Cedar Elm	16'
5403	7"	Cedar Elm	14'
5404	18"	Cedar Elm	36'
5405	15"	Cedar Elm	30'
5407	19"	Cedar Elm	38'
5408	12"	Cedar Elm	24'
5409	12"	Cedar Elm	24'
5410	12"	Cedar Elm	24'
5411	10"	Osage-Orange	20'
5412	8"	Cedar Elm	16'
5413	6"	Cedar Elm	12'
5414	7"	Cedar Elm	14'
5415	7"	Cedar Elm	14'
5416	17"	Cedar Elm	34'
5417	8"	Osage-Orange	16'
5418	15"	Osage-Orange	30'
5419	8"	Osage-Orange	16'
5420	18"	Cedar Elm	36'
5421	8"	Osage-Orange	16'
5422	10"	Osage-Orange	20'
5423	12"	Cedar Elm	24'
5424	14"	Cedar Elm	28'
5425	12"	Cedar Elm	22'
5426	30"	Osage-Orange	60'
5427	8"	Cedar Elm	16'
5428	6"	Green Ash	12'
5429	11"	Cedar Elm	22'
5430	10"	Cedar Elm	20'
5431	6"	Green Ash	12'
5432	7"	Cedar Elm	14'
5433	7"	Cedar Elm	14'
5435	9"	Cedar Elm	18'
5436	7"	Green Ash	14'
5437	8"	Green Ash	16'
5438	7"	Hackberry	14'
5439	6"	Osage-Orange	12'
5440	11"	Pecan	22'
5441	8"	Hackberry	16'
5442	21"	Cedar Elm	42'
5445	7"	Cedar Elm	14'
5450	6"	Cedar Elm	12'
5452	8"	Green Ash	16'
5457	7"	Green Ash	14'
5458	13"	Green Ash	26'
5459	9"	Green Ash	18'
5460	10"	Green Ash	20'
5462	12"	Green Ash	24'
5464	7"	Green Ash	14'
5467	7"	Green Ash	14'
5468	7"	Green Ash	14'

STRUCTURE TABLE			
TAG NUMBER	DBH(IN.)	COMMON NAME	CANOPY
5469	12"	Green Ash	24'
5470	12"	American Elm	24'
5471	8"	Cedar Elm	16'
5472	6"	Cedar Elm	12'
5473	16"	Cedar Elm	32'
5476	11"	Osage-Orange	22'
5477	8"	Cedar Elm	16'
5478	7"	Cedar Elm	14'
5479	6"	Cedar Elm	12'
5480	7"	Cedar Elm	14'
5481	18"	Cedar Elm	36'
5483	13"	Cedar Elm	26'
5484	14"	Cedar Elm	28'
5485	9"	Cedar Elm	18'
5486	10"	Cedar Elm	20'
5487	9"	Cedar Elm	18'
5490	8"	Cedar Elm	16'
5491	6"	Cedar Elm	12'
5493	8"	Osage-Orange	16'
5494	9"	Cedar Elm	18'
5495	9"	Osage-Orange	18'
5496	8"	Cedar Elm	16'
5497	9"	Cedar Elm	18'
5498	13"	Cedar Elm	26'
5499	6"	Cedar Elm	12'
5500	11"	Cedar Elm	22'
5501	6"	Cedar Elm	12'
5502	14"	Cedar Elm	28'
5503	9"	Cedar Elm	18'
5504	6"	Cedar Elm	12'
5505	7"	Cedar Elm	14'
5506	10"	Cedar Elm	20'
5509	8"	Cedar Elm	16'
5511	7"	Cedar Elm	14'
5512	6"	Osage-Orange	12'
5513	8"	Hackberry	16'
5514	8"	Pecan	16'
5515	26"	Osage-Orange	52'
5516	6"	Hackberry	12'
5518	8"	Osage-Orange	16'
5519	16"	Hackberry	32'
5520	9"	Cedar Elm	18'
5521	8"	Hackberry	16'
5522	14"	Pecan	28'
5523	12"	Shumard Oak	24'
5524	10"	Pecan	20'
5526	12"	Pecan	24'
5527	15"	Osage-Orange	30'
5528	8"	Pecan	16'
5529	11"	Pecan	22'

STRUCTURE TABLE			
TAG NUMBER	DBH(IN.)	COMMON NAME	CANOPY
5530	11"	Pecan	22'
5531	15"	Pecan	30'
5532	6"	Pecan	12'
5533	7"	Pecan	14'
5534	7"	Pecan	14'
5535	9"	Cedar Elm	18'
5536	7"	Osage-Orange	14'
5537	7"	Pecan	14'
5538	21"	Osage-Orange	42'
5539	7"	Hackberry	14'
5540	11"	Pecan	22'
5541	6"	Cedar Elm	12'
5542	6"	Pecan	12'
5543	7"	Hackberry	14'
5544	10"	Shumard Oak	20'
5545	8"	Pecan	16'
5546	7"	Cedar Elm	14'
5547	6"	Pecan	12'
5548	7"	Hackberry	14'
5549	12"	Pecan	24'
5550	8"	Hackberry	16'
5551	6"	Cedar Elm	12'
5552	6"	Cedar Elm	12'
5553	7"	Osage-Orange	14'
5554	9"	Pecan	18'
5555	14"	Cedar Elm	28'
5556	10"	Pecan	20'
5557	9"	Pecan	18'
5558	10"	Pecan	20'
5559	10"	Osage-Orange	20'
5560	14"	Cedar Elm	28'
5561	11"	Cedar Elm	22'
5562	12"	Cedar Elm	24'
5563	10"	Hackberry	20'
5564	6"	Cedar Elm	12'
5565	6"	Cedar Elm	12'
5566	15"	Cedar Elm	30'
5567	16"	Cedar Elm	32'
5568	12"	Cedar Elm	24'
5569	10"	Cedar Elm	20'
5570	18"	Cedar Elm	36'
5571	12"	Cedar Elm	24'
5572	7"	Pecan	14'
5573	6"	Pecan	12'
5574	7"	Mesquite	14'
5576	7"	Cedar Elm	14'
5577	6"	Cedar Elm	12'
5578	6"	Cedar Elm	12'
5579	7"	Hackberry	14'
5580	7"	Mesquite	14'

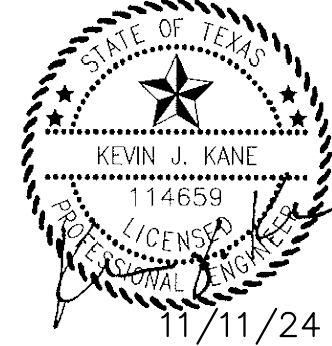

HUNTER RANCH ROARK BRANCH OFFSITE SANITARY SEWER

TREE REMOVAL TABLE I

STRUCTURE TABLE			
TAG NUMBER	DBH(IN.)	COMMON NAME	CANOPY
5581	9"	Mesquite	18'
5582	17"	Osage—Orange	34'
5583	9"	Mesquite	18'
5584	7"	Osage—Orange	14'
5585	14"	Mesquite	28'
5586	7"	Mesquite	14'
5587	6"	Mesquite	12'
5588	9"	Cedar Elm	18'
5589	6"	Cedar Elm	12'
5590	6"	Cedar Elm	12'
5591	6"	Cedar Elm	12'
5592	7"	Cedar Elm	14'
5593	9"	Pecan	18'
5594	8"	Cedar Elm	16'
5596	7"	Cedar Elm	14'
5597	16"	Mesquite	32'
5598	12"	Osage—Orange	24'
5606	9"	Mesquite	18'
5607	7"	Cedar Elm	14'
5608	10"	Cedar Elm	20'
5609	10"	Cedar Elm	20'
5610	10"	Cedar Elm	20'
5611	11"	Cedar Elm	22'
5612	10"	Cedar Elm	20'
5613	12"	Osage—Orange	24'
5614	9"	Cedar Elm	18'
5615	9"	Cedar Elm	18'
5616	9"	Mesquite	18'
5617	6"	Mesquite	12'
5618	8"	Osage—Orange	16'
5619	8"	Honey Locust	16'
5621	16"	Gum Bumelia	32'
5622	6"	Hackberry	12'
5623	7"	Mesquite	14'
5624	6"	Mesquite	12'
5626	6"	Pecan	12'
5627	7"	Hackberry	14'
5628	10"	Pecan	20'
5629	21"	Osage—Orange	42'
5634	12"	Cedar Elm	24'
5635	16"	Cedar Elm	32'
5636	6"	Cedar Elm	12'
5637	9"	Hackberry	18'
5638	12"	Cedar Elm	24'
5639	6"	Cedar Elm	12'
5640	14"	Osage—Orange	28'
5642	10"	Cedar Elm	20'
5643	11"	Cedar Elm	22'
5644	15"	Cedar Elm	30'
5645	10"	Cedar Elm	20'

STRUCTURE TABLE			
TAG NUMBER	DBH(IN.)	COMMON NAME	CANOPY
5647	10"	Cedar Elm	20'
5663	16"	Osage-Orange	32'
5664	8"	Cedar Elm	16'
5665	6"	Hackberry	12'
5666	8"	Cedar Elm	16'
5667	7"	Cedar Elm	14'
5668	9"	Hackberry	18'
5669	15"	Hackberry	30'
5670	11"	Hackberry	22'
5671	9"	Hackberry	18'
5672	8"	Hackberry	16'
5673	13"	Cedar Elm	26'
5674	9"	Osage-Orange	18'
5675	8"	Eastern Redcedar	16'
5679	6"	Hackberry	12'
5680	6"	Pecan	12'
5681	16"	Osage-Orange	32'
5682	8"	Cedar Elm	16'
5683	6"	Cedar Elm	12'
5684	8"	Mesquite	16'
5685	7"	Mesquite	14'
5686	12"	Mesquite	24'
5687	8"	Mesquite	16'
5688	27"	Mesquite	54'
5689	7"	Hackberry	14'
5690	6"	Gum Bumelia	12'
5691	6"	Mesquite	12'
5692	9"	Osage-Orange	18'
5719	6"	Cedar Elm	12'
5721	12"	Osage-Orange	24'
5722	8"	Honey Locust	16'
5723	7"	Cedar Elm	14'
5724	24"	Osage-Orange	48'
5725	22"	American Elm	44'
5726	12"	Hackberry	24'
5776	9"	Hackberry	18'
5777	11"	Cedar Elm	22'
5778	8"	Cedar Elm	16'
5779	7"	Hackberry	14'
5780	8"	Cedar Elm	16'
5781	11"	Cedar Elm	22'
5782	8"	Cedar Elm	16'
5783	8"	Cedar Elm	16'
5784	7"	Cedar Elm	14'
5785	7"	Cedar Elm	14'
5786	6"	Cedar Elm	12'
5787	11"	Cedar Elm	22'
5788	8"	Cedar Elm	16'
5789	6"	Cedar Elm	12'
5792	7"	Cedar Elm	14'

STRUCTURE TABLE			
TAG NUMBER	DBH(IN.)	COMMON NAME	CANOPY
5793	8"	Cedar Elm	16'
5794	7"	Cedar Elm	14'
5795	7"	Cedar Elm	14'
5796	6"	Cedar Elm	12'
5797	7"	Cedar Elm	14'
5798	11"	Mesquite	22'
5799	10"	Mesquite	20'
5800	7"	Cedar Elm	14'
5801	11"	Mesquite	22'
5802	6"	Honey Locust	12'
5803	8"	Cedar Elm	16'
5804	8"	Cedar Elm	16'
5805	10"	Cedar Elm	20'
5806	6"	Cedar Elm	12'
5808	10"	Mesquite	20'
5809	8"	Mesquite	16'
5810	29"	Mesquite	58'
5811	15"	Mesquite	30'
5813	7"	Mesquite	14'
5814	27"	Mesquite	34'
5815	7"	Mesquite	14'
5816	22"	Mesquite	44'
5817	7"	Cedar Elm	14'
5818	7"	Cedar Elm	14'
5819	8"	Cedar Elm	16'
5820	6"	Cedar Elm	12'
5821	6"	Cedar Elm	12'
5849	15"	Cedar Elm	30'
5850	10"	Cedar Elm	20'
5852	10"	Mesquite	20'
5853	12"	Mesquite	24'
5858	18"	Mesquite	36'
5859	7"	Mesquite	14'
5862	10"	Mesquite	20'
5863	6"	Mesquite	12'
5865	6"	Honey Locust	12'
5866	7"	Honey Locust	14'
5867	7"	Honey Locust	14'
5868	15"	Mesquite	30'
5870	10"	Mesquite	20'
5871	17"	Osage-Orange	34'
5873	6"	Hackberry	12'
5874	7"	Hackberry	14'
5901	6"	Cedar Elm	12'
5902	11"	Cedar Elm	22'
5903	8"	Hackberry	16'
5926	10"	Cedar Elm	20'
5927	6"	Cedar Elm	12'
5928	6"	Cedar Elm	12'
5929	7"	Cedar Elm	14'

STRUCTURE TABLE			
TAG NUMBER	DBH(IN.)	COMMON NAME	CANOPY
5930	6"	Cedar Elm	12'
5931	6"	Cedar Elm	12'
5932	7"	Mesquite	14'
5933	26"	Mesquite	52'
5934	7"	Cedar Elm	14'
5935	9"	Cedar Elm	18'
5936	8"	Cedar Elm	16'
5937	8"	Cedar Elm	16'
5938	7"	Cedar Elm	14'
5939	9"	Mesquite	18'
5940	7"	Cedar Elm	14'
5941	9"	Cedar Elm	18'
5942	6"	Cedar Elm	12'
5943	8"	Cedar Elm	16'
5944	7"	Cedar Elm	14'
5947	10"	Mesquite	20'
5949	21"	Mesquite	42'
5950	11"	Honey Locust	22'

K:\FTW_Utillties\061324500-Hunter-Roark-Sewer\CADD\SHEET'S\Tree Protection Table.dwg 11/11/24 10:17pm

STRUCTURE TABLE			
TAG NUMBER	DBH(IN.)	COMMON NAME	CANOPY
4701	15"	Hackberry	30'
4704	9"	Mesquite	18'
4705	8"	Mesquite	16'
4706	7"	Mesquite	14'
4712	8"	Hackberry	16'
4713	7"	Hackberry	14'
4714	11"	Hackberry	22'
4715	8"	Hackberry	16'
4722	6"	Hackberry	12'
4723	8"	Hackberry	16'
4724	9"	Hackberry	18'
4725	11"	Hackberry	22'
4733	9"	Hackberry	18'
4734	7"	Hackberry	14'
4735	24"	Hackberry	48'
4740	6"	Green Ash	12'
4741	8"	Cedar Elm	16'
4742	9"	Hackberry	18'
4743	8"	Honey Locust	16'
4744	14"	Hackberry	28'
4745	7"	Cedar Elm	14'
4746	6"	Cedar Elm	12'
4747	6"	Cedar Elm	12'
4748	7"	Cedar Elm	14'
4749	6"	Cedar Elm	12'
4750	20"	Green Ash	40'
4751	7"	Cedar Elm	14'
4752	7"	Cedar Elm	14'
4753	9"	Cedar Elm	18'
4754	6"	Cedar Elm	12'
4755	7"	Cedar Elm	14'
4756	24"	Green Ash	48'
4757	6"	Cedar Elm	12'
4758	7"	Cedar Elm	14'
4759	14"	Cedar Elm	28'
4760	11"	Cedar Elm	22'
4761	15"	Cedar Elm	30'
4762	10"	Cedar Elm	20'
4763	17"	Cedar Elm	34'
4764	13"	Cedar Elm	26'
4765	10"	Cedar Elm	20'
4766	7"	Cedar Elm	14'
4767	9"	Cedar Elm	18'
4768	9"	Hackberry	18'
4769	7"	Pecan	14'
4774	6"	Mesquite	12'
5156	9"	American Elm	18'
5157	6"	Cedar Elm	12'
5158	6"	Cedar Elm	12'
5159	8"	Cedar Elm	16'

STRUCTURE TABLE			
TAG NUMBER	DBH(IN.)	COMMON NAME	CANOPY
5160	8"	Cedar Elm	16'
5161	10"	Cedar Elm	20'
5162	7"	Cedar Elm	14'
5163	12"	Green Ash	24'
5164	10"	Cedar Elm	20'
5166	10"	Green Ash	20'
5167	9"	Green Ash	18'
5168	19"	Green Ash	38'
5170	7"	Green Ash	14'
5171	6"	Cedar Elm	12'
5172	10"	Cedar Elm	20'
5173	10"	Cedar Elm	20'
5174	7"	Cedar Elm	14'
5175	11"	Cedar Elm	22'
5176	7"	Cedar Elm	14'
5177	8"	Cedar Elm	16'
5178	6"	Cedar Elm	12'
5179	7"	American Elm	14'
5181	8"	Cedar Elm	16'
5183	9"	Cedar Elm	18'
5185	7"	Cedar Elm	14'
5188	9"	Eastern Redcedar	18'
5189	11"	Cedar Elm	22'
5190	6"	Cedar Elm	12'
5191	7"	Green Ash	14'
5193	7"	Cedar Elm	14'
5194	10"	Cedar Elm	20'
5195	6"	Green Ash	12'
5196	6"	Cedar Elm	12'
5197	16"	Green Ash	32'
5198	7"	American Elm	14'
5199	18"	Green Ash	36'
5200	8"	Cedar Elm	16'
5201	14"	Cedar Elm	28'
5202	9"	Cedar Elm	18'
5203	11"	Cedar Elm	22'
5204	7"	Hackberry	14'
5205	8"	Hackberry	16'
5206	14"	Cedar Elm	28'
5207	10"	Cedar Elm	20'
5209	9"	Cedar Elm	18'
5210	8"	Cedar Elm	16'
5211	7"	Cedar Elm	14'
5212	11"	Green Ash	22'
5213	11"	Green Ash	22'
5214	16"	Green Ash	36'
5215	8"	Cedar Elm	16'
5216	9"	Cedar Elm	18'
5217	7"	Cedar Elm	14'
5218	11"	American Elm	22'

STRUCTURE TABLE			
TAG NUMBER	DBH(IN.)	COMMON NAME	CANOPY
5219	7"	Green Ash	14'
5220	8"	Cedar Elm	16'
5221	10"	Cedar Elm	20'
5222	7"	Cedar Elm	14'
5223	21"	American Elm	42'
5224	6"	Cedar Elm	12'
5225	10"	Cedar Elm	20'
5226	7"	Cedar Elm	14'
5227	6"	Green Ash	12'
5228	9"	Cedar Elm	18'
5229	6"	Cedar Elm	12'
5230	6"	Cedar Elm	12'
5231	8"	Cedar Elm	16'
5232	8"	Cedar Elm	16'
5233	7"	Cedar Elm	14'
5234	13"	American Elm	26'
5235	8"	Green Ash	16'
5236	6"	Cedar Elm	14'
5237	18"	American Elm	36'
5238	7"	Cedar Elm	14'
5239	7"	Cedar Elm	14'
5240	6"	Cedar Elm	12'
5241	10"	Cedar Elm	20'
5242	8"	Cedar Elm	16'
5243	10"	Cedar Elm	20'
5244	6"	Cedar Elm	12'
5245	6"	Cedar Elm	12'
5246	10"	Cedar Elm	20'
5247	6"	Cedar Elm	12'
5248	9"	Cedar Elm	18'
5249	7"	Cedar Elm	14'
5250	9"	Cedar Elm	18'
5251	6"	Cedar Elm	12'
5252	7"	Cedar Elm	14'
5253	7"	Cedar Elm	14'
5254	8"	Cedar Elm	16'
5255	12"	Cedar Elm	24'
5256	10"	Cedar Elm	20'
5257	8"	Cedar Elm	16'
5258	6"	Cedar Elm	12'
5259	10"	Cedar Elm	20'
5260	9"	Green Ash	18'
5261	9"	Cedar Elm	18'
5262	28"	American Elm	56'
5263	10"	Cedar Elm	20'
5264	9"	Cedar Elm	18'
5265	24"	American Elm	48'
5266	10"	Cedar Elm	20'
5267	6"	Cedar Elm	12'
5268	12"	Hackberry	24'

STRUCTURE TABLE			
TAG NUMBER	DBH(IN.)	COMMON NAME	CANOPY
5269	6"	Cedar Elm	12'
5270	16"	Hackberry	32'
5271	13"	Green Ash	26'
5272	15"	Green Ash	30'
5273	14"	Hackberry	28'
5274	10"	Green Ash	20'
5275	6"	Box Elder	12'
5278	11"	Honey Locust	22'
5284	8"	Mesquite	16'
5285	10"	Mesquite	20'
5288	8"	Mesquite	16'
5289	6"	Mesquite	12'
5290	9"	Mesquite	18'
5291	13"	Mesquite	26'
5292	12"	Mesquite	24'
5293	8"	Mesquite	16'
5294	19"	Osage-Orange	38'
5295	10"	Mesquite	20'
5296	7"	Mesquite	14'
5297	11"	Mesquite	22'
5298	13"	Osage-Orange	26'
5299	7"	Mesquite	14'
5300	6"	Mesquite	12'
5301	15"	Mesquite	30'
5302	10"	Osage-Orange	20'
5303	12"	Osage-Orange	24'
5304	9"	Mesquite	18'
5305	14"	Mesquite	28'
5306	6"	Mesquite	12'
5307	8"	Bradford Pear	16'
5308	12"	Hackberry	24'
5309	14"	Osage-Orange	28'
5310	8"	Honey Locust	16'
5312	12"	Mesquite	24'
5313	17"	Hackberry	34'
5314	10"	Hackberry	20'
5322	19"	Mesquite	38'
5323	16"	Osage-Orange	32'
5324	7"	Hackberry	14'
5325	28"	Hackberry	56'
5326	12"	Osage-Orange	24'
5327	8"	Honey Locust	16'
5332	10"	Osage-Orange	20'
5333	10"	Osage-Orange	20'
5334	16"	Cedar Elm	32'
5335	12"	Hackberry	24'
5336	15"	Hackberry	30'
5337	13"	Hackberry	26'
5338	16"	Hackberry	32'
5339	7"	Osage-Orange	14'

STRUCTURE TABLE			
TAG NUMBER	DBH(IN.)	COMMON NAME	CANOPY
5340	11"	Osage-Orange	22'
5341	6"	Honey Locust	12'
5342	12"	Osage-Orange	24'
5350	9"	Hackberry	18'
5353	19"	Hackberry	38'
5354	13"	Hackberry	26'
5355	17"	Cedar Elm	34'
5356	15"	Hackberry	30'
5357	17"	Hackberry	34'
5358	12"	Gum Bumelia	24'
5359	16"	Gum Bumelia	32'
5361	22"	Hackberry	44'
5362	14"	Hackberry	34'
5363	6"	Cedar Elm	12'
5364	36"	Pecan	72'
5365	8"	Mesquite	16'
5367	11"	Black Willow	22'
5368	12"	Black Willow	24'
5369	11"	Black Willow	22'
5370	6"	Honey Locust	12'
5371	7"	Hackberry	14'
5377	7"	Honey Locust	14'
5394	7"	Hackberry	14'
5406	16"	Cedar Elm	32'
5420	6"	Hackberry	12'
5434	9"	Hackberry	18'
5443	8"	Cedar Elm	16'
5444	11"	Cedar Elm	22'
5446	13"	Green Ash	26'
5447	8"	Cedar Elm	16'
5448	6"	Hackberry	12'
5449	23"	Osage-Orange	46'
5451	9"	Green Ash	18'
5453	6"	Pecan	12'
5454	19"	Cedar Elm	38'
5455	6"	Green Ash	12'
5456	9"	Green Ash	18'
5461	8"	Green Ash	16'
5464	7"	Green Ash	14'
5465	23"	Osage-Orange	46'
5467	7"	Green Ash	14'
5474	12"	Cedar Elm	24'
5475	6"	Cedar Elm	12'
5482	11"	Cedar Elm	22'
5488	7"	Cedar Elm	14'
5489	6"	Cedar Elm	12'
5492	10"	Cedar Elm	20'
5507	23"	Cedar Elm	46'
5508	6"	Common Persimmon	12'
5510	6"	Hackberry	12'

Kimley»Horn

TAPE Firm No. 928
6160 Warren Pkwy., Suite 210
Frisco, TX 75034

By

Revision

Date

STATE OF TEXAS

KEVIN J. KANE

114659

LANDSCAPE ARCHITECT

11/11/24

HUNTER RANCH
ROARK BRANCH OFFSITE
SANITARY SEWER

DATE: NOVEMBER 2024

DESIGN: KHA

DRAWN: KHA

CHECKED: KHA

KHA NO.: 061324500

TREE PROTECTION
TABLE I

SHEET

58

K:\FTW_Utilities\061324500-Hunter-Roark-Sewer\CADD\SHEET'S\Tree Protection Table.dwg 11/11/24 10:17pm

STRUCTURE TABLE			
TAG NUMBER	DBH(IN.)	COMMON NAME	CANOPY
5517	7"	Hackberry	14'
5525	8"	Pecan	16'
5575	20"	Mesquite	40'
5599	7"	Cedar Elm	14'
5600	8"	Cedar Elm	16'
5601	8"	Cedar Elm	16'
5602	6"	Cedar Elm	12'
5603	8"	Cedar Elm	16'
5604	6"	Cedar Elm	12'
5605	11"	Osage-Orange	22'
5620	6"	Hackberry	12'
5625	21"	Mesquite	42'
5630	9"	Hackberry	18'
5631	7"	Osage-Orange	14'
5632	6"	Honey Locust	12'
5633	11"	Honey Locust	22'
5635	16"	Cedar Elm	32'
5636	6"	Cedar Elm	12'
5637	9"	Hackberry	18'
5638	12"	Cedar Elm	24'
5641	12"	Cedar Elm	24'
5646	13"	Cedar Elm	26'
5648	10"	Cedar Elm	20'
5649	10"	Cedar Elm	20'
5650	8"	Cedar Elm	16'
5651	13"	Cedar Elm	26'
5652	8"	Cedar Elm	16'
5653	8"	Osage-Orange	16'
5654	7"	Osage-Orange	14'
5655	6"	Green Ash	12'
5656	7"	Green Ash	14'
5657	6"	Green Ash	12'
5658	6"	Green Ash	12'
5659	14"	Green Ash	28'
5660	7"	Cedar Elm	14'
5661	8"	Cedar Elm	16'
5662	9"	Cedar Elm	18'
5663	16"	Osage-Orange	32'
5664	8"	Cedar Elm	16'
5665	6"	Hackberry	12'
5666	8"	Cedar Elm	16'
5667	7"	Cedar Elm	14'
5668	9"	Hackberry	18'
5676	16"	Pecan	32'
5677	26"	Pecan	52'
5678	7"	Cedar Elm	14'
5694	30"	Mesquite	60"
5695	7"	Osage-Orange	14'
5696	12"	Cedar Elm	24'
5697	11"	Cedar Elm	22'


STRUCTURE TABLE			
TAG NUMBER	DBH(IN.)	COMMON NAME	CANOPY
5698	11"	Cedar Elm	22'
5699	8"	Cedar Elm	16'
5700	11"	Cedar Elm	22'
5701	6"	Cedar Elm	12'
5702	7"	Cedar Elm	14'
5703	6"	Cedar Elm	12'
5704	6"	Cedar Elm	12'
5705	6"	Cedar Elm	12'
5706	10"	Cedar Elm	20'
5707	8"	Cedar Elm	16'
5708	8"	Cedar Elm	16'
5709	7"	Green Ash	14'
5710	6"	Green Ash	12'
5711	7"	Cedar Elm	14'
5712	9"	Cedar Elm	18'
5713	8"	Cedar Elm	16'
5714	9"	Cedar Elm	18'
5715	9"	Cedar Elm	18'
5717	10"	Mesquite	20'
5718	6"	Mesquite	12'
5720	7"	Cedar Elm	14'
5727	6"	Eastern Redcedar	12'
5728	18"	Cedar Elm	36'
5729	7"	Cedar Elm	14'
5730	10"	Cedar Elm	20'
5731	10"	Cedar Elm	20'
5732	12"	Cedar Elm	24'
5733	6"	Eastern Redcedar	12'
5734	9"	Cedar Elm	18'
5735	7"	Hackberry	14'
5736	8"	Hackberry	16'
5737	13"	American Elm	26'
5738	15"	American Elm	30'
5739	8"	Cedar Elm	16'
5740	6"	Cedar Elm	12'
5741	6"	American Elm	12'
5742	20"	American Elm	40'
5743	23"	American Elm	46'
5744	23"	Green Ash	46'
5745	22"	Green Ash	44'
5746	9"	Eastern Redcedar	18'
5747	42"	American Elm	84'
5748	21"	Cedar Elm	42'
5749	10"	Eastern Redcedar	20'
5750	16"	Cedar Elm	32'
5751	9"	Cedar Elm	18'
5752	10"	Pecan	20'
5753	11"	Cedar Elm	22'
5754	6"	Cedar Elm	12'
5755	12"	Cedar Elm	24'

STRUCTURE TABLE			
TAG NUMBER	DBH(IN.)	COMMON NAME	CANOPY
5756	11"	Cedar Elm	22'
5757	6"	Eastern Redcedar	12'
5758	9"	Eastern Redcedar	18'
5759	22"	Cedar Elm	44'
5760	13"	Green Ash	26'
5761	24"	Green Ash	48'
5762	25"	American Elm	50'
5763	13"	Green Ash	26'
5764	6"	Eastern Redcedar	12'
5765	7"	Cedar Elm	14'
5766	10"	Common Persimmon	20'
5767	12"	Cedar Elm	24'
5768	10"	Pecan	20'
5769	8"	Pecan	16'
5770	11"	Green Ash	22'
5771	7"	Eastern Redcedar	14'
5772	26"	Pecan	52'
5773	13"	Cedar Elm	26'
5774	8"	Hackberry	16'
5775	8"	Hackberry	16'
5791	7"	Cedar Elm	14'
5807	6"	Cedar Elm	12'
5812	9"	Mesquite	18'
5822	7"	Cedar Elm	24'
5823	6"	Cedar Elm	12'
5824	9"	Cedar Elm	18'
5825	11"	Cedar Elm	22'
5826	14"	Cedar Elm	28'
5827	6"	Green Ash	12'
5828	6"	Cedar Elm	12'
5829	6"	Green Ash	12'
5830	10"	Cedar Elm	20'
5831	7"	Cedar Elm	14'
5832	7"	Cedar Elm	14'
5833	6"	Cedar Elm	12'
5834	9"	Cedar Elm	18'
5835	10"	Cedar Elm	20'
5836	7"	Cedar Elm	14'
5837	9"	Cedar Elm	18'
5838	28"	Green Ash	56'
5839	7"	Cedar Elm	14'
5840	22"	Green Ash	44'
5841	10"	Cedar Elm	20'
5842	9"	Cedar Elm	18'
5843	7"	Cedar Elm	14'
5844	7"	Cedar Elm	14'
5845	11"	Cedar Elm	22'
5846	6"	Green Ash	12'
5847	13"	Green Ash	26'
5848	14"	Cedar Elm	28'

STRUCTURE TABLE			
TAG NUMBER	DBH(IN.)	COMMON NAME	CANOPY
5851	11"	Mesquite	22'
5854	13"	Osage-Orange	26'
5855	12"	Mesquite	24'
5856	9"	Mesquite	18'
5857	11"	Mesquite	22'
5860	12"	Mesquite	24'
5861	6"	Mesquite	12'
5864	6"	Mesquite	12'
5869	9"	Hackberry	18'
5872	9"	Hackberry	18'
5875	7"	Hackberry	14'
5876	11"	Gum Bumelia	22'
5877	10"	Hackberry	20'
5878	7"	Gum Bumelia	14'
5879	8"	Hackberry	16'
5880	10"	Hackberry	20'
5881	7"	Gum Bumelia	14'
5882	9"	Hackberry	18'
5883	8"	Hackberry	16'
5884	7"	Hackberry	14'
5885	8"	Hackberry	16'
5886	6"	Hackberry	12'
5887	6"	Mesquite	12'
5888	6"	Hackberry	12'
5889	10"	Hackberry	20'
5890	10"	Hackberry	20'
5891	27"	Hackberry	34'
5892	9"	Hackberry	18'
5893	17"	Hackberry	34'
5904	6"	Green Ash	12'
5905	10"	Cedar Elm	20'
5906	9"	Cedar Elm	18'
5907	7"	Cedar Elm	14'
5908	6"	Cedar Elm	12'
5909	8"	Cedar Elm	16'
5910	10"	Cedar Elm	20'
5911	8"	Cedar Elm	16'
5912	6"	Green Ash	12'
5913	9"	Green Ash	18'
5914	12"	Cedar Elm	24'
5915	7"	Cedar Elm	14'
5916	8"	Cedar Elm	16'
5917	6"	Cedar Elm	12'
5918	8"	Cedar Elm	16'
5919	7"	Cedar Elm	14'
5920	6"	Cedar Elm	12'
5921	6"	Hackberry	12'
5922	8"	Cedar Elm	16'
5923	7"	Cedar Elm	14'
5924	13"	Cedar Elm	26'

STRUCTURE TABLE			
TAG NUMBER	DBH(IN.)	COMMON NAME	CANOPY
5925	10"	Cedar Elm	20'

Kimley»Horn

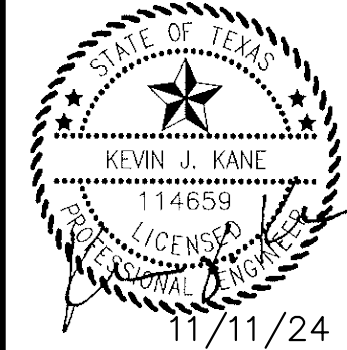

HUNTER RANCH
ROARK BRANCH OFFSITE
SANITARY SEWER

TREE PROTECTION
TABLE II

DATE:	NOVEMBER 2024
DESIGN:	KHA
DRAWN:	KHA
CHECKED:	KHA
KHA NO.:	061324500

SHEET