



4777 US HIGHWAY 80 EAST, MESQUITE, TX 75150-6643 | 214.320.6100 | WWW.TXDOT.GOV

January 13, 2023

Mrs. Sara Hensley, City Manager
City of Denton
216 E. McKinney St.
Denton, TX 76201

RE: Approved Standard Utility Agreement – UID: U00008008
City of Denton
IH 35E From: South of Mayhill to: South of SL 288
RCSJ: 0196-01-114 / CCSJ: 0196-01-106
Federal Project Number: N/A
Denton County

Dear Mrs. Hensley,

The Texas Department of Transportation is pleased to forward a fully executed copy of the approved Standard Utility Agreement for the above referenced utility relocation project. The Agreement assembly consists of the following:

1. Standard Utility Agreement (Form ROW-U-35)
2. Plans, Specifications, and Estimated Costs (Attachment "A")
3. Accounting Method (Attachment "B")
4. Schedule of Work (Attachment "C")
5. Statement Covering Contract Work (Attachment "D")
6. Utility Joint Use Agreement (Form ROW-U-JUA) (Attachment "E")
7. Eligibility Ratio (Attachment "F")
8. Betterment Calculation and Estimate (Attachment "G")
9. Proof of Property Interest (Attachment "H")

Also attached are the specifications for utility construction including: *"General Utility Installations, Water and Sanitary Sewer Lines, Trench Excavation and Pit Location, Construction of Highway Crossing by Bore, Construction of Highway Crossing by Tunnel, Backfill Specifications, "Buy America" guidelines, and a copy of Form 1818*

Planned construction on the above project requires that utilities, "In Conflict", be relocated or adjusted. This utility adjustment consists of Water Line A: Install approximately 1,172 LF of 24" HOPE water line, 7,002 LF of 20" HOPE, 75 LF of 8" DIP, 63 LF of 12" PVC, 508 LF of 8" PVC, 1,020 LF of 6" PVC and 420 LF of 36" steel casing with carrier pipe and 463 LF of 30" steel casing with carrier pipe longitudinal to IH35 from IH35 Sta 1793+87 to IH35 Sta 1721+38 and one crossing of Mayhill/State School Road at Sta 20+ 75. Water Line 8: Install approximately 1,079 LF of 8" PVC water line and 72 LF of 18" steel casing with carrier pipe longitudinal to IH35 from IH35 Sta 1750+24 to IH35 Sta 1739+91. Water Line C: Install approximately 563 LF of 12" PVC water line, and 629 LF of 24" steel casing with carrier pipe crossing IH 35 at IH 35 Sta 1762+66 and Mayhill/State School Road at Sta 10+87. Water Line D: Install approximately 816 LF of 12" PVC water line, 1,672 LF of 8" PVC, 55 LF of 6" PVC and 616 LF of 18" steel casing with carrier pipe longitudinal to IH35 from IH35 Sta 1832+18 to IH35 Sta 1803+52. Water Line E: Install approximately 1,057 LF of 24" HOPE water line, 60 LF of 8" DIP, and 131 LF of 36" steel

OUR VALUES: People • Accountability • Trust • Honesty

OUR MISSION: Connecting You With Texas

An Equal Opportunity Employer

casing with carrier pipe longitudinal to IH35 from IH35 Sta 1829+23 to IH35 Sta 1817+50. -Approximately 142 LF of 16" water line, 8,387 LF of 14" water line, 1,064 LF of 12" water line, 4,490 LF of 8" water line, 426 LF of 6" water line to be removed. Approximately 320 LF of 14" water line, 799 LF of 12" water line, 72 LF of 8" water line, 36 LF of 6" water line to be abandoned by grout fill. Facilities will be uniformly aligned and installed in accordance with the Utility Accommodation Rules.

City of Denton has submitted a calculated total estimated cost for this adjustment of \$12,353,045.25. Elective betterment is included in the utility plan, and is identified as such in the cost estimate, for this utility adjustment. The cost of elective betterment is estimated to be \$747,065.00 (4.8307%).

Declared salvage of \$5,477.68 is identified in the cost estimate for this utility adjustment.

This adjustment is eligible for state cost participation in accordance with the provisions of 23 CFR 645 A. The eligibility ratio is 100% of eligible costs for the relocation of Utilities on Federal Aid Interstate projects. "Buy America" items have been identified within this agreement.

All quantities in the estimate portion of the agreement are preliminary. Final quantities and participation will be based on the costs of actual work performed.

Subject to Texas Transportation Code Section 203.094, TxDOT may reduce reimbursement to the utility by 10 percent for each 30-day period or portion of a 30-day period by which the relocation exceeds the limit specified in the agreement.

Billing submittals to TxDOT must have a cover letter that includes the following information to facilitate expeditious processing of payments due:


1. Highway Name – RCSJ XXXX XX XXX – Utility Name (U# and/or Utility ID#)
2. Starting and Ending Dates of Construction
3. If applicable, "Buy America" Certification must be notarized and submitted on Material Statement (Form 1818).
4. The Street Address where all records pertaining to this job can be accessed for audit. These records must be maintained for a 3-year minimum from the date of completion.
5. The Utility's 11 Digit Texas Taxpayer Number and 3 Digit Mail Code
6. If applicable, a copy of all Bid Tabulations received.
7. Final or partial invoices must include a detailed itemized billing submittal consistent with the same format as the original estimate. Supporting documentation is also required. If billing submittal deviates significantly from the approved estimate, an explanation will be needed.

The TxDOT Area Engineer (AE) is Travis Campbell, P.E., at the Denton County Area Office. The Area Engineer will be certifying that work was done in accordance with these plans and specifications, and that materials specified, or equivalent have been used. Attention should be paid to backfill, cleanup requirements, and erosion control. These must be accomplished to the satisfaction of the Project Engineer.

The Area Office Utility Coordinator must be notified to arrange a pre-construction meeting 5 working days prior to starting construction. The agenda for this meeting shall include the following: a) Construction Safety, b) Traffic Control Plan, c) Scheduled Project Starting and Completion Dates, and d) Prior to installation, all "Buy America" compliant items must be shown on the Material Statement (Form 1818) with each item's supporting documentation included. The Utility Coordinator for this Area Office is Leonard Chapman (940) 383-1414.

Questions regarding this adjustment may be directed to Jason Lloyd at (214) 320-6623.

Sincerely,

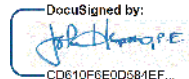DocuSigned by:


CD610F6E0D581EF
John Hudspeth, P.E.

Deputy District Engineer, Dallas District

Attachments

cc: Jeremy Miller 
Darla Payberah, P.E. 
Luis G. Nieto, M.B.A., M.S.C.E., P.E., C.F.M. 
Travis Campbell, P.E. 
Area Office Engineer
Utility Representative



STANDARD UTILITY AGREEMENT

U Number: N/A Utility ID: U00008008

District: Dallas
Federal Project No.: N/A
ROW CSJ: 0196-01-114
Highway Project Letting Date: 09/01/2023

County: Denton
Highway: IH 35E
From: South of Mayhill
To: South of SL 288

This Agreement by and between the State of Texas, acting by and through the Texas Transportation Commission, ("State"), and City of Denton, ("Utility"), acting by and through its duly authorized representative, shall be effective on the date of approval and execution by and on behalf of the State.

WHEREAS, the State has deemed it necessary to make certain highway improvements as designated by the State and approved by the Federal Highway Administration within the limits of the highway as indicated above (the "Highway Project");

WHEREAS, the proposed Highway Project will necessitate the adjustment, removal, and/or relocation of certain facilities of the Utility as indicated in the following statement of work:

- Water Line A: Install approximately 1,172 LF of 24" HDPE water line, 7,002 LF of 20" HDPE, 75 LF of 8" DIP, 63 LF of 12" PVC, 508 LF of 8" PVC, 1,020 LF of 6" PVC and 420 LF of 36" steel casing with carrier pipe and 463 LF of 30" steel casing with carrier pipe longitudinal to IH35 from IH35 Sta 1793+87 to IH35 Sta 1721+38 and one crossing of Mayhill/State School Road at Sta 20+75.
- Water Line B: Install approximately 1,079 LF of 8" PVC water line and 72 LF of 18" steel casing with carrier pipe longitudinal to IH35 from IH35 Sta 1750+24 to IH35 Sta 1739+91.
- Water Line C: Install approximately 563 LF of 12" PVC water line, and 629 LF of 24" steel casing with carrier pipe crossing IH 35 at IH 35 Sta 1762+66 and Mayhill/State School Road at Sta 10+87.
- Water Line D: Install approximately 816 LF of 12" PVC water line, 1,672 LF of 8" PVC, 55 LF of 6" PVC and 616 LF of 18" steel casing with carrier pipe longitudinal to IH35 from IH35 Sta 1832+18 to IH35 Sta 1803+52.
- Water Line E: Install approximately 1,057 LF of 24" HDPE water line, 60 LF of 8" DIP, and 131 LF of 36" steel casing with carrier pipe longitudinal to IH35 from IH35 Sta 1829+23 to IH35 Sta 1817+50.
- Approximately 142 LF of 16" water line, 8,387 LF of 14" water line, 1,064 LF of 12" water line, 4,490 LF of 8" water line, 426 LF of 6" water line to be removed.
- Approximately 320 LF of 14" water line, 799 LF of 12" water line, 72 LF of 8" water line, 36 LF of 6" water line to be abandoned by grout fill.; and more specifically as shown in the Utility's plans, specifications and estimated costs, which are attached hereto as Attachment "A".

WHEREAS, the State will participate in the costs of the adjustment, removal, and relocation of certain facilities to the extent as may be eligible for State and/or Federal participation.

WHEREAS, the State, upon receipt of evidence it deems sufficient, acknowledges the Utility's interest in certain lands and facilities that entitle it to reimbursement for the adjustment, removal, and relocation of certain of its facilities located upon the lands as indicated in the statement of work above.

NOW, THEREFORE, BE IT AGREED:

The State will pay to the Utility the costs incurred in adjustment, removal, and relocation of the Utility's facilities up to the amount said costs may be eligible for State participation.

All conduct under this agreement, including but not limited to the adjustment, removal, and relocation of the facility, the development and reimbursement of costs, any environmental requirements, and retention of records will be in

Initial Date
TxDOT

Initial Date
Utility

accordance with all applicable federal and state laws, rules and regulations, including, without limitation, the Federal Uniform Relocation Assistance and Real Property Acquisition Policies Act, 42 U.S.C. §§ 4601, et seq., the National Environmental Policy Act, 42 U.S.C. §§ 4321, et seq., the Buy America provisions of 23 U.S.C. § 313 and 23 CFR 635.410, as amended, Texas Transportation Code § 223.045, the Utility Relocations, Adjustments, and Reimbursements provisions of 23 CFR 645, Subpart A, and the Utility Accommodation provisions of 23 CFR 645, Subpart B.

The **Utility** shall supply, upon request by the **State**, proof of compliance with the aforementioned laws, rules, regulations, and guidelines prior to the commencement of the adjustment, removal, and relocation of the facility.

The **Utility** shall not commence any physical work, including without limitation site preparation, on the **State's** right of way or future right of way, until TxDOT provides the **Utility** with written authorization to proceed with the physical work upon TxDOT's completion and clearance of its environmental review of the Highway Project. Any such work by the **Utility** prior to TxDOT's written authorization to proceed will not be eligible for reimbursement and the **Utility** is responsible for entering any property within the proposed limits of the Highway Project that has not yet been acquired by TxDOT. This written authorization to proceed with the physical work is in addition to the authorization to commence work outlined below. Notwithstanding the foregoing, the provisions of this paragraph are required only when TxDOT has not obtained completion and clearance of its environmental review of the Highway Project prior to the execution of this Agreement by the **State** and the **Utility**.

The **Utility** shall comply with the Buy America provisions of 23 U.S.C. § 313, 23 CFR 635.410, as amended, and the Steel and Iron Preference provisions of Texas Transportation Code § 223.045 and, when products that are composed predominately of steel and/or iron are incorporated into the permanent installation of the utility facility, use domestically manufactured products. TxDOT Form 1818 (Material Statement), along with all required attachments, must be submitted, prior to the commencement of the adjustment, removal, and relocation of the facility, as evidence of compliance with the aforementioned provisions. Failure to submit the required documentation or to comply with the Buy America, and Steel and Iron Preference requirements shall result in: (1) the **Utility** becoming ineligible to receive any contract or subcontract made with funds authorized under the Intermodal Surface Transportation Efficiency Act of 1991; (2) the **State** withholding reimbursement for the costs incurred by the **Utility** in the adjustment, removal, and relocation of the **Utility's** facilities; and (3) removal and replacement of the non-compliant products.

The **Utility** agrees to develop relocation or adjustment costs by accumulating actual direct and related indirect costs in accordance with a work order accounting procedure prescribed by the **State**, or may, with the **State's** approval, accumulate actual direct and related indirect costs in accordance with an established accounting procedure developed by the **Utility**. Bills for work hereunder are to be submitted to the **State** not later than one (1) year after completion of the work. Failure to submit the request for final payment, in addition to all supporting documentation, within one (1) year after completion of the work may result in forfeiture of payment for said work.

When requested, the **State** will make intermediate payments at not less than monthly intervals to the **Utility** when properly billed. Such payments will not exceed 90 percent (90%) of the eligible cost as shown in each such billing. Intermediate payments shall not be construed as final payment for any items included in the intermediate payment.

The **State** will, upon satisfactory completion of the adjustment, removal, and/or relocation and upon receipt of final billing prepared in an approved form and manner and accounting for any intermediate payments, make payment in the amount of 90 percent (90%) of the eligible costs as shown in the final billing prior to audit and after such audit shall make an additional final payment totaling the reimbursement amount found eligible for **State** reimbursement.

Alternatively, the **State** agrees to pay the **Utility** an agreed lump sum of \$ N/A as supported by the attached estimated costs. The **State** will, upon satisfactory completion of the adjustments, removals, and relocations and upon receipt of a final billing, make payment to the **Utility** in the agreed amount.

Upon execution of this agreement by both parties hereto, the **State** will, by written notice, authorize the **Utility** to perform such work diligently and to conclude said adjustment, removal, and relocation by the stated completion date which is attached hereto in Attachment "C". The completion date shall be extended for delays caused by events outside the **Utility's** control, including an event of Force Majeure, which shall include a strike, war or act of

WYP
Initial Date
TxDOT

1/17/2023

ST
Initial Date
Utility

12/7/22

Form ROW-U-35
(Rev. 10/20)
Page 3

war (whether an actual declaration of war is made or not), insurrection, riot, act of public enemy, accident, fire, flood or other act of God, sabotage, or other events, interference by the **State** or any other party with the **Utility's** ability to proceed with the work, or any other event in which the **Utility** has exercised all due care in the prevention thereof so that the causes of other events are beyond the control and without the fault or negligence of the **Utility**.

This agreement in its entirety consists of the following elements:

Standard Utility Agreement – ROW-U-35;

- Plans, Specifications, and Estimated Costs (Attachment "A");
- Accounting Method (Attachment "B");
- Schedule of Work (Attachment "C");
- Statement Covering Contract Work – ROW-U-48 (Attachment "D");
- Utility Joint Use Agreement – ROW-U-JUA and/or Utility Installation Request – Form 1082 (Attachment "E");
- Eligibility Ratio (Attachment "F");
- Betterment Calculation and Estimate (Attachment "G"); and
- Proof of Property Interest – ROW-U-Affidavit (Attachment "H").

All attachments are included herein as if fully set forth. In the event it is determined that a substantial change from the statement of work contained in this agreement is required, reimbursement therefore shall be limited to costs covered by a modification or amendment of this agreement or a written change or extra work order approved by the **State** and the **Utility**.

This agreement is subject to cancellation by the **State** at any time up to the date that work under this agreement has been authorized, and such cancellation will not create any liability on the part of the **State**. However, the **State** will review and reimburse the **Utility** for eligible costs incurred by the **Utility** in preparation of this Agreement.

The State Auditor may conduct an audit or investigation of any entity receiving funds from the **State** directly under this contract or indirectly through a subcontract under this contract. Acceptance of funds directly under this contract or indirectly through a subcontract under this contract acts as acceptance of the authority of the State Auditor, under the direction of the Legislative Audit Committee, to conduct an audit or investigation in connection with those funds. An entity that is the subject of an audit or investigation must provide the state auditor with access to any information the state auditor considers relevant to the investigation or audit.

The **Utility** by execution of this agreement does not waive any of the rights that the **Utility** may have within the limits of the law.

It is expressly understood that the **Utility** conducts the adjustment, removal, and relocation at its own risk, and that the **State** makes no warranties or representations regarding the existence or location of utilities currently within its right of way.

 1/17/2023

Date
TxDOT

 12/7/22


Initial Date
Utility

Form ROW-U-35
(Rev. 10/20)
Page 4

The signatories to this agreement warrant that each has the authority to enter into this agreement on behalf of the party represented.

UTILITY

Utility: City of Denton Water
Name of Utility

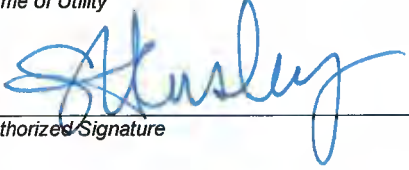By: 
Authorized Signature

Sara Hensley
Print or Type Name

Title: City Manager


Date: 12/7/22

EXECUTION RECOMMENDED:

DocuSigned by:
Travis Campbell 1/17/2023
01C1FD5FAADC72F...
Director of TP&D (or designee), Dallas District

THE STATE OF TEXAS

Executed and approved for the Texas Transportation Commission for the purpose and effect of activating and/or carrying out the orders, established policies or work programs heretofore approved and authorized by the Texas Transportation Commission.

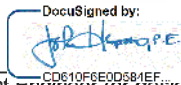By: 
DocuSigned by:
CD610F6E0D581EF
District Engineer (or designee)

Date: 1/18/2023

 1/17/2023
Date
TxDOT

 12/7/22
Initial Date
Utility

Attachment "A"

Plans, Specifications, and Estimated Costs

All material items within cost estimate that must meet Buy America or Steel and Iron Preference Provision requirements must be indicated with an asterisk (*).

- ☐ Currently, **we do not have** Buy America required materials planned for this project. In the event that Buy America compliant materials are used during construction on this project, compliance documentation will be provided.
- ☐ There are non-domestic iron and steel materials in this project that fall under the De Minimis equation. Calculation showing the total cost does not exceed one-tenth of one percent (0.1 %) of the individual utility agreement amount or \$2,500.00, whichever is greater is required.
- ☒ We understand the Buy America Compliance Requirements and will supply the required documentation to TxDOT indicating compliance with this provision. The following documents will be supplied prior to installation of the materials:

- 1) Form 1818 - Material Statement
- 2) Material Test Reports or Certifications



Initial Date
TxDOT



Initial Date
Utility



Date

07/13/2022

Mr. Mohamed Bur, P.E.
 Dallas District Engineer
 4777 E. Highway 80
 Mesquite, TX 75150-6643

RE: Abandonment Request

Installation Request No. (Permit):

DAL20210118130643 (W)

County:

Denton

If checking this box, please provide
 project information below.

☒ TxDOT Construction
 Project

Example:

IH/US/SH/FM/LP ##: From: To:

CSJ/RCSJ

Utility ID # (for reimbursable relocations)

IH-35E Mayhill
 From: South of Mayhill Road To: South of SL 288
 RCSJ: 0196-01-100 CCSJ: 0196-01-109
 Federal Project Number: n/a
 Utility ID# U00008008 (WL)

Dear Mr. Bur:

The City of Denton

hereby requests portions/portion of the existing utility facility adjustments and/or relocations shown in the attached exhibits to address items outlined in 43 TAC §21.39 to be abandoned in place. With these exhibits, we have taken the following into consideration:

1. Areas of abandonment will not have negative impacts on TxDOT's facilities and/or construction. Areas proposed for abandonment have exhibits included such as Plan/Profile(s), Plan/Cross Section(s), etc.
2. The need for abandonment will benefit TxDOT in the following manner:

It will allow for the City of Denton to clear proposed TxDOT roadway construction in a more timely manner with minimal disruption to the traffic flow along the IH-35E. The city recommends removing all above ground appurtenances, and pipelines under future roadway and TxDOT ROW. The city is proposing to abandon by grout fill all utilities under major roadways (State School, Mayhill, Brinker, Pockrus Page, Wind River, and Regal) as seen in the exhibit below. Abandonment in place will allow for the city's contractor to be out of the way of other utilities attempting to relocate.

3. This abandonment will not impede future installations of other facilities in TxDOT ROW.

The existing 6", 8", 12", 14", and 16" water lines to be abandoned will be adjusted and/or relocated in compliance with TXDOT's UAR.

The existing type of utility facility to be abandoned within TxDOT ROW consist of:

The existing type of utility facility to be abandoned by removal or grout fill is identified as approximately: 142 LF of 16" water line, 8,707 LF of 14" water line, 1,863 LF of 12" water line, 4,562 LF of 8" water line, and 462 LF of 6" water line, as described further on the attached exhibits. The existing waterlines consist of ductile iron, cast iron, PVC, and concrete cylinder pipe, with average bury depths of 5-feet, but varying from 3.5-ft to 10-ft.

These facilities will be adjusted and/or relocated in compliance with TxDOT's UAR.

During the utility adjustment/relocation the vacated facilities*, shown in the attached exhibits as abandoned in place, will be :

cut, purged, grout filled, and capped. All other facilities conflicting with IH-35E & Mayhill will be removed during construction during excavation stages as indicated in detail within the enclosed plans and supporting documentation.

All other facilities conflicting with above TxDOT Construction Project, if applicable, will be removed during construction during excavation stages as indicated in detail within the enclosed plans and supporting documentation.

The enclosed plans and supporting documentation includes:

1. UIR Installation Request (Permit)
2. Relocation plans in the form of Plan/Profile(s), Plan/Cross Section(s), etc. that includes:
 - Age, condition, size, current status, type (material composition) and length of the utility facility to be abandoned.
 - The approximate depth of the existing pipeline or conduit to be abandoned.
 - Existing pipeline or conduit operating condition (Optimal/Compromised).
 - Existing pipeline or conduit is not in conflict with other existing utilities.
 - Abandonment will not cause conflict with either the proposed construction and/or other utilities.
 - The removal of abandoned facilities as shown will be coordinated in advance with the designated TxDOT Contractor and/or Utility Coordinator in the Area Office.

This abandonment WILL NOT be construed as a change in ownership of the facility.

1. Assumes all financial responsibility and property ownership of the abandoned facility referenced above.
2. Will be responsible for maintaining abandoned facility records, in accordance with 43 TAC §21.39 and all current federal, state, local laws, codes and industry standards.
3. Attests the utility facility associated with this abandonment does not contain, or is not composed of, hazardous or contaminated materials.

If you have any questions, please contact:

Utility Owner Contact:

David Brown Project Manager Denton Water Utility

Address:

City of Denton
901-A Texas St. Denton, Tx 76209

Phone Number:

(940) 349-8480

Email Address:

David.Brown@cityofdenton.com

Your consideration to this matter is greatly appreciated.

Sincerely,



Please sign above and include name and title below

David Brown
Project Manager

Attachments: Permit, Plans, Exhibits and Supporting Documentation

UTILITY OWNER:

APPROVED REQUESTS MUST BE UPLOADED TO TXDOT'S UIR SYSTEM WITH UTILITY INSTALLATION REQUEST (PERMIT). PERMITS INCLUDING ABANDONMENT OF FACILITIES MAY NOT BE APPROVED WITHOUT DALLAS DISTRICT APPROVAL.

- * All abandoned conduit shall be free of wires and cables.
Pipes/Conduit 3" or greater shall be purged free of hydro-carbons, capped and grout filled.

DALLAS DISTRICT APPROVAL	
DS	MKB
DS	cc
DS	JH
DS	DP
DS	JTC


DISTRICT ENGINEER
DEPUTY DISTRICT ENGINEER
DIRECTOR OF TP&D
UTILITIES SUPERVISOR
AREA ENGINEER

THE CITY OF DENTON, TEXAS PLANS FOR THE:

IH-35E MAYHILL UTILITY RELOCATIONS

IFB #7968-001

TxDOT Project CCSJ 0196-01-109 & ROW CSJ 0196-01-114
WATER - UTILITY ID #: U00008008
WASTEWATER - UTILITY ID #: U00011546

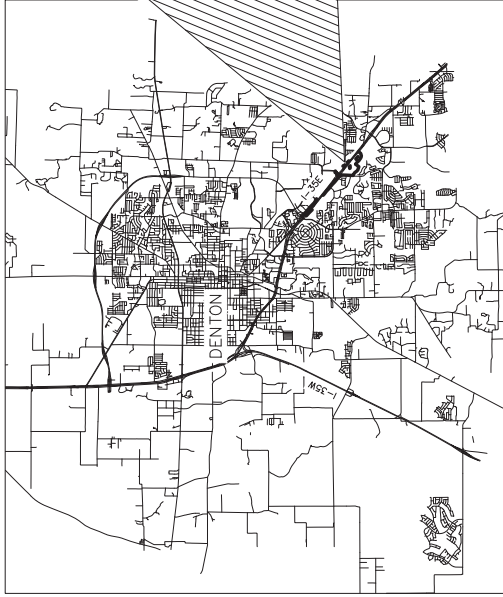

Location Map
N.T.S.

SHEET INDEX:

- 2 - GENERAL NOTES
- 3 - PROJECT CONTROL AND BENCHMARKS
- 4 - PROPOSED UTILITY ALIGNMENT (SHEET 1 OF 2)
- 5 - PROPOSED UTILITY ALIGNMENT (SHEET 2 OF 2)
- 6 - PROPOSED 24-INCH WATER LINE A STA 0+00 TO 1+00
- 7 - PROPOSED 24 & 20-INCH WATER LINE A STA 10+00 TO 20+00
- 8 - PROPOSED 24-INCH WATER LINE A STA 20+00 TO 30+00
- 9 - PROPOSED 20-INCH WATER LINE A STA 30+00 TO 40+00
- 10 - PROPOSED 20-INCH WATER LINE A STA 40+00 TO 50+00
- 11 - PROPOSED 20-INCH WATER LINE A STA 50+00 TO 60+00
- 12 - PROPOSED 20-INCH WATER LINE A STA 60+00 TO 70+00
- 13 - PROPOSED 20-INCH WATER LINE A STA 70+00 TO 80+00
- 14 - PROPOSED 20-INCH WATER LINE A STA 80+00 TO 86+00
- 15 - PROPOSED 20-INCH WATER LINE A STA 86+00 TO 90+00
- 16 - PROPOSED 20-INCH WATER LINE A STA 90+00 TO 92+00
- 17 - PROPOSED 6 & 8-INCH WATER LINE A2&3
- 18 - PROPOSED 8-INCH WATER LINE B STA 0+00 TO 9+00
- 19 - PROPOSED 8-INCH WATER LINE B STA 9+00 TO 10+00
- 20 - PROPOSED WATER LINE B1 WATER SERVICE RECONNECTION
- 21 - PROPOSED 12-INCH WATER LINE C STA 0+00 TO 10+00
- 22 - PROPOSED 12-INCH WATER LINE C STA 6+00 TO 10+00
- 23 - PROPOSED 8 & 12-INCH WATER LINE D STA 0+00 TO 10+00
- 24 - PROPOSED 8-INCH WATER LINE D STA 10+00 TO 20+00
- 25 - PROPOSED 8-INCH WATER LINE D STA 20+00 TO 30+00
- 26 - PROPOSED 8-INCH WATER LINE D STA 30+00 TO 40+00
- 27 - PROPOSED 24-INCH RECLAIMED WATER LINE E STA 0+00 TO 10+00
- 28 - PROPOSED 24-INCH RECLAIMED WATER LINE E STA 10+00 TO 20+00
- 29 - CITY STANDARD DETAILS
- 30 - CITY STANDARD DETAILS 2
- 31 - CITY STANDARD DETAILS 3
- 32 - CITY STANDARD DETAILS 4
- 33 - CITY STANDARD DETAILS 5
- 34 - CITY STANDARD DETAILS 6
- 35 - CONSTRUCTION DETAILS 1
- 36 - CONSTRUCTION DETAILS 2
- 37 - EROSION CONTROL PLAN 1
- 38 - EROSION CONTROL PLAN 2
- 39 - PROPOSED SURFACE REPAIR (SHEET 1 OF 3)
- 40 - PROPOSED SURFACE REPAIR (SHEET 2 OF 3)
- 41 - PROPOSED SURFACE REPAIR (SHEET 3 OF 3)
- 42 - TOP (1-1)-18 TRAFFIC CONTROL PLAN ONE-LANE TWO-WAY TRAFFIC CONTROL
- 43 - TOP (1-2)-18 TRAFFIC CONTROL PLAN ONE-LANE TWO-WAY TRAFFIC CONTROL

TxDOT GENERAL NOTES:

- BY SEALING AND SIGNING THESE PERMIT PLANS AS A PROFESSIONAL CIVIL ENGINEER LICENSED TO PRACTICE IN THE STATE OF TEXAS, I CERTIFY THAT THE PROPOSED DRIVEWAY OR PUBLIC STREET CONNECTION TO THE STATE ROADWAY MEETS OR EXCEEDS THE MINIMUM STOPPING SIGHT DISTANCE REQUIRED FOR A POSTED SPEED OF 45 MILES PER HOUR, BASED ON THE MOST RECENT TxDOT DESIGN MANUAL REQUIREMENTS.
- ALL CONSTRUCTION WITHIN THE STATE RIGHT OF WAY WILL REQUIRE COMPLIANCE TO TxDOT STANDARD SPECIFICATIONS, STANDARD PLANS, AND TEXAS MANUAL ON UNIFORM TRAFFIC CONTROL DEVICES.

(CHRISTOPHER IGO, P.E. #120045)

*THE STANDARD TxDOT SHEETS, SPECIFICALLY IDENTIFIED IN THIS SHEET INDEX, HAVE BEEN SELECTED BY ME OR UNDER MY RESPONSIBLE SUPERVISION AS BEING APPLICABLE TO THIS PROJECT.

Kimley»Horn

801 Cherry St., Suite 1300 Ft. Worth, TX 76102 P: 817-335-6611
TBPE No. 928 F: 817-335-6070

OCTOBER 2022



CITY OFFICIALS:

MAYOR.....GERARD HUDSPETH
COUNCIL MEMBERS:
DISTRICT 1.....VICKI BYRD
DISTRICT 2.....BRIAN BECK
DISTRICT 3.....JESSE DAVIS
DISTRICT 4.....ALLISON MAGUIRE
AT LARGE PLACE 5.....BRANDON MCGEE
AT LARGE PLACE 6.....CHRIS WATTS

DIRECTOR OF WATER AND
WASTEWATER UTILITIES

STEPHEN GAY

CITY ENGINEER

REBECCA DIVINEY, P.E.

PROGRAM MANAGER
CAPITAL PROJECTS
ENGINEERING

KYLE PEDIGO

No.	Revision	By	Date
1	REVISED TO REFLECT REVISIONS	CH	10/12/2022

1. THE CONTRACTOR SHALL BE RESPONSIBLE FOR LOCATING ALL UTILITIES, WHETHER PRIVATE OR PUBLIC, PRIOR TO EXCAVATION. THE INFORMATION DATA, LISTED WITHIN THIS SPECIFICATION, IS AN APPROXIMATE AND BASED ON INFORMATION FURNISHED BY THE OWNERS OF SUCH UNDERGROUND GAS LINES OR PHYSICAL APPEARANCES OBSERVED IN THE FIELD. THE CONTRACTOR SHALL BE RESPONSIBLE FOR VERIFYING THE LOCATION OF ANY SUCH UTILITIES. THE COMPLETENESS OF ANY SUCH INFORMATION DATA AND THE CONTRACTOR SHALL HAVE FULL RESPONSIBILITY FOR REVIEWING AND CHECKING ALL SUCH INFORMATION AND VERIFYING THE LOCATION OF ANY SUCH UTILITIES PRIOR TO EXCAVATION. THE CONTRACTOR SHALL BE RESPONSIBLE FOR OBTAINING ALL NECESSARY PERMITS FROM THE CITY OF DALLAS AND PROTECTING ALL FACILITIES DURING CONSTRUCTION FOR THE SAFETY AND PROTECTION THEREOF, AND REPAIRING ANY DAMAGE THITHERO RESULTING FROM SUCH EXCAVATION. THE CONTRACTOR SHALL BE RESPONSIBLE FOR NOTIFYING ALL ADJACENT COMPANIES OR AGENCIES IN WRITING AT LEAST 48 HOURS PRIOR TO BEGINNING CONSTRUCTION.
2. NOTIFY THE CITY OF DENTON TO LOCATE EXISTING CITY UTILITIES PRIOR TO CONSTRUCTION.
3. CAUTION BURRED GAS LINES EXIST ALONG THE PROJECT. CONTACT EXPLORER GAS, TONYA MARTINEZ, (972-455-5150) 48 HOURS PRIOR TO EXCAVATION.
4. CAUTION BURIED GAS LINES EXIST ALONG THE PROJECT. CONTACT AMOS OMAR CANFIO (940-367-4481) 48 HOURS PRIOR TO EXCAVATION.
5. CAUTION BURIED TELEPHONE CABLES EXIST ALONG THIS PROJECT. CONTACT THE DALLAS AREA TELEPHONE COMPANY (DART) VERSION # 2.0 (972-336-6363), GTE (940-361-2494), ZAYO (972-664-4702), AND AT&T (972-334-6013).
6. CAUTION BURIED ELECTRIC CABLES EXIST ALONG THIS PROJECT. CONTACT THE APPROPRIATE FRANCHISE 48 HOURS PRIOR TO EXCAVATION. COBENY (940-361-7300) AND DENTON MUNICIPAL ELECTRIC (940-349-3500).
7. CONSTRUCTION SURVEYING IS THE RESPONSIBILITY OF THE CONTRACTOR. THE CONTRACTOR SHALL OBTAIN ALL NECESSARY CONFORMITY MAPS PRIOR TO CONSTRUCTION AND SUBMIT DOCUMENTATION OF VERIFICATION TO THE CITY ENGINEER.
8. ALL EXISTING UTILITIES SHALL BE PROTECTED DURING CONSTRUCTION TO REMAIN UNDISTURBED DURING CONSTRUCTION TO ITS ORIGINAL LOCATION AND COST TO CITY.
9. ONLY ONE PRELIMINARY EXCAVATION SHALL BE ALLOWED FOR EACH UTILITY. IF THE UNIT PRICE REQUIRED TO COMPLETE THE PROJECT, ALL OTHER WORK SHALL BE CONSIDERED SUBSIDIARY TO THE VARIOUS ITEMS BD, AND NO SEPARATE PAYMENT SHALL BE MADE.
10. THE CONTRACTOR SHALL NOTIFY THE CITY OF DENTON 48 HOURS PRIOR TO START OF ANY CONSTRUCTION.
11. THE CONTRACTOR SHALL NOTIFY LANDOWNERS AT LEAST 48 HOURS PRIOR TO ENTERING PROPERTY.
12. CLEANING AND GRUBBING MAY BEGIN NO SOONER THAN ONE MONTH PRIOR TO THE START OF CONSTRUCTION. ALL EXISTING PAVEMENT SHALL BE REMOVED PRIOR TO PAVING BACKFILL SHALL BE COMPLETED NO MORE THAN ONE DAY AFTER PAVING. CLEANUP AND SURFACE RESTORATION SHALL BE COMPLETED NO MORE THAN ONE WEEK PRIOR TO THE END OF CONSTRUCTION. THE CONTRACTOR SHALL BE RESPONSIBLE TO COMPLY WITH THESE REQUIREMENTS MAY RESULT IN withholding SOME OR ALL PAYMENT TO THE CONTRACTOR.
13. ALL BARRICADES, WARNING SIGNS, LIGHTS, DEVICES, ETC., FOR THE GUIDANCE AND PROTECTION OF TRAFFIC AND PEDESTRIANS SHALL CONFORM TO THE INSTALLATIONS AND MAINTAINED AS CURRENTLY PRACTICES AND USED BY THE TEXAS DEPARTMENT OF TRANSPORTATION.
14. CONTRACTOR SHALL MAINTAIN AT LEAST ONE LANE OF TRAFFIC ON ALL OPEN-CUT ROADS AT ALL TIMES, AND CONSTRUCT TEMPORARY BYPASS IF NECESSARY.
15. THE CONTRACTOR SHALL GIVE THE CITY 5 DAYS NOTICE IN ADVANCE OF THE TIME A STREET SIGN IS TO BE REMOVED TO CLARIFY CORRESPONDING SIGNAGE THAT NO LONGER REPRESENTS THE CITY.


	EXISTING WATER LINE
	EXISTING SANITARY SEWER LINE
	EXISTING STORM SEWER LINE
	EXISTING GAS LINE
	EXISTING DENTON MUNICIPAL OVERHEAD ELECTRIC
	EXISTING COSERV OVERHEAD ELECTRIC
	EXISTING UNDERGROUND ELECTRIC
	EXISTING COMMUNICATION LINE
	EXISTING CURB
	EXISTING GUARD RAIL/PIPE FENCE
	EXISTING BRICK/WOODEN FENCE
	EXISTING BARBED WIRE FENCE
	PROPOSED WATER LINE
	PROPOSED UNDERGROUND DENTON MUNICIPAL ELECTRIC
	REFERENCE FIGURE A ON SHEET B
	PROPOSED WATER LINE IN STEEL CASING PIPE
	PROPOSED WATER GROUT FILL AND ABANDON
	PROPOSED WATER LINE REMOVAL
	EXISTING WATER MANHOLE
	EXISTING WATER METER
	EXISTING FIRE HYDRANT
	EXISTING POWER POLE
	EXISTING LIGHT POLE
	EXISTING WATER ISOLATION VALVE

30. POSITIVE DRAINAGE MUST BE ESTABLISHED FOR ALL DRAINAGE SWALES AND COLLECTIVES IMPACTED BY THE CONTRACTOR'S OPERATIONS. THE COST OF THIS WORK SHALL BE SUBSIDIZED TO THE VARIOUS DISTRICTS.
31. ANY TREES SHOWN IN THE PLANS FOR POTENTIAL REMOVAL MUST ALSO BE APPROVED BY THE CITY ENGINEER. A PRELIMINARY TREE SURVEY REPORT MUST BE PROVIDED FOR EASEMENT WITHOUT PRIOR THAT HAVE NOT BEEN DESIGNATED OR REMOVAL AND FOR DAMAGE TO ANY TREES THAT WILL BE REMOVED. THE CONTRACTOR SHALL BE HELD LIABLE FOR THE REMOVAL OF TREES REQUIRED BY \$1000 PER EACH TREE WHICH IS REMOVED WITHOUT THE AUTHORIZATION.
32. THE CONTRACTOR SHALL NOT PLACE FILL OR WASTE MATERIAL ON PRIVATE PROPERTY WITHOUT PRIOR WRITTEN AGREEMENT WITH PROPERTY OWNER. IN ADDITION, PLACEMENT OF SUCH FILL SHALL NOT ENTER EXISTING DRAINAGE PATTERNS.
33. NO EXCESS EXCAVATED MATERIAL SHALL BE DEPOSITED IN LOW AREAS OR AROUND IF NATURAL DRAINS WERE WITHOUT WRITTEN PERMISSION FROM THE CITY OF DENVER. EXCESS EXCAVATION SHALL BE REMOVED FROM THE SITE AND RELOCATED TO ANOTHER AREA. HE SHALL BE RESPONSIBLE FOR ALL DAMAGE RESULTING FROM SUCH FILL AND HE SHALL REMOVE THE MATERIAL AT HIS OWN COST IF SO DIRECTED.
34. THE CONTRACTOR SHALL BE RESPONSIBLE FOR OFF-SITE DISPOSAL OF ALL EXCESS EXCAVATION. THE CONTRACTOR SHALL SUBMIT A "STOPEPILE PLAN" THAT DESIGNATES THE LOCATION OF EXCESS EXCAVATION AND THE METHOD OF TRANSPORTATION. SUCH WORK, STOCKPILES SHALL NOT BE ALLOWED WITHIN THE RIGHT-OF-WAY AND SHALL BE CONTAINED WITHIN THE PERMANENT AND TEMPORARY CONSTRUCTION EASEMENTS.
35. THE CITY HAS ACQUIRED PERMANENT AND TEMPORARY CONSTRUCTION EASEMENTS AS REQUIRED FOR THE PROJECT. THE CONTRACTOR SHALL BE RESPONSIBLE FOR OBTAINING THE NECESSARY CONSTRUCTION EASEMENTS AT HIS OWN COST. IF HE SO CHOOSES, IF THE CONTRACTOR ACQUIRES ADDITIONAL TEMPORARY EASEMENTS, HE SHALL PROVIDE COPIES OF THE SAME TO THE CITY ENGINEER. THE CONTRACTOR SHALL BE RESPONSIBLE FOR ALL DAMAGE AS A RESULT OF USE OF ADDITIONAL TEMPORARY EASEMENTS. THE CITY AND ITS AGENTS, EMPLOYEES, OR CONTRACTORS SHALL NOT BE RESPONSIBLE FOR ANY DAMAGE TO THE CONSTRUCTION AREA OR PORTION OF THE PERMANENT WATER LINE EASEMENT. NO CONSTRUCTION ACTIVITY MAY BE CARRIED OUT WITHIN THAT PORTION OF A PERMANENT WATER LINE EASEMENT THAT FALLS OUTSIDE THE INDICATED AREAS OF THE CONSTRUCTION ZONING MAPS APPROPRIATE TO THE PROJECT.
36. REMOVE ROCK FROM THE EXISTING AREAS SUCH THAT IT IS LEFT WITH NO MORE THAN ONE PIECE OF ROCK WITHIN EACH SQUARE YARD.
37. TO EXISTING OVERLY OR CURB CUTTING SIDEWALK, SHALL BE REPAVED OR REPLACED WITHIN 90 DAYS OF THE DATE OF COMPLETION OF THE PROJECT.
38. THE CONTRACTOR SHALL BUCKLE UP BEFORE RITE WITHIN 4 HOURS AFTER BOILING IS INITIATED.
39. AT EACH LOCATION WHERE THE PROPOSED WATER LINES ARE IN ADJUTANCE WITH THE EXISTING WATER LINE, THE CONTRACTOR SHALL COORDINATE SHUT DOWN TIMES IN ADVANCE WITH THE CITY. THE EXISTING WATER LINE SHALL BE SHUT DOWN NO LONGER THAN 48 HOURS IN ORDER TO PERFORM THE CONNECTION.
40. THE CONTRACTOR SHALL CONTROL EROSION AND SEDIMENTATION PER APPLICABLE LAWS AND REGULATIONS.
41. THE CONTRACTOR SHALL PROVIDE TEMPORARY SUPPORT OF ALL POWER Poles WITHIN THE CONSTRUCTION AREA AND/OR WHERE TEMPORARY REMOVAL OF GUY WIRES IS NECESSARY FOR CONSTRUCTION.
42. AT PROJECT COMPLETION, ALL AREAS AFFECTED BY THE CONSTRUCTION SHALL BE RESTORED TO ITS ORIGINAL OR BETTER CONDITION. A LETTER OF RELEASE SHALL BE REQUIRED FROM EACH AFFECTED PROPERTY OWNER PRIOR TO FINAL ACCEPTANCE. THE CONTRACTOR SHALL BE RESPONSIBLE FOR OBTAINING THE NECESSARY LETTER OF RELEASE. THE CONTRACTOR SHALL BE SECURED BEFORE THE CONTRACTOR SHALL LEAVE THE JOB SITE.
43. CONCRETE TRIP BLOCKS SHALL BE USED AT ALL HORDBOLTS AND VERY LARGE BOLTS, TEES, AND WELDS AS WELL AS ADDITIONAL RETRAINT AS REQUIRED BY THE CONTRACT DOCUMENTS.

16. CONTRACTOR SHALL COORDINATE DRIVEWAY CLOSURES WITH PROPERTY OWNERS PRIOR TO BEGINNING WORK. DRIVEWAYS SHALL REMAIN OPEN AT ALL TIMES IF POSSIBLE. ACCESS TO EXISTING SIDEWALKS AND DRIVEWAYS SHALL BE MAINTAINED AT ALL TIMES. DEPTH OF DRIVEWAY ASPHALT SHALL BE MAINTAINED TO MATCH EXISTING SURFACE.
17. THE CONTRACTOR SHALL PLAN WORK SEQUENCE IN A MANNER THAT WILL CAUSE THE MINIMAL INTERFERENCE WITH TRAFFIC DURING CONSTRUCTION WORKS. BEFORE BEGINNING WORK ON THIS PROJECT, THE CONTRACTOR SHALL SUBMIT A PLAN FOR THE WORK SEQUENCE TO THE CITY OF DALLAS FOR REVIEW AND APPROVAL. THE PLAN SHALL FOLLOWED, SETTING OUT THE METHOD OF HANDLING TRAFFIC ALONG, ACCESS, AND ADJACENT TO THE WORK.
18. AT ANY TIME DURING CONSTRUCTION THE CONTRACTOR'S PROPOSED PLAN OF OPERATION FOR HANDLING TRAFFIC DOES NOT PROVIDE FOR SAFE, COMFORTABLE AND CONVENIENT TRAVEL, THE CONTRACTOR SHALL IMMEDIATELY CHANGE HIS OPERATIONS TO CORRECT THE UNSATISFACTORY CONDITION.
19. TEMPORARY SIGNS WILL BE REQUIRED DURING CONSTRUCTION FOR THE EXISTING SENSING WHICH INTERFERES WITH THE CONSTRUCTION. THE EXISTING SIGN FACES ON TEMPORARY SUPPORTS MAY BE USED FOR THE TEMPORARY SIGNS AS LONG AS THEY ARE MAINTAINED IN GOOD CONDITION. THE CONTRACTOR SHALL MAINTAIN THE TRAFFIC AND REGULATORY SIGNS WILL BE REPLACED AT ALL TIMES AS APPLICABLE.
20. BARRICADES AND SIGNS SHALL BE IN PLACE IN SUCH A MANNER AS NOT TO INTERFERE WITH THE SIGHT DISTANCE OF DRIVERS ENTERING THE ROADWAYS OR SIDE STREETS TO FACILITATE Lane SHIFTING, BARRICADES AND SIGNS USED IN Lane CLOSURES OF TRAFFIC SHALL BE MAINTAINED IN GOOD CONDITION. THE CONTRACTOR SHALL MAINTAIN THESE SUPPORTS SHALL CONFORM TO MUTCD AND ARE SUBJECT TO THE APPROVAL OF THE CITY.
21. THE CONTRACTOR WILL NOT BE PERMITTED TO COMMENCE WORK ON THE ROAD BEFORE THE SIGN AND BARRICADES ARE IN PLACE. WORK SHALL NOT BE PERMITTED TO PROCEED UNLESS THE CONTRACTOR HAS BEEN ADVISED BY THE CITY ENGINEER OR THE CITY ENGINEER'S AUTHORIZED BY THE CITY. THE CONTRACTOR IS REQUIRED TO ABIDE BY THE CITY OF DENTON NOISE ORDINANCE.
22. WHERE THE CONTRACTOR DESIRES TO MOVE ANY EQUIPMENT NOT LICENSED FOR OPERATION ON PUBLIC HIGHWAYS OR ON A CROSS STREET PAVEMENT, THE CONTRACTOR SHALL OBTAIN A PERMIT FROM THE CITY OF DALLAS.
23. THE CONTRACTOR SHALL BE RESPONSIBLE FOR OBTAINING ALL NECESSARY PERMITS CONCERNING EXCAVATION, TRENCHING, SPOILING, AND SITE SAFETY.
24. THE CONTRACTOR SHALL BE RESPONSIBLE FOR OBTAINING ANY NECESSARY ACCURATE VERTICAL AND HORIZONTAL CONTROL THROUGHOUT THE PROJECT.
25. A MINIMUM COULDS BE ACTIVE PROPOSED. TOP OF PIPE SHALL BE MAINTAINED UNLESS OTHERWISE SHOWN IN THE CONSTRUCTION LANS. THE APPROXIMATE GROUND PROFILE AND THE TOP OF THE PIPE PROFILE SHOW A RELATIONSHIP INTENDED BY THE CITY OF DALLAS. THE CONTRACTOR SHALL BE RESPONSIBLE FOR OBTAINING THE PROFILE FOR THE PIPE AND FOR THE CONSTRUCTION OF THE CONTRACTOR. THE PRECISE AND DETAILED PIPE LAYOUT IS TO BE PREPARED BY THE CONTRACTOR AND SUBMITTED TO THE CITY OF DALLAS FOR REVIEW AND APPROVAL. THE VARIABILITY OF THE DETAILED LAYOUT REMAINED WITH THE CONTRACTOR.
26. THE MAXIMUM TOTAL DEFLECTION SHALL NOT EXCEED 80% OF THE PIPE MANUFACTURER'S MAXIMUM RECOMMENDED DEFLECTION.
27. THE CONTRACTOR SHALL ENSURE A MINIMUM OF TEN FEET SEPARATION BETWEEN PROPOSED WATER LINE AND EXISTING MANHOLE, SANITARY SEWER LINES AND MANHOLES.
28. THE CONTRACTOR SHALL SUBMIT AN UNPAVED AREAS OF THE PROJECT WITH A MINIMUM 50% DENSITY OF VEGETATIVE COVER. UTILIZING THE SIGNS IN THIS CONTRACT, THE CONTRACTOR SHALL BE RESPONSIBLE FOR ALL DAMAGES TO PROPERTY OUTSIDE OF THE EASEMENT LIMITS, INCLUDING RE-VEGETATION COSTS.
29. THE CONTRACTOR SHALL REMOVE ALL FENCES INTERFERING WITH CONSTRUCTION CONSTRUCTION. REMOVED FENCES SHALL BE REPLACED WITH NEW FENCE OR UNDAUNED ORIGINAL FENCING WITH PRIOR APPROVAL OF PROPERTY OWNER, UNLESS OTHERWISE NOTED IN PLANS.

1. ALL CONSTRUCTION WITHIN THE STATE RIGHT OF WAY WILL REQUIRE COMPLIANCE TO TPOOT STANDARD SPECIFICATIONS, STANDARD PLANS AND THE TEXAS MANUAL ON UNIFORM TPOOT CONTROL DEVICES.
2. SPECIFICATIONS ADOPTED BY THE TEXAS DEPARTMENT OF TRANSPORTATION, NOVEMBER 1, 2014 EDITION, SHALL FOLLOW, SHALL GOVERN ON THIS PROJECT TONAL WORK WITHIN THE STATE RIGHT OF WAY.
3. TRAFFIC CONTROL MUST BE MAINTAINED THROUGHOUT THE DURATION OF WORK WITHIN TPOOT ROW.
4. THERE MAY BE TIMES WHERE INTERRUPTION OF A PARTICULAR CONSTRUCTION SEQUENCE MAY BE REQUIRED DUE TO COORDINATION WITH TPOOT OR OTHER UTILITY CONTRACTORS. NO CONFLICTS WITH TPOOT OR OTHER UTILITY CONTRACTORS SHALL BE ALLOWED. ANY DELAYS, RECONFIGURATIONS, OR ANY OTHER ACTIVITIES RELATED TO THIS COORDINATION SHALL BE COORDINATED WITH TPOOT.
5. ALL DISTURBED ROW MUST BE RE-VEGETATED WITH SOG AND MAINTAINED UNTIL VEGETATION IS RE-ESTABLISHED.
6. ALL LAKE CLOSURES MUST BE COORDINATED WITH BOTH TPOOT AND MUNICIPALITY INSPECTORS.
7. CONTRACTOR TO CONSTRUCT TPOOT 48 HOURS PRIOR TO BEGIN CONSTRUCTION.
8. CONTRACTOR TO ENSURE MINIMUM DEPTH OF 60" FROM TOP OF CASING TO TOP OF GRADE IN EXISTING TPOOT. CONTRACTOR TO MAINTAIN 12" MINIMUM CLEARANCE FROM CURB TO THE PROPOSED TOP OF TPOOT. CONTRACTOR TO MAINTAIN 12" MINIMUM CLEARANCE FROM CURB TO THE PROPOSED TOP OF SLOPE FOR FILL SECTIONS, AND 5' BENEATH THE FACE OF THE CURB FOR CURB SECTIONS.
9. CONTRACTOR SHALL MAINTAIN A 24" MINIMUM CLEARANCE FROM HIGHWAY STRUCTURES AND ALL OTHER EXISTING UTILITIES (WHERE MORE IS REQUIRED).

2. SPECIFICATIONS ADOPTED BY THE TEXAS DEPARTMENT OF TRANSPORTATION, NOVEMBER 1, 2007, AND SPECIFICATION ITEMS LISTED AS FOLLOWS SHALL GOVERN ON THIS PROJECT FOR ALL WORK WITHIN THE STATE OF TEXAS.
 - 3. TRAFFIC CONTROL MUST BE MAINTAINED THROUGHOUT THE DURATION OF WORK WITHIN TxDOT ROW.
 - 4. THERE MAY BE TIMES WHERE INTERRUPTION OF A PARTICULAR CONSTRUCTION SEQUENCE MAY BE NECESSARY TO PROTECT THE PUBLIC OR THE WORKERS. IN SUCH CASES, NO ADDITIONAL PAYMENT WILL BE CONSIDERED FOR SUCH INTERRUPTIONS, DELAYS, RE-MOBILIZATIONS, OR ANY OTHER ACTIVITIES RELATED TO THIS COORDINATION.
 - 5. ALL DISTURBED ROW MUST BE RE-VEGETATED WITH SOD AND MAINTAINED UNTIL VEGETATION IS RE-ESTABLISHED.
 - 6. ALL LINE CLOSURES MUST BE COORDINATED WITH BOTH TxDOT AND MUNICIPALITY INSPECTORS.
 - 7. CONTRACTOR TO CONTACT TxDOT 48 HOURS PRIOR TO BEGIN CONSTRUCTION.
 - 8. CONTRACTOR TO ENSURE MINIMUM DEPTH OF 60" FROM TOP OF CASING TO TOP OF GRADE IN ALL EXISTING UTILITY TRENCHES. CONTRACTOR TO PROVIDE 12" OF BACKFILL TO TOP OF CASING FOR ALL CURB CUTS. PROVIDE 12" OF SLOPE FOR TELL SECTION, AND 5' BEYOND THE FACE OF THE CURB FOR CURB SECTIONS.
 - 9. CONTRACTOR SHALL MAINTAIN A 24" MINIMUM CLEARANCE FROM HIGHWAY STRUCTURES AND ALL OTHER EXISTING UTILITIES (UNLESS MORE IS REQUIRED).

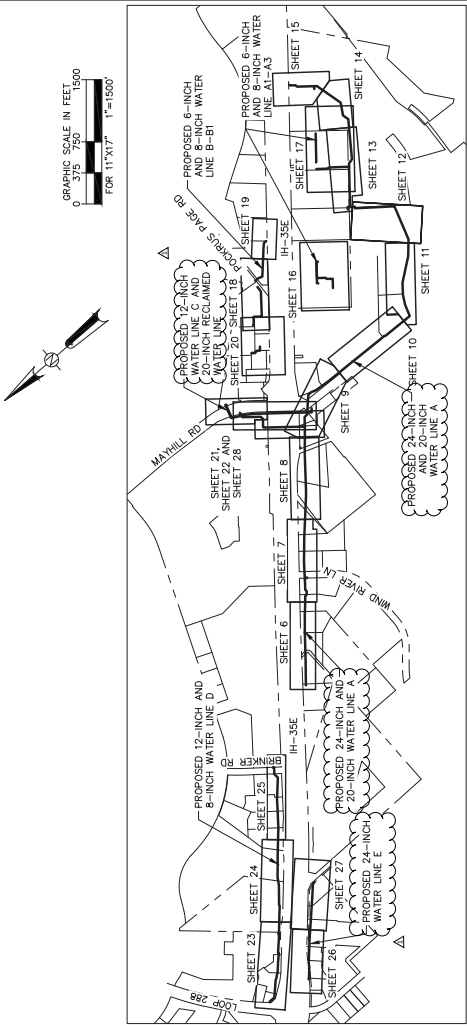

SHEET	DATE:	OCTOBER 2022
	DESIGN:	CPI
	DRAWN:	NDCH
	CHECKED:	JRA
	KHA NO.:	061024039







CONTROL POINT TABLE					Description	
Point #	Noting	Entity	SP SR 12	SP SR 12	Description	
1	7116725.74	2393542.59	676.88	CP NLS		
2	7117169.54	239401.86	663.30	CP NLS		
1076	7117169.54	2394370.85	663.30	CP NLS		
1571	7117169.54	2394370.85	663.30	CP NLS		
1625	7117169.54	2394370.85	663.30	CP NLS		
2123	7117281.16	2394717.46	667.73	CP NLS		
2135	7117281.16	2394717.46	667.73	CP NLS		
4067	7116897.10	2394589.18	652.29	CP NLS		
11000	7113316.64	2400232.33	658.62	CP NLS		
11001	7114765.89	2397138.11	634.94	CP NLS		
11002	7114765.89	2397138.11	634.94	CP NLS		
11562	7117545.18	2394574.92	656.67	CP NLS		
11563	7117275.40	239470.12	671.35	CP NLS		
12035	7113668.20	2398255.37	648.94	CP NLS		
12036	7113668.20	2398255.37	648.94	CP NLS		
12366	7114169.25	2397891.13	643.37	CP NLS		
12367	7114169.25	2397891.13	643.37	CP NLS		
14109	7114209.97	239797.19	620.54	CP NLS		
14110	7114453.96	239791.26	620.54	CP NLS		
14101	7117034.41	239079.69	686.62	CP NLS		
14102	7117446.40	239467.13	672.66	CP NLS		
14103	7117300.53	239426.10	671.54	CP NLS		
14104	7117176.48	239426.67	672.18	CP NLS		
14105	7116833.10	2395264.67	687.25	CP NLS		
14106	7116833.10	2395264.67	687.25	CP NLS		
14107	7116748.21	2395418.37	687.07	CP NLS		
14108	7116753.91	2395641.92	674.67	CP NLS		
14111	7116728.20	2395626.69	682.31	CP NLS		
14112	7116754.86	2395988.13	683.32	CP NLS		
14113	7116745.44	2396155.35	674.64	CP NLS		
14114	7115971.38	2395720.20	660.70	CP NLS		
14115	7115971.38	2395720.20	660.70	CP NLS		
14117	7115002.33	2394674.85	652.28	CP NLS		
14118	7115006.43	239466.16	652.28	CP NLS		
14123	7115094.40	239661.76	652.28	CP NLS		
14124	7115094.40	239661.76	652.28	CP NLS		
14136	7113316.64	2400232.33	658.98	CP NLS		
14137	7113316.64	2400232.33	658.98	CP NLS		
14138	7115051.62	2399989.85	619.87	CP NLS		
14140	7113262.64	2398027.67	638.65	CP NLS		
14142	7116200.92	2394095.48	623.91	CP NLS		
14143	7116200.92	2394095.48	623.91	CP NLS		
14144	7116284.70	2399574.38	622.08	CP NLS		
14144	7116280.78	2399792.38	621.30	CP NLS		
14145	7112554.46	2399588.15	621.27	CP NLS		
14146	7112554.46	2399588.15	621.27	CP NLS		
14154	7116951.08	239326.18	692.55	CP NLS		
30716	7117932.91	240174.86	616.10	CP NLS		
30717	7117932.91	240174.86	616.10	CP NLS		
30909	7112046.70	2401307.32	607.02	CP NLS		
30910	7111890.48	2401307.32	607.02	CP NLS		
45018	7110322.60	2401634.82	603.66	CP NLS		
45019	7110322.60	2401634.82	603.66	CP NLS		
45222	7110291.52	2401788.33	603.09	CP NLS		
45223	7110941.69	2401946.03	602.70	CP NLS		
45224	7110332.27	2402017.35	603.36	CP NLS		
45835	7110538.47	2402356.53	599.62	CP NLS		
60058	7109892.70	2402254.14	594.74	CP NLS		
60059	7109892.70	2402254.14	594.74	CP NLS		
60066	7109897.35	2402486.56	595.87	CP NLS		
60078	7110451.43	2402765.93	593.84	CP NLS		

SHEET NOTES:

1. HORIZONTAL COORDINATES SHOWN HEREON ARE IN U.S. SURVEY FEET, AND ARE BASED ON THE TEXAS COORDINATE SYSTEM OF 1983 (NAD83), TEXAS NORTH CENTRAL ZONE 4202 WITH THE DENTON COUNTY SCALE FACTOR 0.999849393 APPLIED (SURFACE*0.999849393 = GRID VALUE)

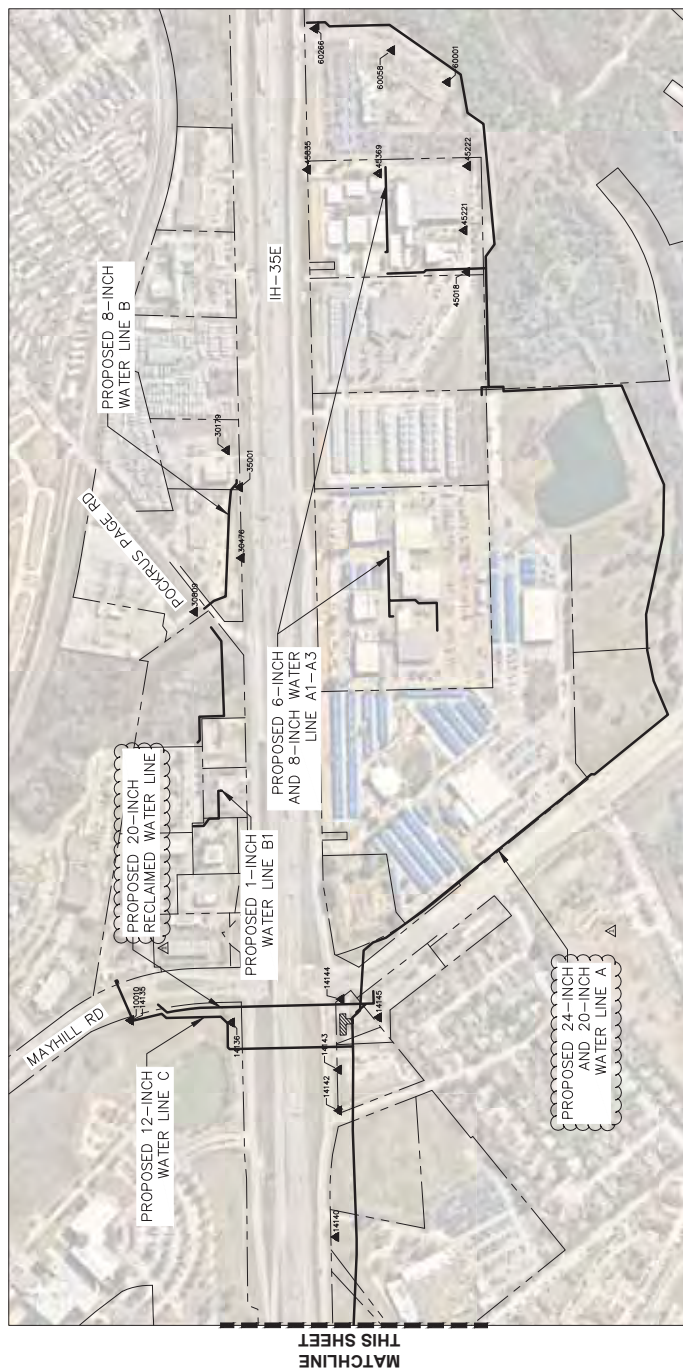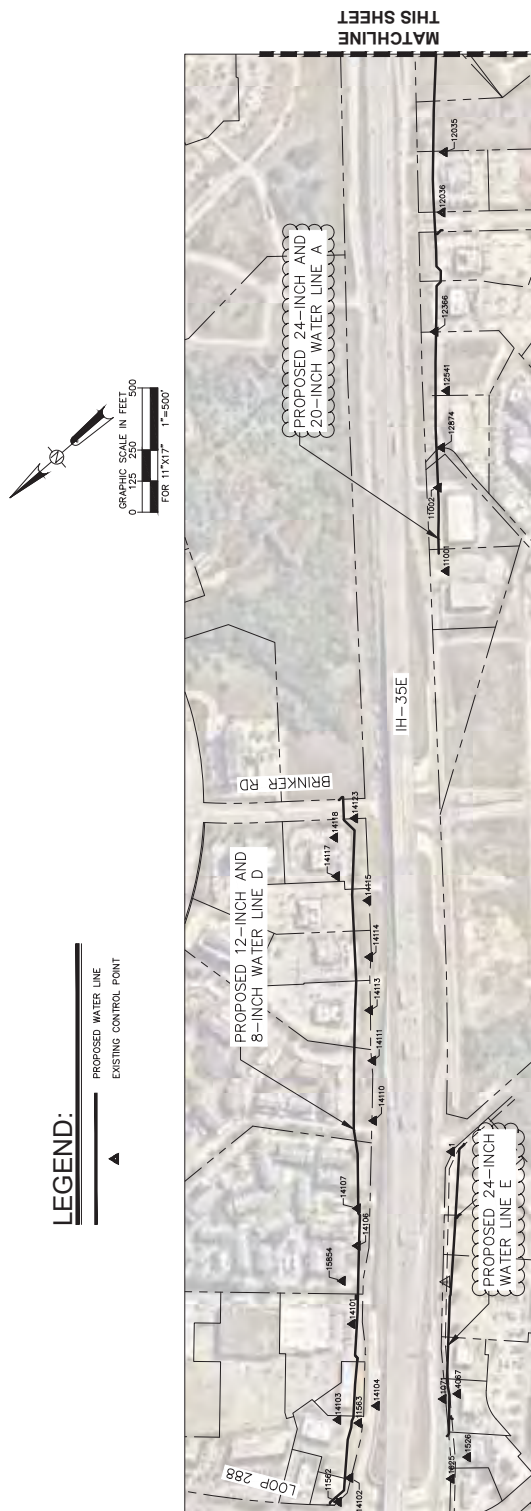




065.90	REMOVE 8" GATE VALVE
01.26	REMOVE FH AND 6" VALVE

END 12" WL REMOVAL AND BEGIN 12" ABANDONMENT BY GROUT FILL	87	7114070.27	239800
	88	7113944.16	239822

78	7113954.36	2398234
----	------------	---------

LOT 1, BLOCK A
TOWN CENTER PARK ADDITION
AT UNICORP LANE
CAB. V. D.C.O.




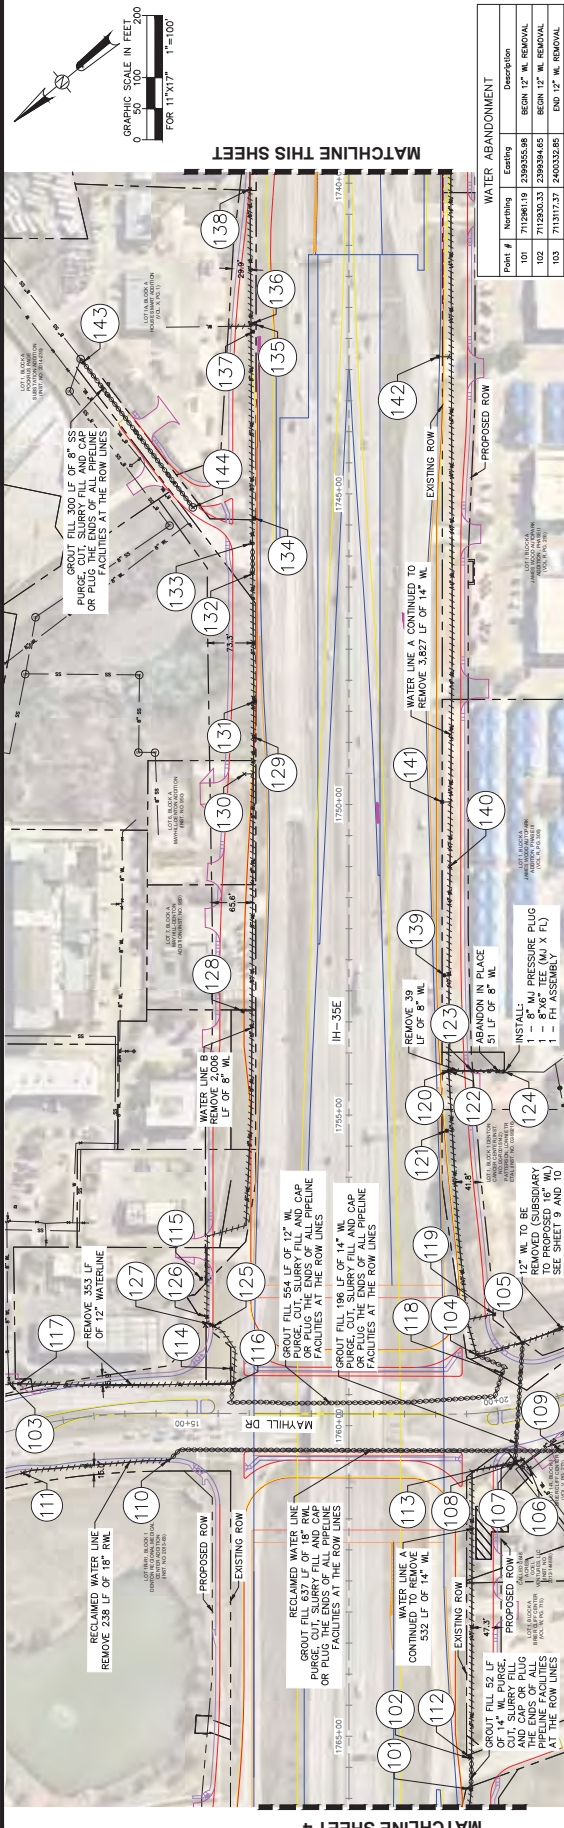


Point #	Nothing	Existing	Description
143	711087.06	2401524.13	BEGIN 8\"/>
144	711096.59	2401231.18	REMOVE 8\"/>
145	711087.06	2401524.13	BEGIN 8\"/>
146	711087.06	2401524.13	REMOVE 8\"/>
147	711096.59	2401231.18	REMOVE 8\"/>
148	711087.06	2401524.13	BEGIN 8\"/>
149	711087.06	2401524.13	REMOVE 8\"/>
150	711087.06	2401524.13	REMOVE 8\"/>
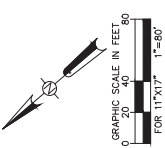


- SHEET NOTES:**
- CONTRACTOR SHALL VERIFY THE EXISTING UTILITY OF DENTON WATER FIELD. ANY UTILITY IN THE AREA OF THE PROPOSED WATER LINE SHALL BE SUBSIDIARY TO THE WATER LINE. ANY UTILITY SHALL BE RELOCATED OR DELETED TO THE WATER LINE. ANY UTILITY SHALL BE RELOCATED OR DELETED TO THE WATER LINE.
 - VACUUM EXCAVATION SHALL BE SUBSIDIARY TO THE WATER LINE. ANY UTILITY SHALL BE RELOCATED OR DELETED TO THE WATER LINE. ANY UTILITY SHALL BE RELOCATED OR DELETED TO THE WATER LINE.
 - REPAIR AND REPLACE ANY DAMAGED PRIVATE STORM DRAIN LATERALS AND INLETS.
 - CONTRACTOR SHALL REPAIR AND REPLACE ANY DAMAGED PRIVATE STORM DRAIN LATERALS AND INLETS.

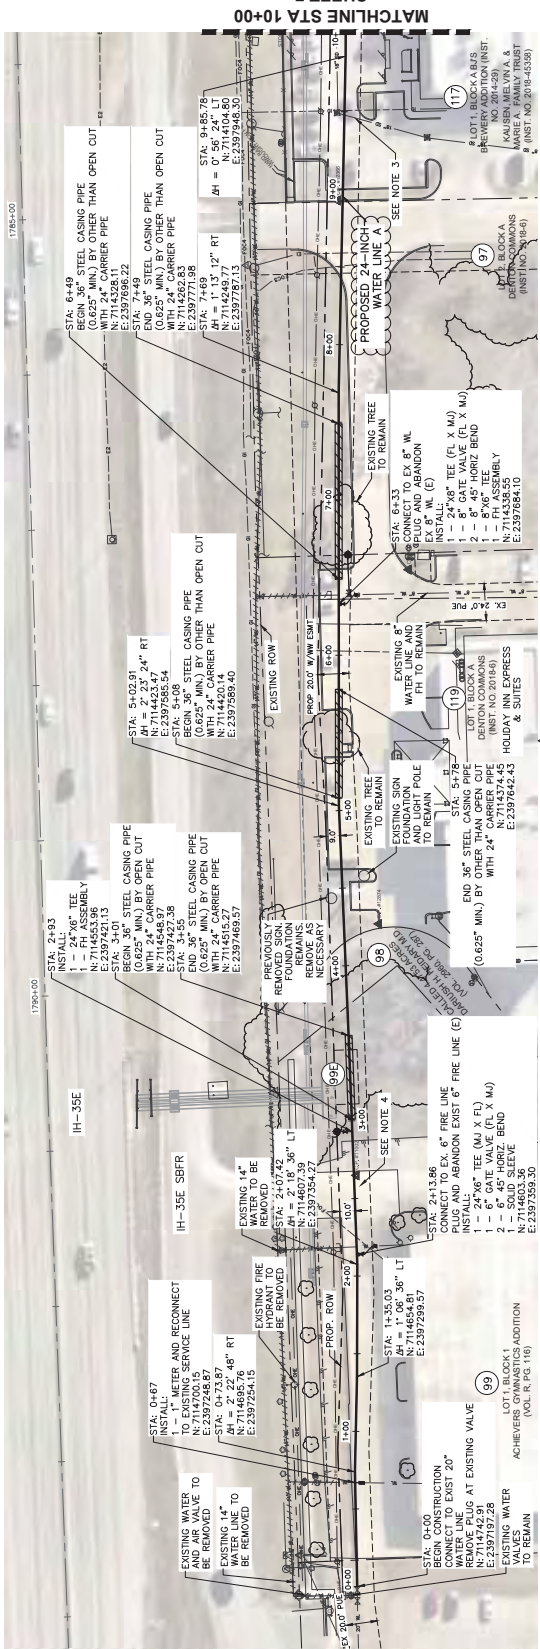

PROPOSED 24-INCH WATER LINE A STA 00+00 TO 10+00

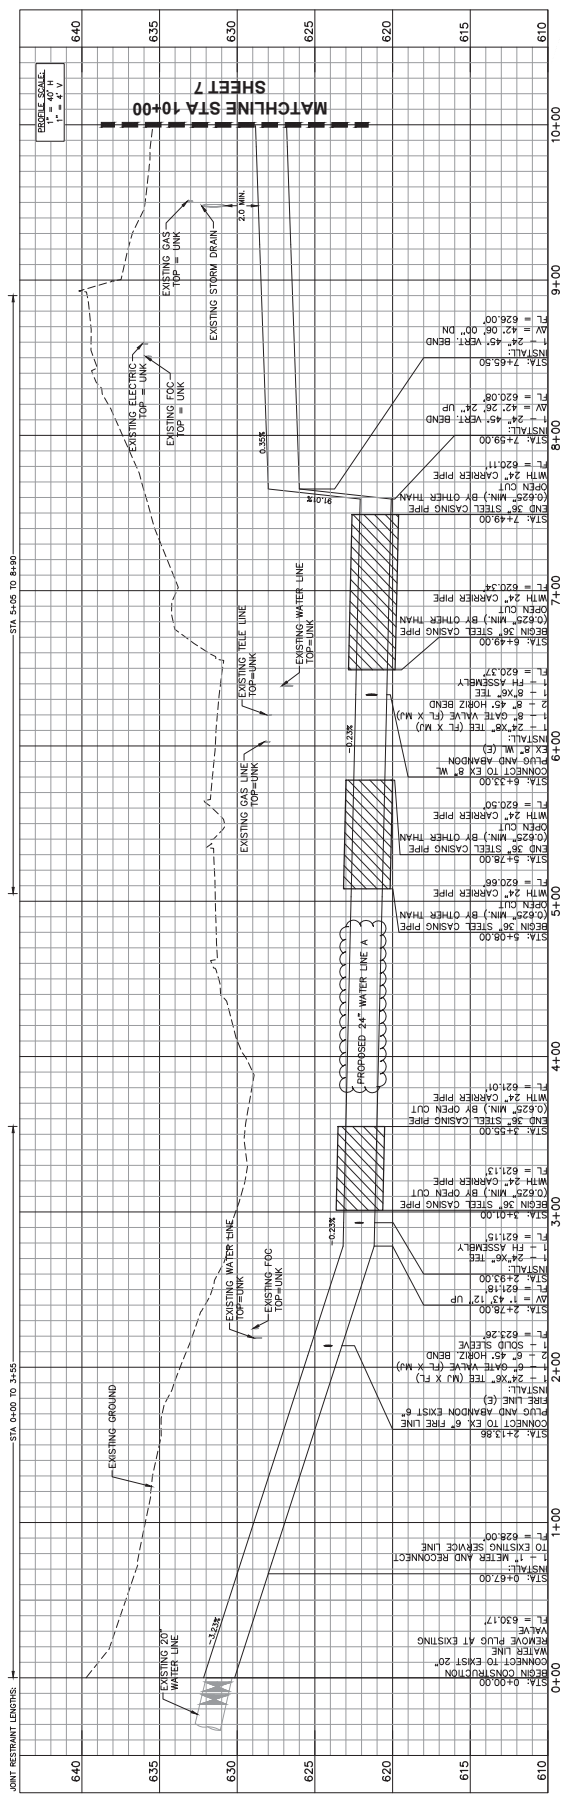

PROPOSED 24-INCH WATER LINE A STA 00+00 TO 10+00

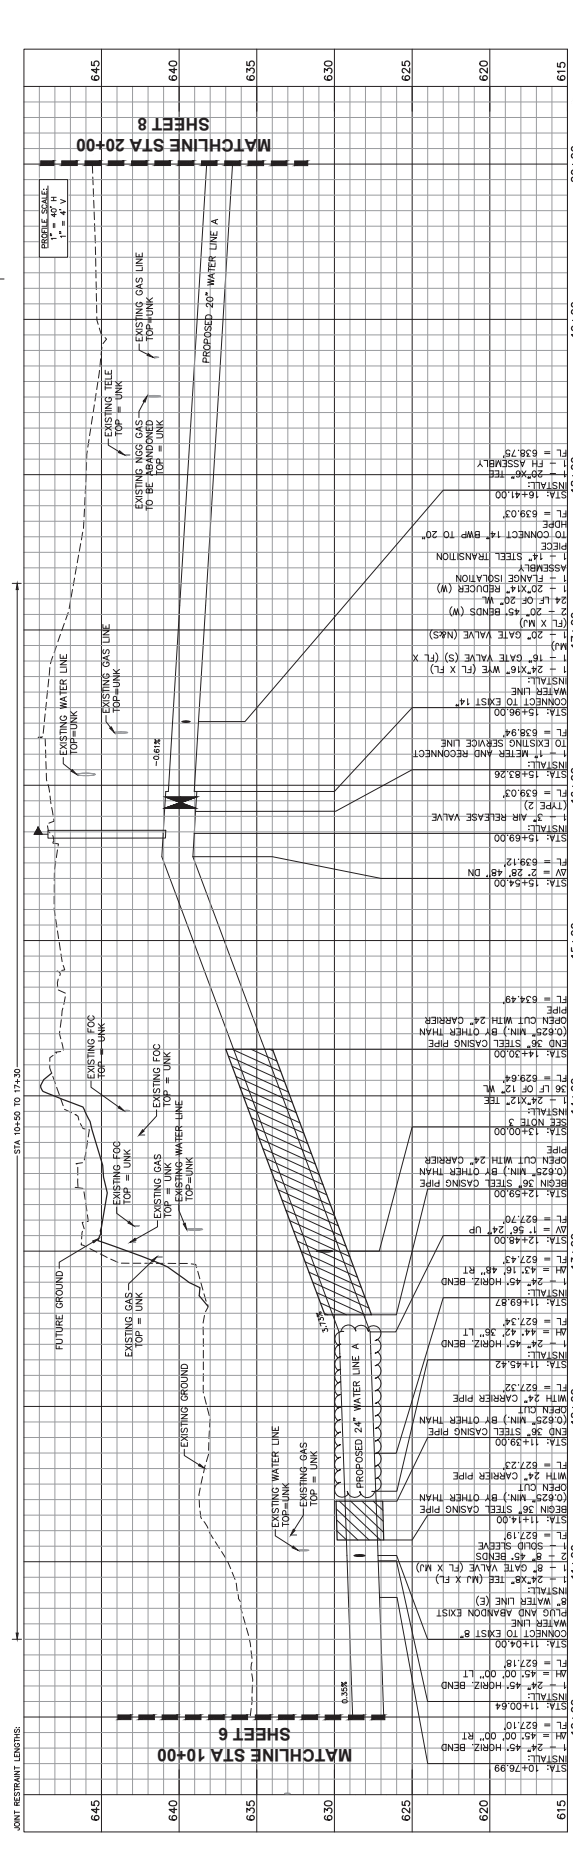


DATE:	OCTOBER 2022
DESIGN:	CPI
DRAWN:	NDCH
CHECKED:	JRA
KHA NO.:	061024039

PROPOSED 20-INCH WATER LINE A
STA 20+00 TO 30+00

IH-35E MAYHILL
 UTILITY RELOCATIONS




Kimley»Horn

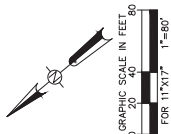

SHEET NOTES:


1. STRUCTURE PREVIOUSLY REMOVED BY TxDOT PRIOR TO CONSTRUCTION.
2. CONTRACTOR MAY BE REQUIRED TO BRACE EXISTING POWER POLES DURING CONSTRUCTION, ANY WORK ASSOCIATED WITH THIS ITEM SHALL BE CONSIDERED SUBSIDIARY TO THE VARIOUS BID ITEMS.

SHEET 9

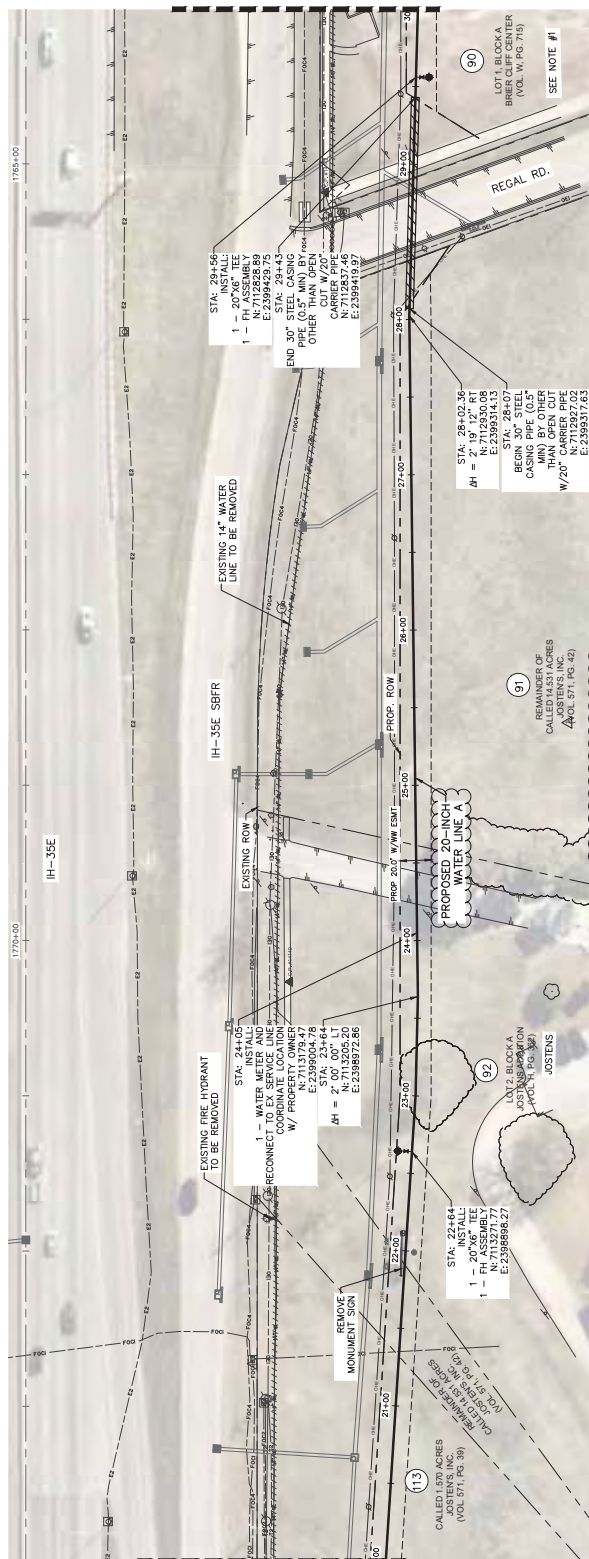

MATCHLINE STA 20+00

PROPOSED 20-INCH WATER LINE A STA 20+00 TO 30+00

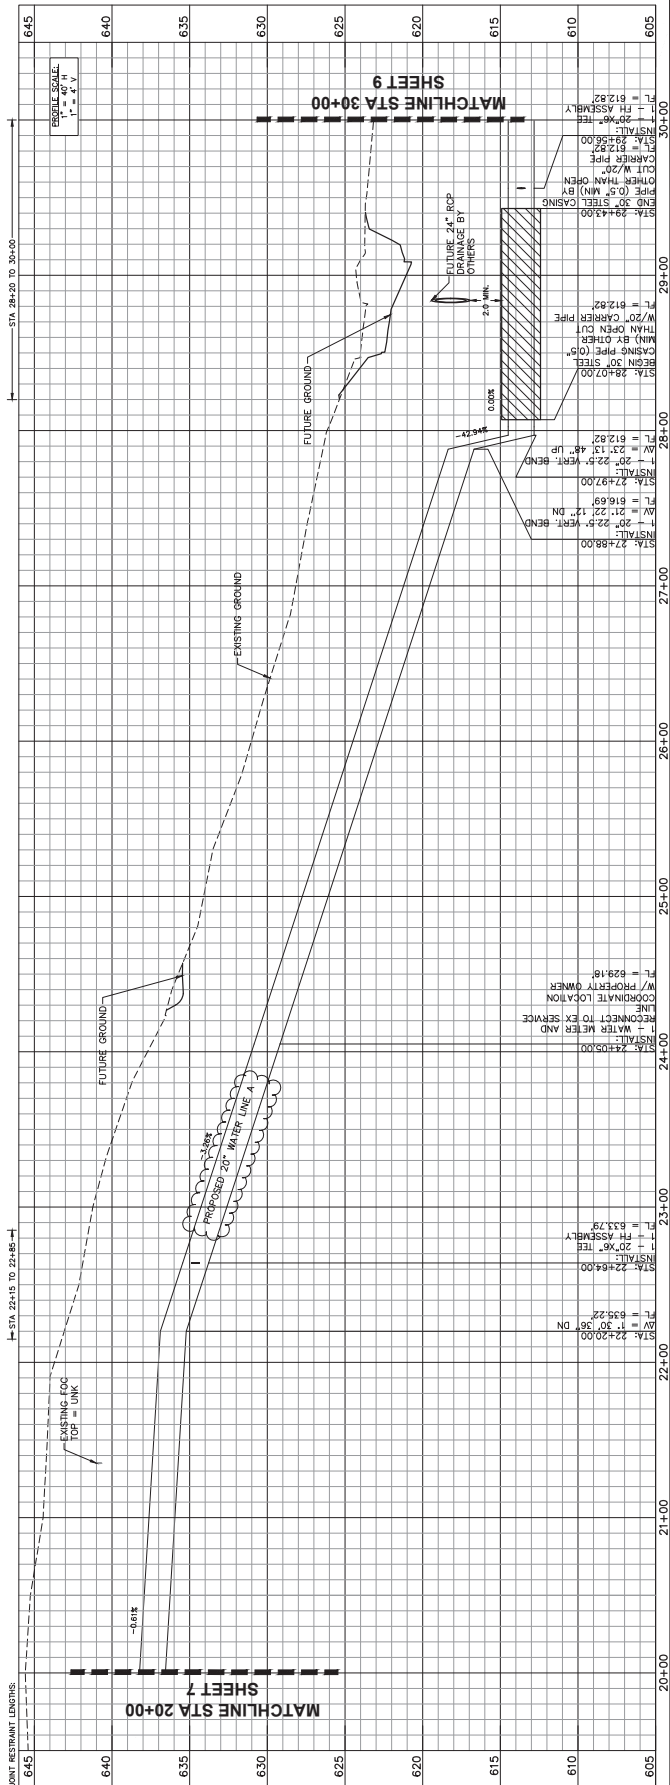

MATCHLINE STA 20+00

SHEET 9


DATE:	OCTOBER 2022
DESIGN:	CPI
DRAWN:	NDCH
CHECKED:	JRA
KHA NO.:	061024039

PROPOSED 20-INCH WATER LINE A
STA 30+00 TO 40+00

CITY OF DENTON
IH-35E MAYHILL
UTILITY RELOCATIONS



Kimley»Horn
 P.O. Box 908
 101 Cherry St., Suite 1800 Ft. Worth, TX 76102
 Tel: 817-666-6661

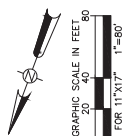


SHEET NOTES:

CONTRACTOR SHALL REMOVE AND REPLACE EXISTING 12" WATER LINE WITH 20" WATER LINE FROM STA. 36+00 TO STA. 36+50. THE FALLING OF THIS SECTION OF LINE TO CONTRACTOR REQUIRED TO GIVE 2 WEEKS NOTICE TO CITY WATER DEPT. REMOVAL OF 12" WATER LINE IS SUBSIDIARY TO THE INSTALLATION OF THE 20" WATER LINE. REPLACE LANDSCAPE AND PLANTINGS TO EXISTING CONDITIONS.


INSTALL HYDROCARBON RESISTANT 50' GASSTOPS FROM STA. 36+50 TO 37+05 INCLUDING THE 8-INCH WATER LINE.


CONTRACTOR MAY BE REQUIRED TO BRACE EXISTING POWER AND LIGHT POLES DURING CONSTRUCTION. ANY WORK ASSOCIATED WITH THIS ITEM SHALL BE CONSIDERED SUBSIDIARY TO THE VARIOUS BID ITEMS.


PARCEL 88 BUILDING IS
PLANNED TO BE DEMOLISHED
BY OTHERS.

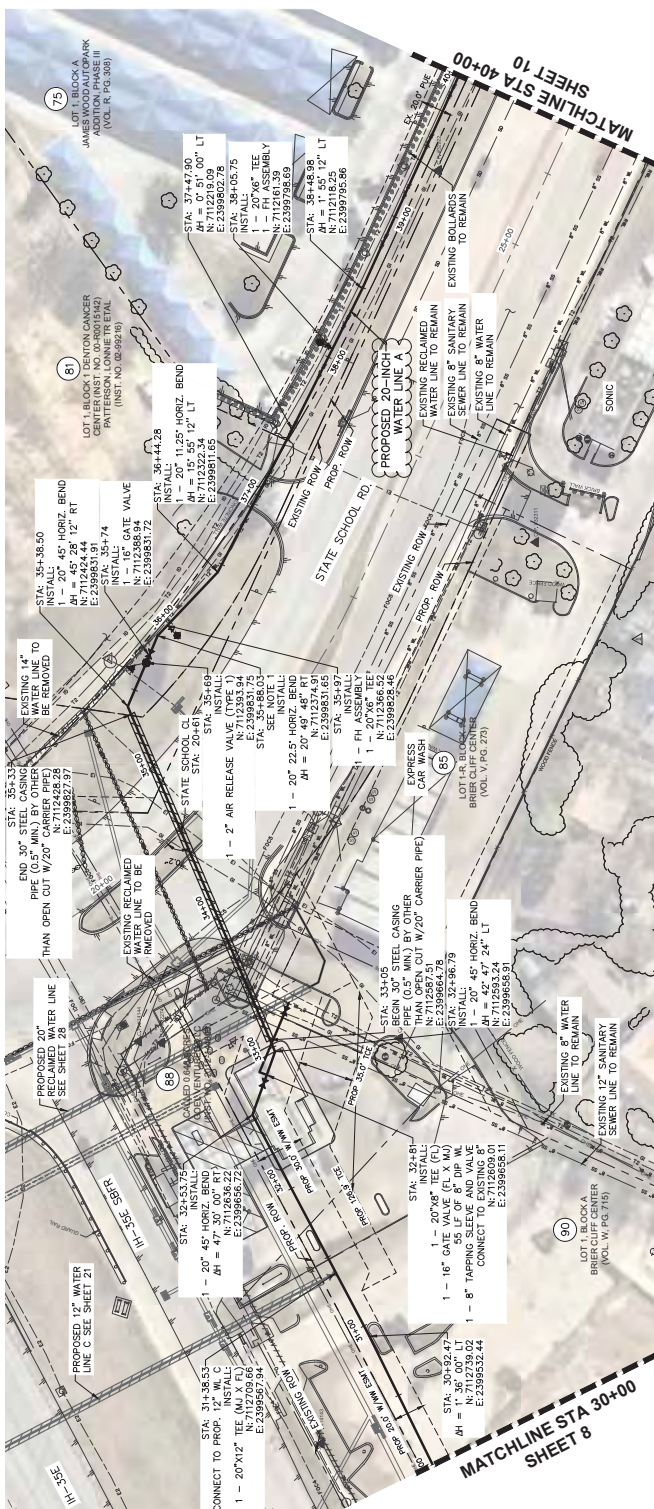

PROPOSED 20-INCH WATER LINE A STA 30+00 TO 40+00

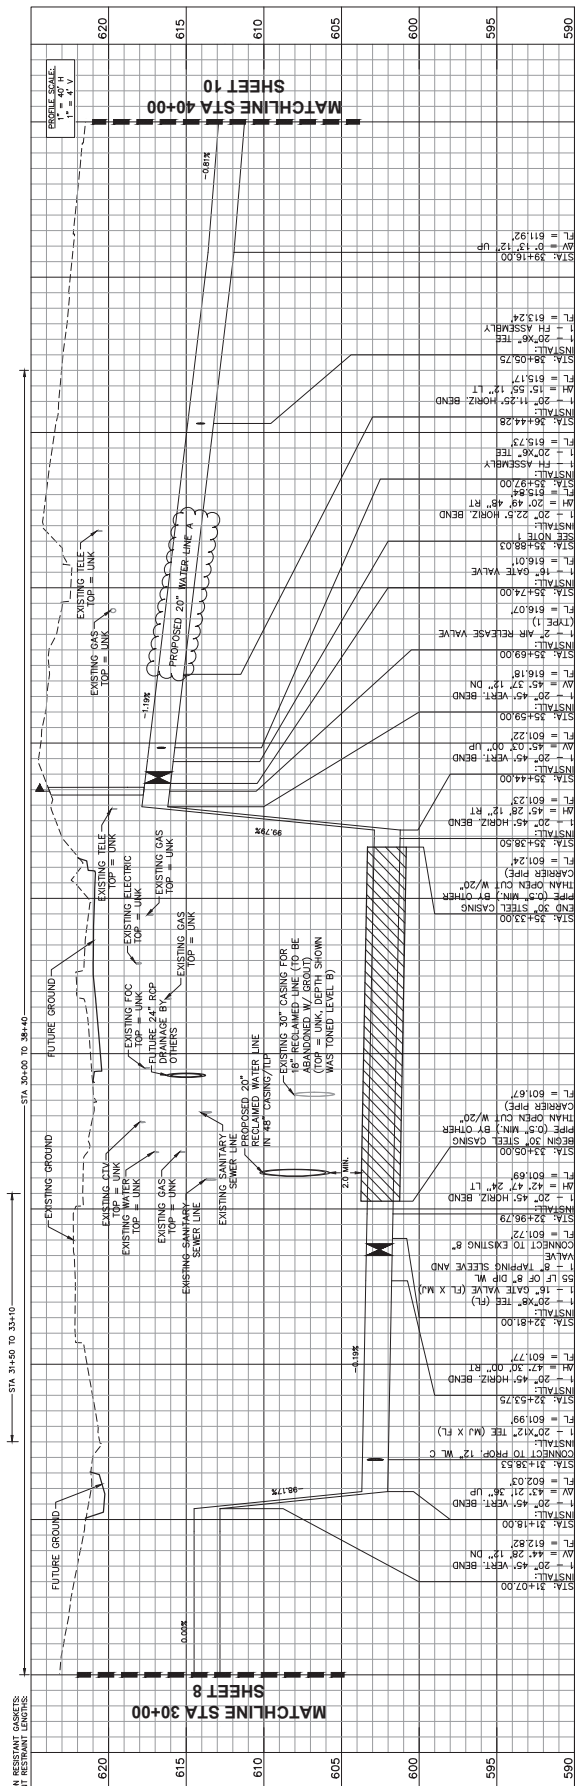HYDROCARBON RESISTANT GASKETS:
JOINT RESTRAINT LENGTHS:


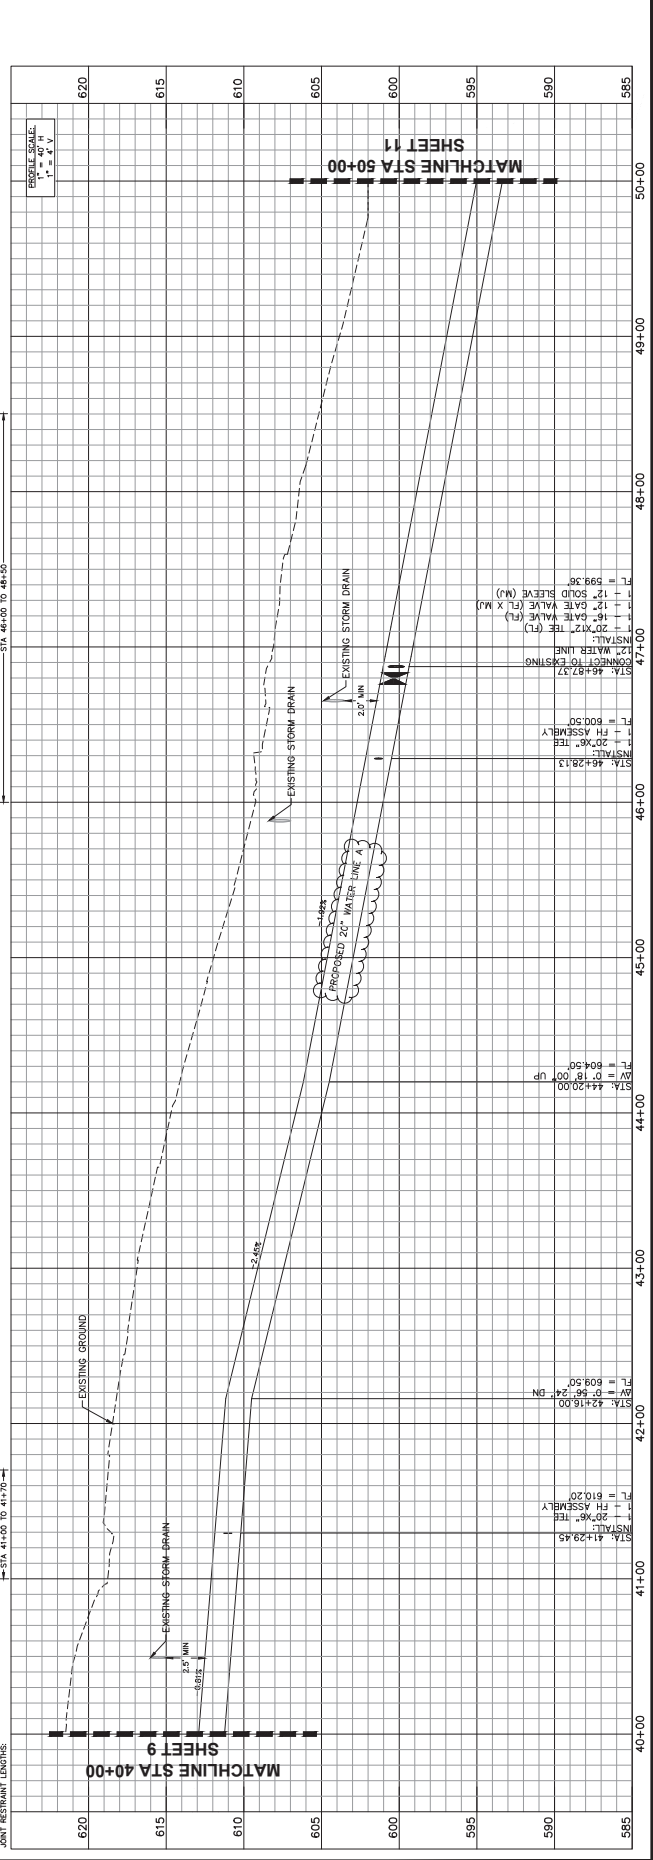


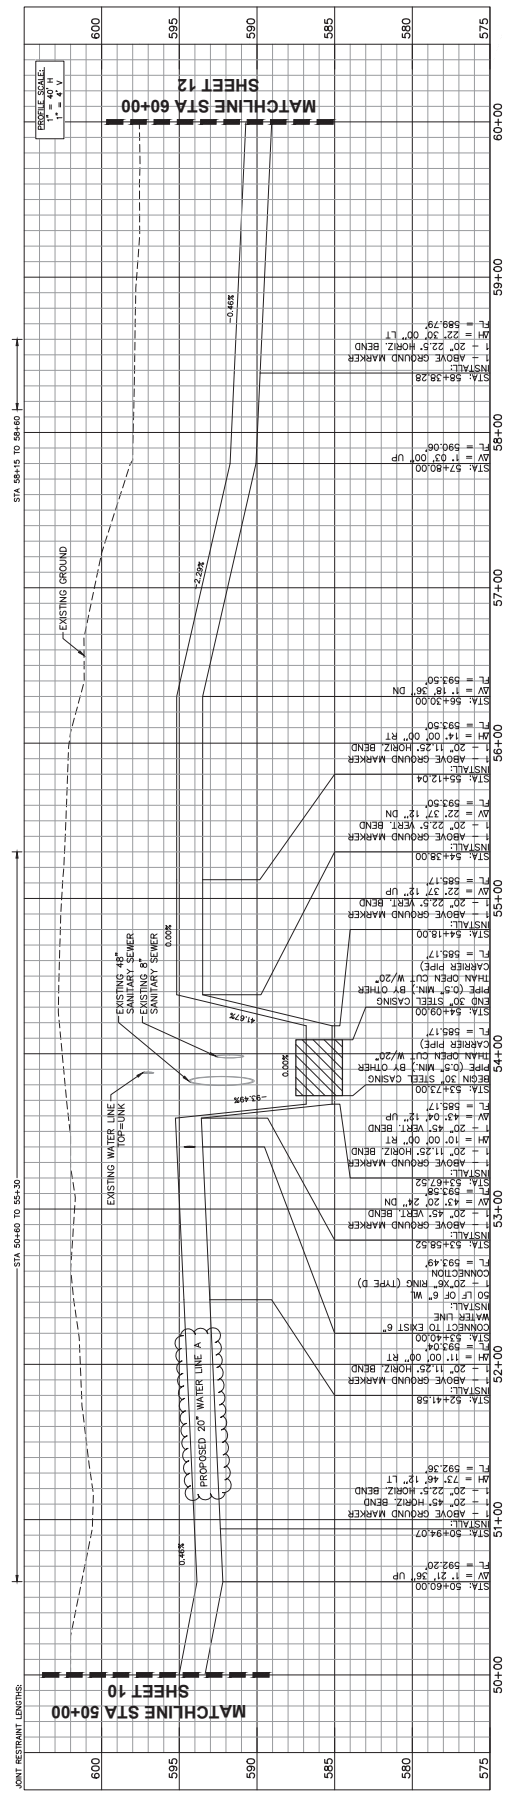






DATE:	OCTOBER, 2022
DESIGN:	CPI
DRAWN:	NDCH
CHECKED:	JRA
KMA NO.:	061024039

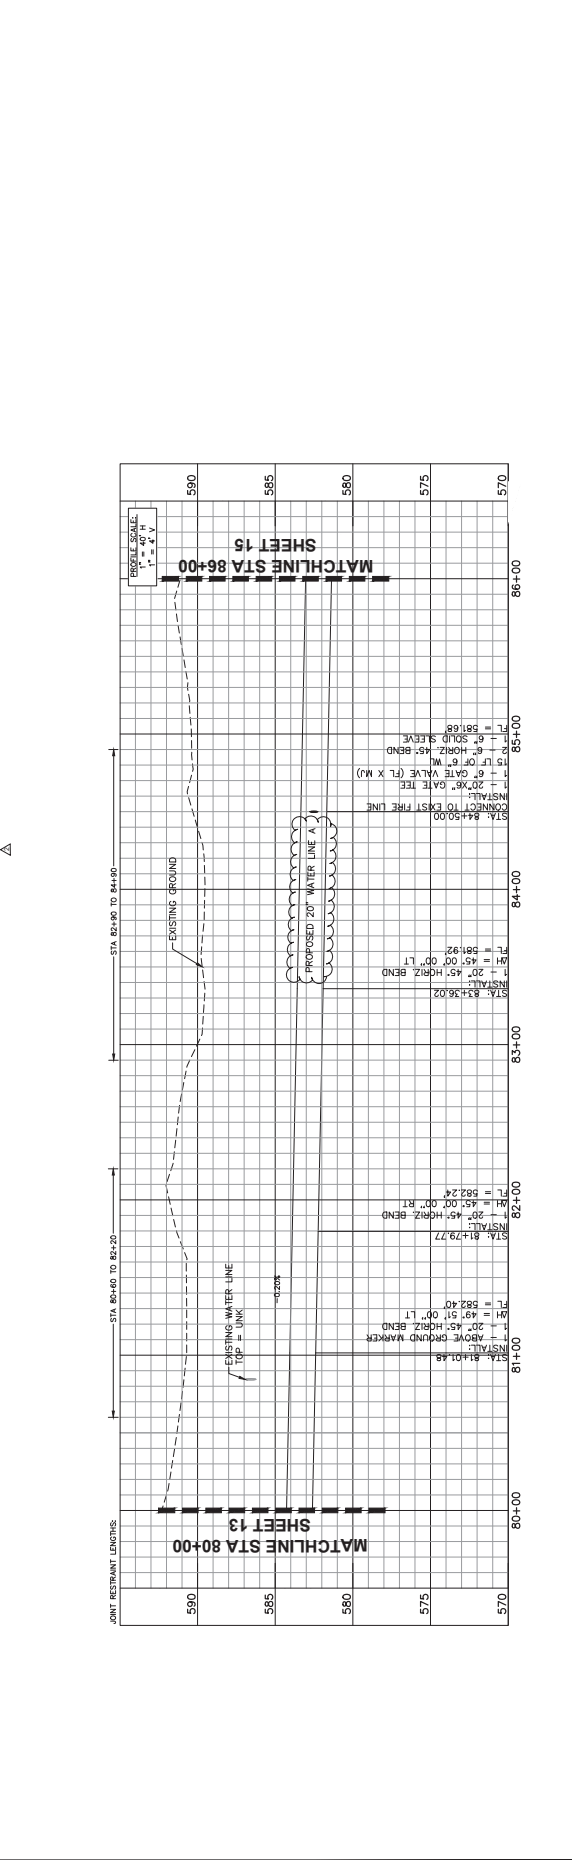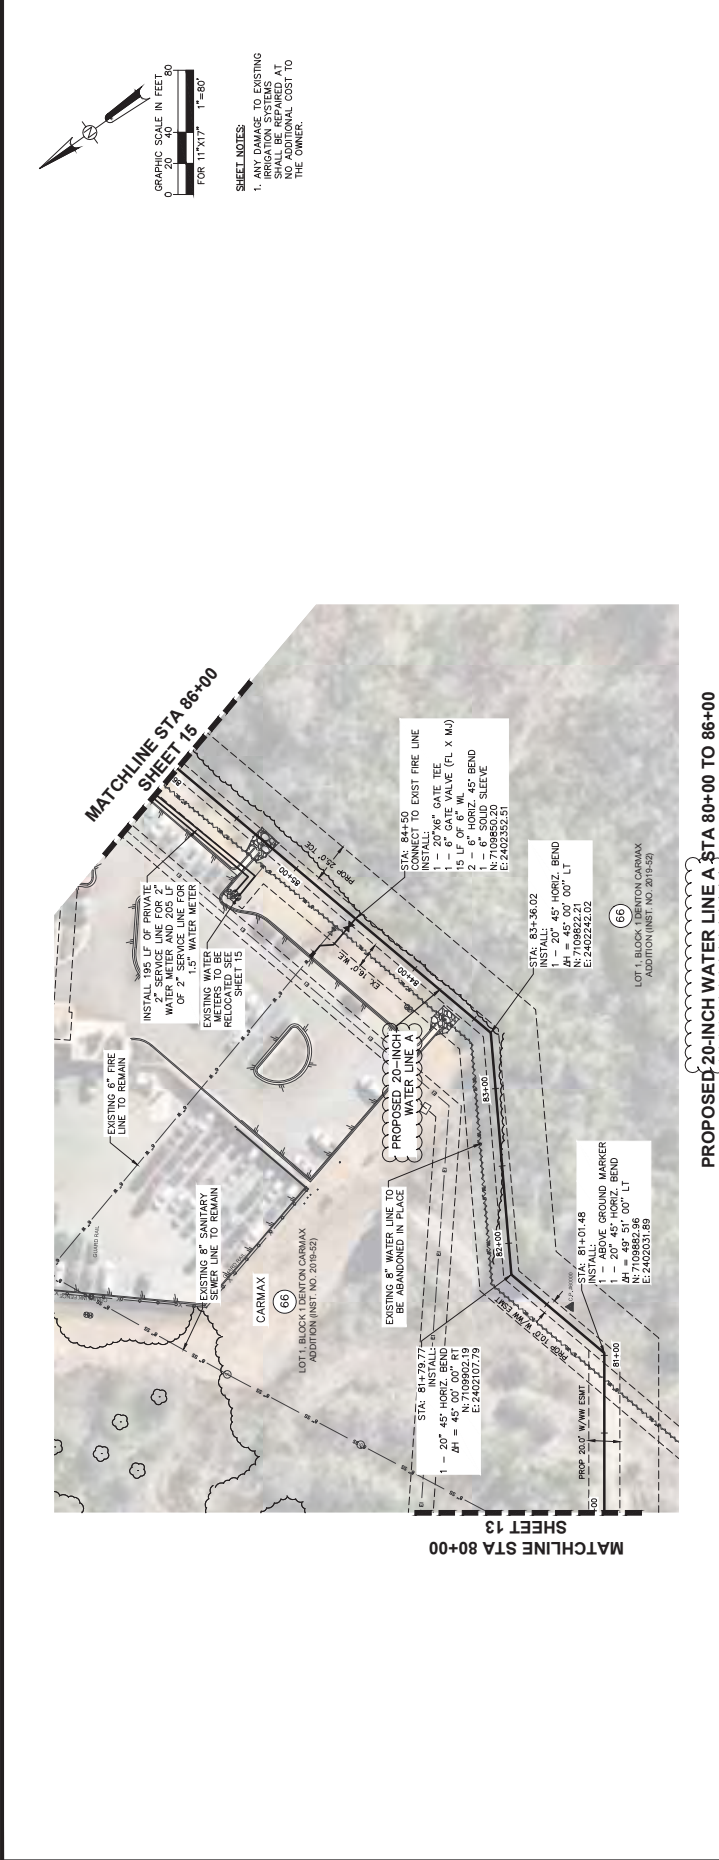

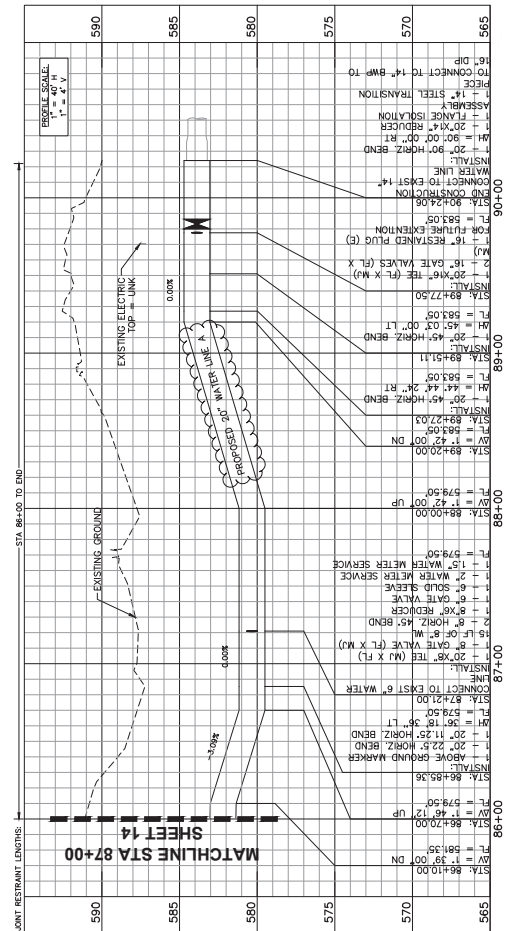

DATE:	JULY 2022
DESIGN:	CPI
DRAWN:	NDCH
CHECKED:	JRA
KHA NO.:	061024039

PROPOSED 6-INCH WATER LINE A1



CITY OF DENTON
IH-35E MAYHILL
UTILITY RELOCATIONS




Kimley-Horn		TYPE Firm No. 928 801 Cherry St., Suite 1300 Ft. Worth, TX 76102 P: 817-335-6511	
No.	Revision	By	Date



GRAPHIC SCALE IN FEET
0 20 40 80
FOR 11"X17" 1"=80'

SHEET NOTES:

1. CONTRACTOR SHALL ENSURE MINIMUM 2 FT CLEARANCE FOR ALL CROSSING UTILITIES.
2. COORDINATE ACCESS WITH PROPERTY OWNER PRIOR TO STARTING WORK. VERIFY LIMITS OF WORK WITH JEFF MARTINEZ (817-403-1900).

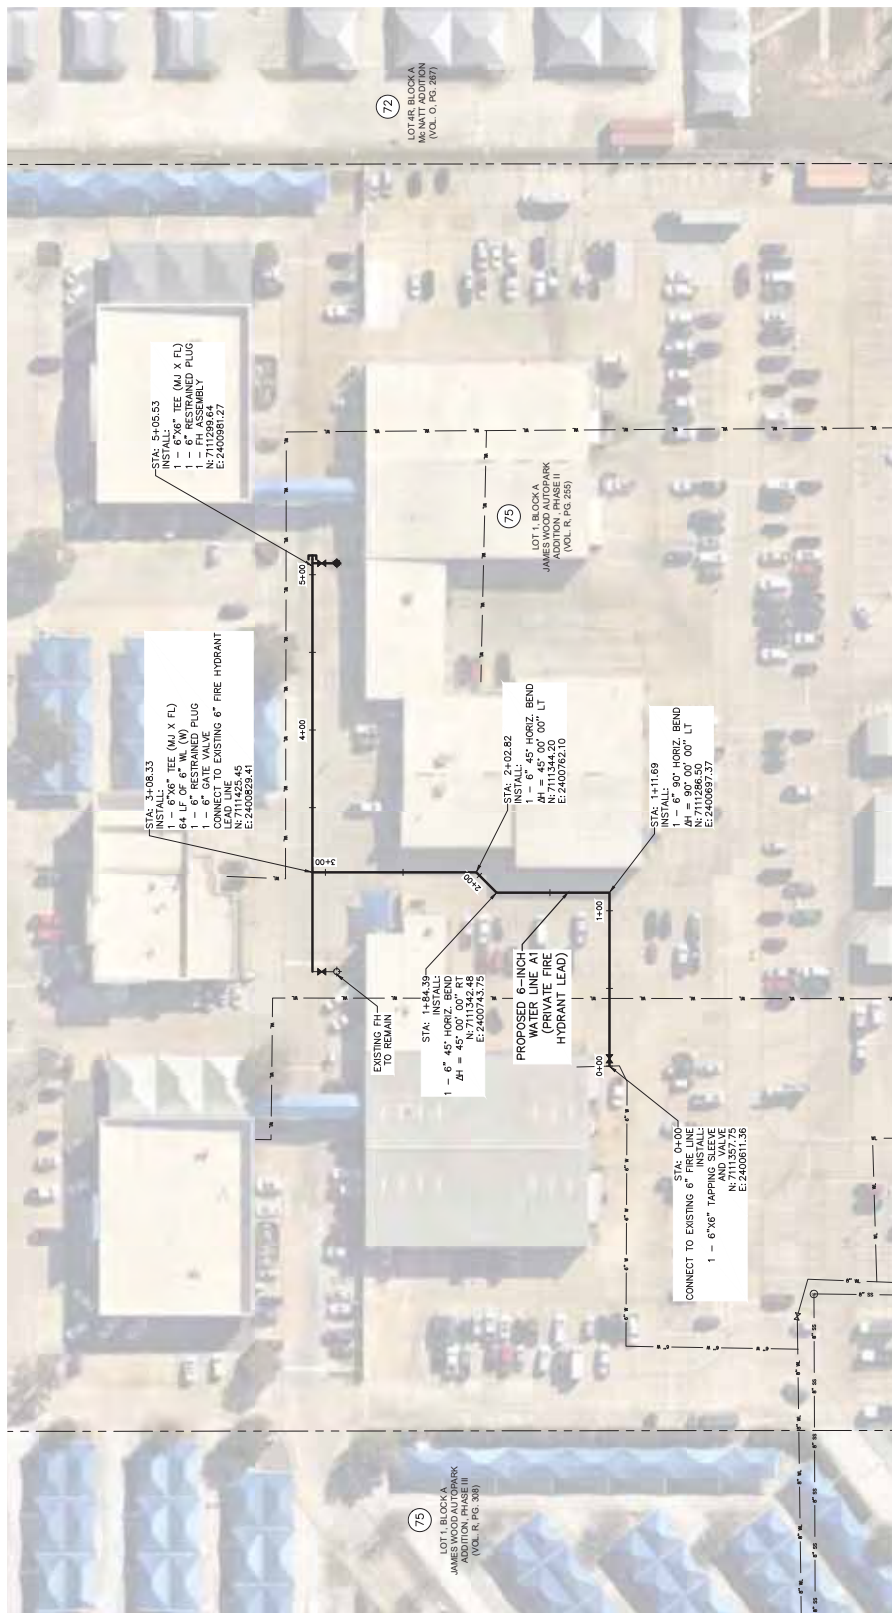

DATE:	OCTOBER 2022
DESIGN:	CPI
DRAWN:	NDCH
CHECKED:	JRA
KHA NO.:	061024039


PROPOSED 6 & 8-INCH WATER LINE
A283



CITY OF DENTON
IH-35E MAYHILL
UTILITY RELOCATIONS




Kimley»Horn

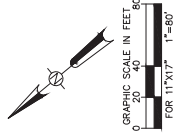

SHEET NOTES:

1. CONTRACTOR SHALL ENSURE MINIMUM 2 FT CLEARANCE FOR ALL CROSSING UTILITIES.
2. CONTRACTOR SHALL CONTACT EXPLORER PIPELINE (877-921-7473) PRIOR TO CROSSING GAS LINE.
3. COORDINATE ACCESS WITH PROPERTY OWNER FOR FIRE LINE ACCESS.

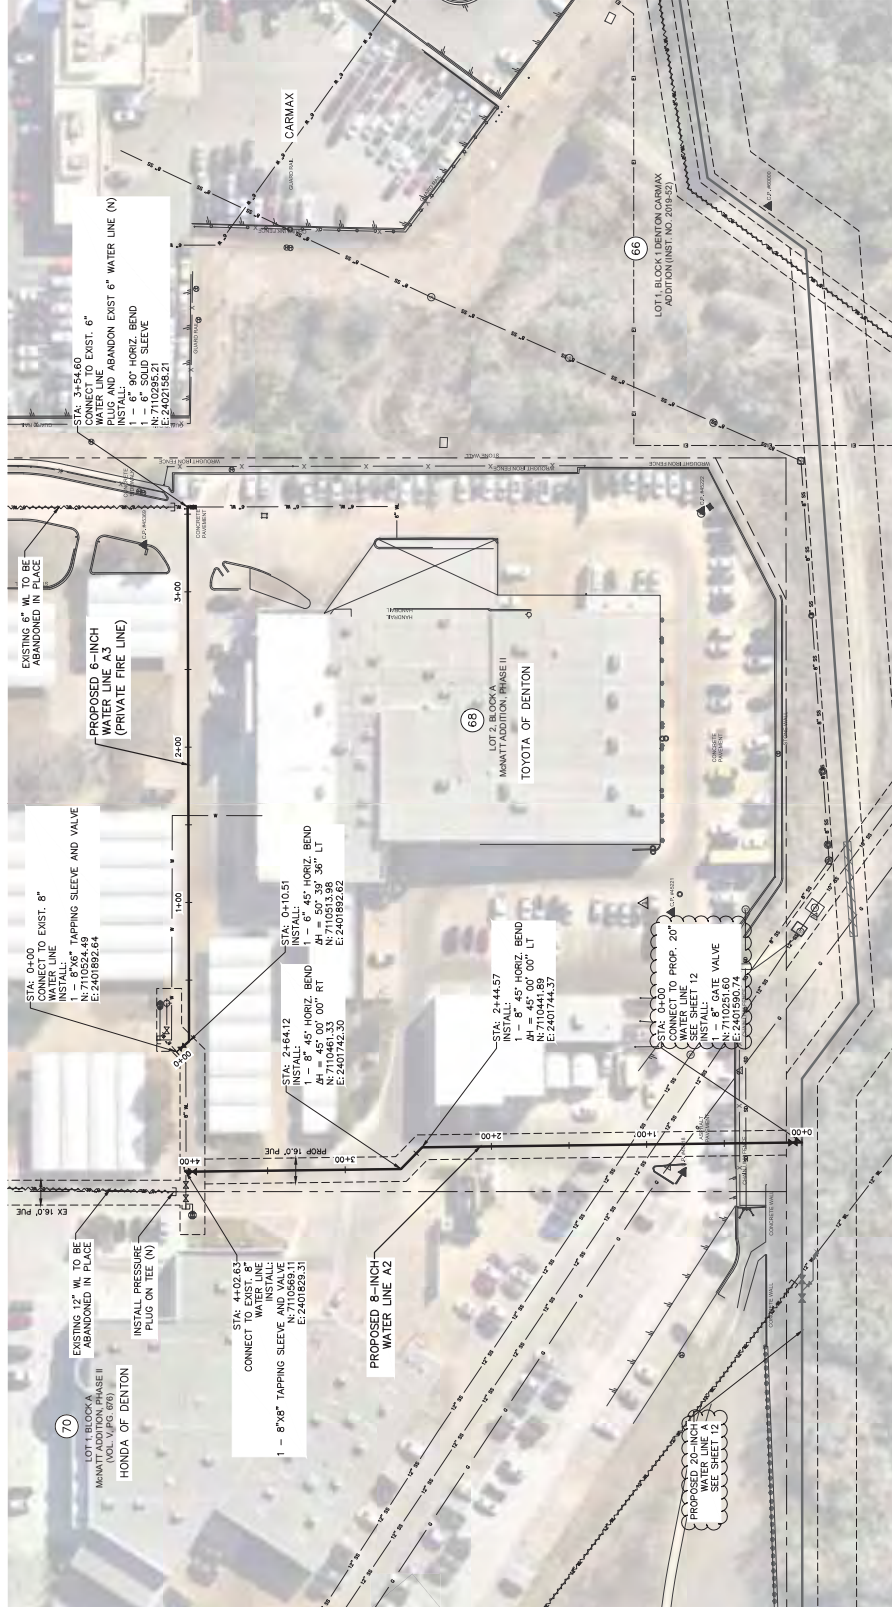

K:\FTW UTILITIES\061024039-IH-35E-Mojave-Utilities\CADD\SHEETS\5-C-WATER-WLA2.dwg 10/12/2022 5:07 PM


SHEET	18
DATE:	JULY 2022
DESIGN:	CPH
DRAWN:	NDCH
CHECKED:	JRA
KMA NO.:	061024039

PROPOSED 8-INCH WATER LINE B
STA 0+00 TO 9+00


CITY OF DENTON
HI-35E MAHALL
UTILITY RELOCATIONS




No.	Revision	By	Date
1	07/27/2022		
2	07/27/2022		
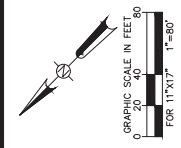

- SHEET NOTES:**
1. EXISTING WATER LINE AND PROPOSED 8-INCH WATER LINE B SHALL BE SUBORDINARY TO ALL EXISTING UTILITIES BID ITEM.
 2. CONTRACTOR SHALL COORDINATE WITH CITY OF DENTON WATER FIELD ADVANCE OF PERFORM SHUTDOWN AND TE-IN.
 3. VACUUM EXCAVATION SHALL BE SUBORDINARY TO ALL EXISTING UTILITIES BID ITEM.
 4. VERIFY FENCING REQUIREMENTS WITH PROPERTY OWNER.

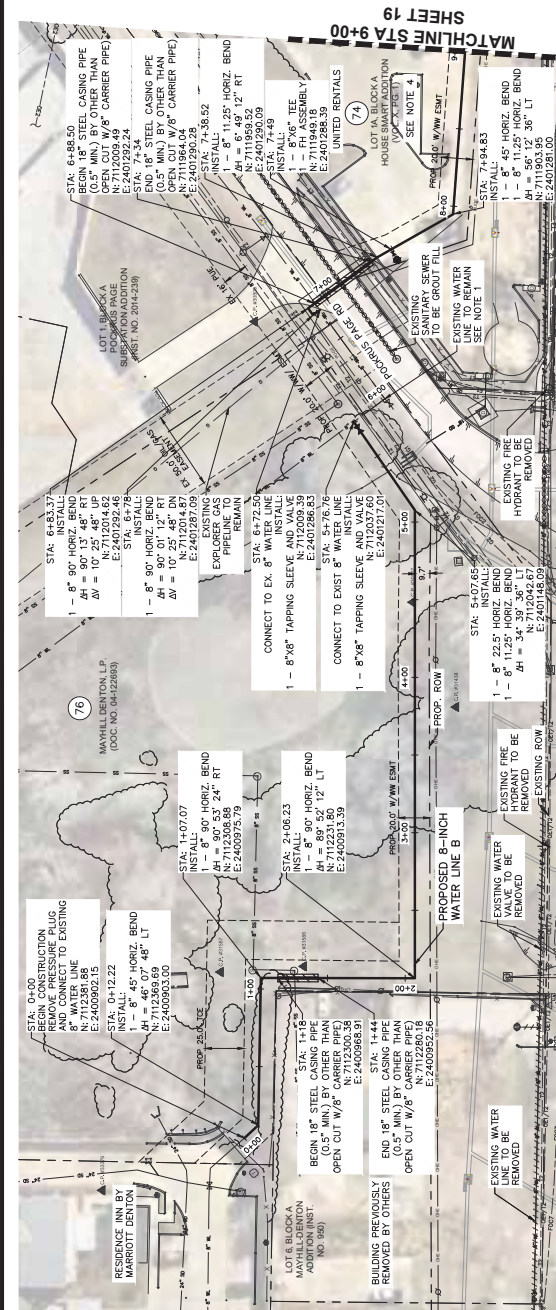

PROPOSED 8-INCH WATER LINE B STA 0+00 TO 9+00

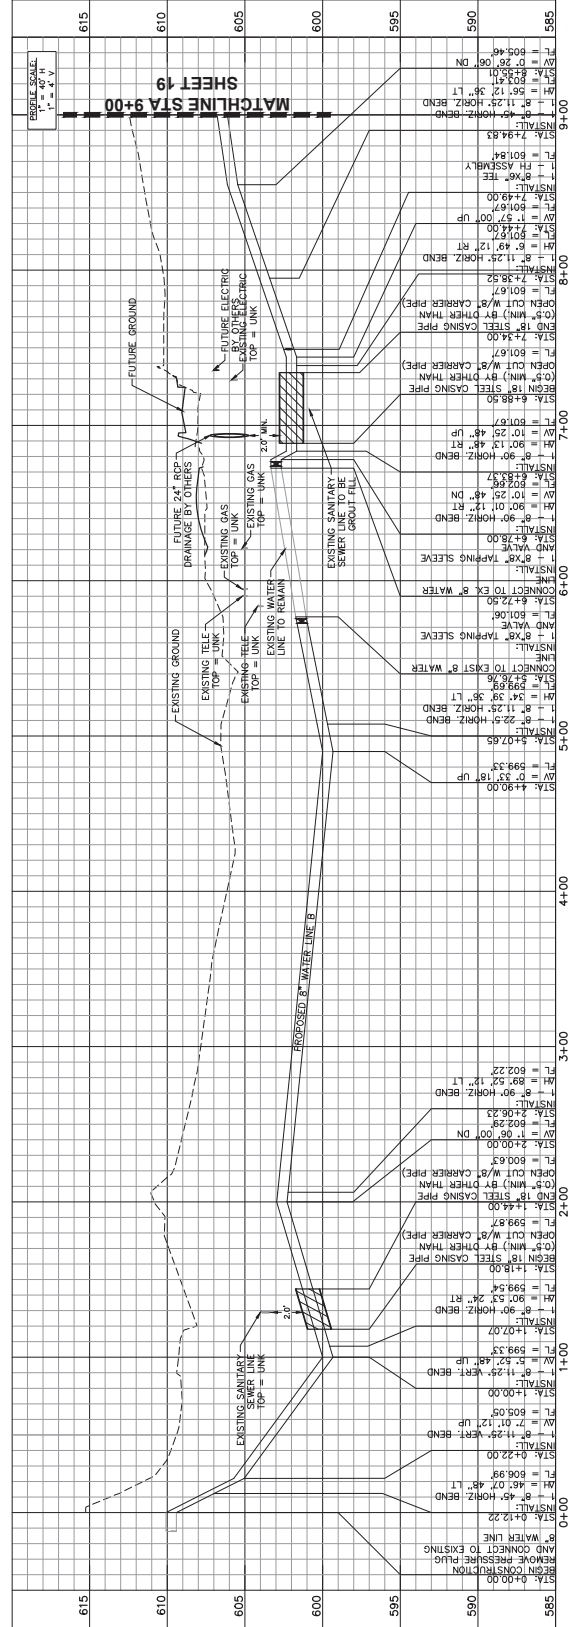




DATE:	JULY 2022
DESIGN:	CPI
DRAWN:	NDOH
CHECKED:	JRA
KMA NO.:	061024039

PROPOSED WATER LINE B1 WATER SERVICE RECONNECTION

CITY OF DENTON
IH-35E MAYHILL
UTILITY RELOCATIONS





No.	Revision
1	07/27/2022
2	08/01/2022
3	08/01/2022
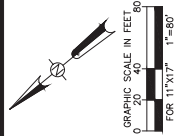


SHEET NOTES:

1. COORDINATE WITH PROPERTY OWNER ON EXACT LOCATION OF EXISTING WATER SERVICE LINE CONNECTION.
2. CONTRACTOR SHALL ENSURE MINIMUM 2' CLEARANCE FOR ALL CROSSING UTILITIES.

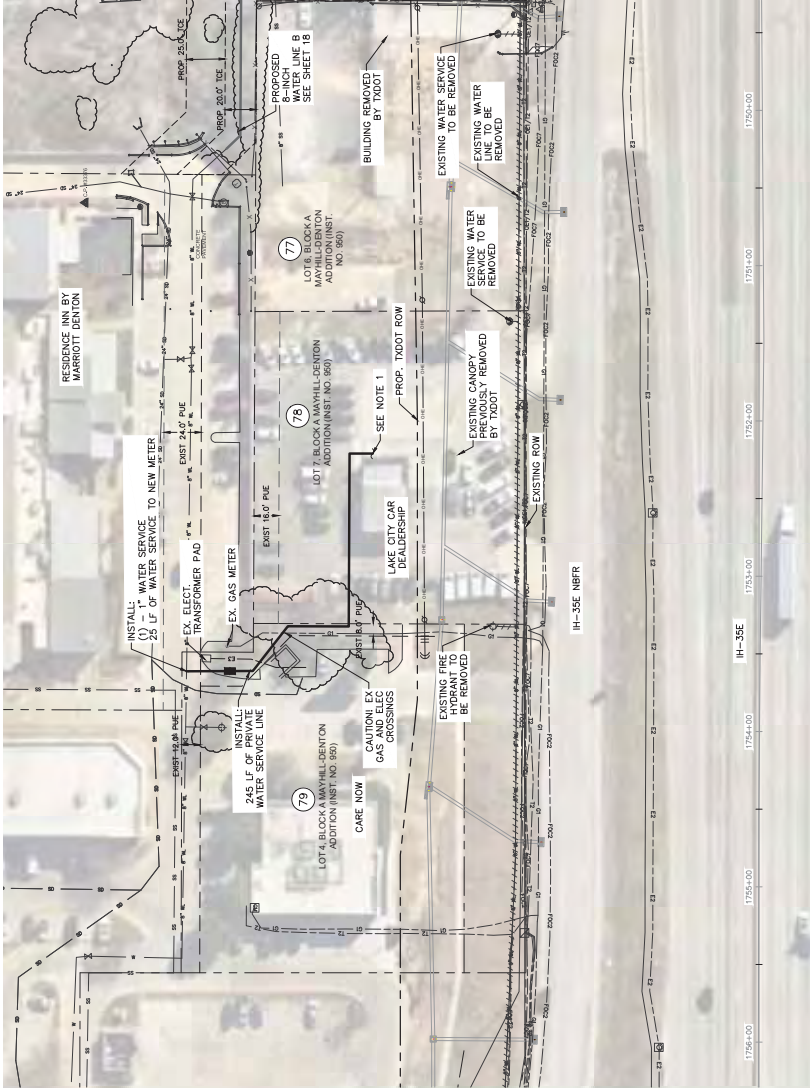

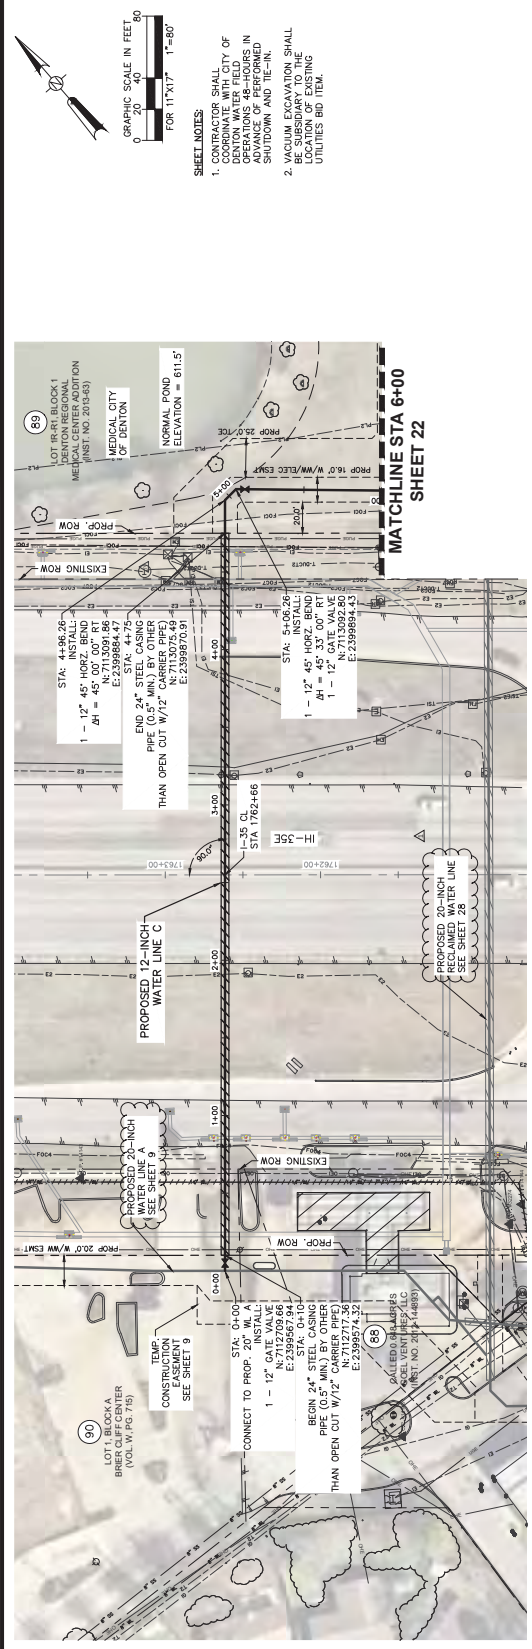

PROPOSED 12-INCH WATER LINE C STA 0+00 TO 6+00

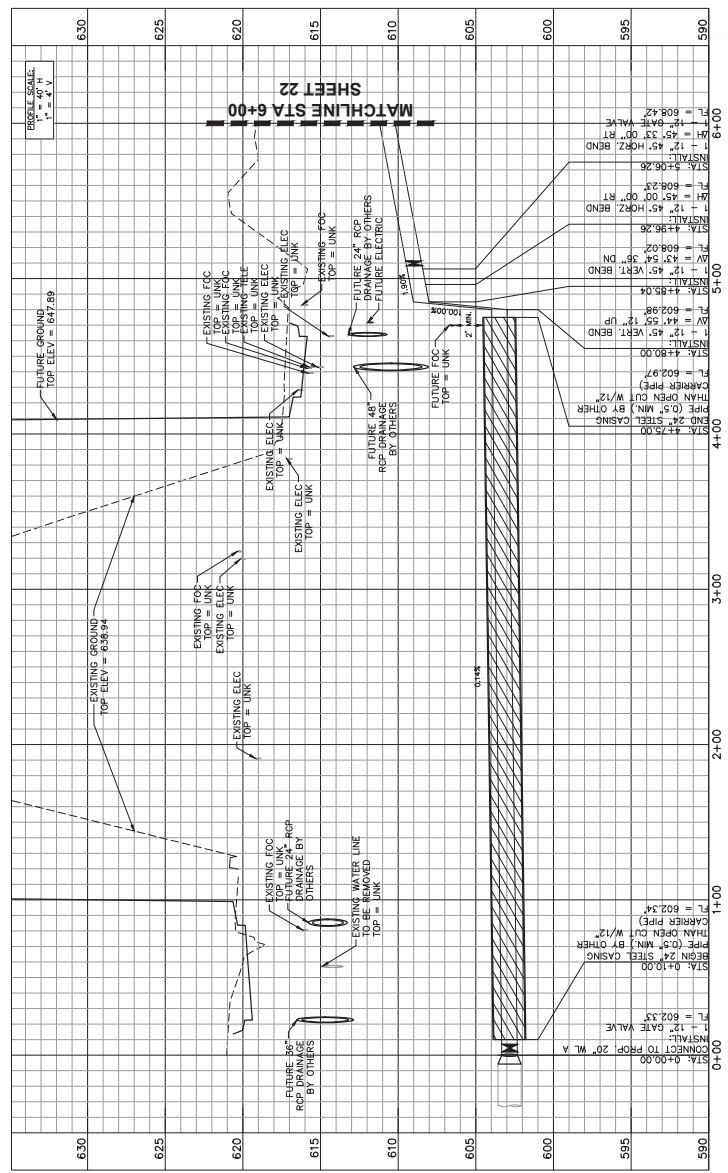


GRAPHIC SCALE IN FEET
0 20 40
FOR 11"x17" 1"=80'
FOR 11"x17" 1"=80'

SHEET NOTES:
1. CONTRACTOR SHALL COORDINATE WITH CITY OF DENTON FOR ALL OPERATIONS 18-HOURS IN ADVANCE. ALL OPERATIONS SHALL BE SUBSIDIARY TO THE LOCATION OF EXISTING UTILITIES AND ITEMS.
2. MINIMUM EXCAVATION SHALL BE SUBSIDIARY TO THE LOCATION OF EXISTING UTILITIES AND ITEMS.

PROPOSED 12-INCH WATER LINE C STA 0+00 TO 6+00

PROPOSED 12-INCH WATER LINE C STA 0+00 TO 6+00

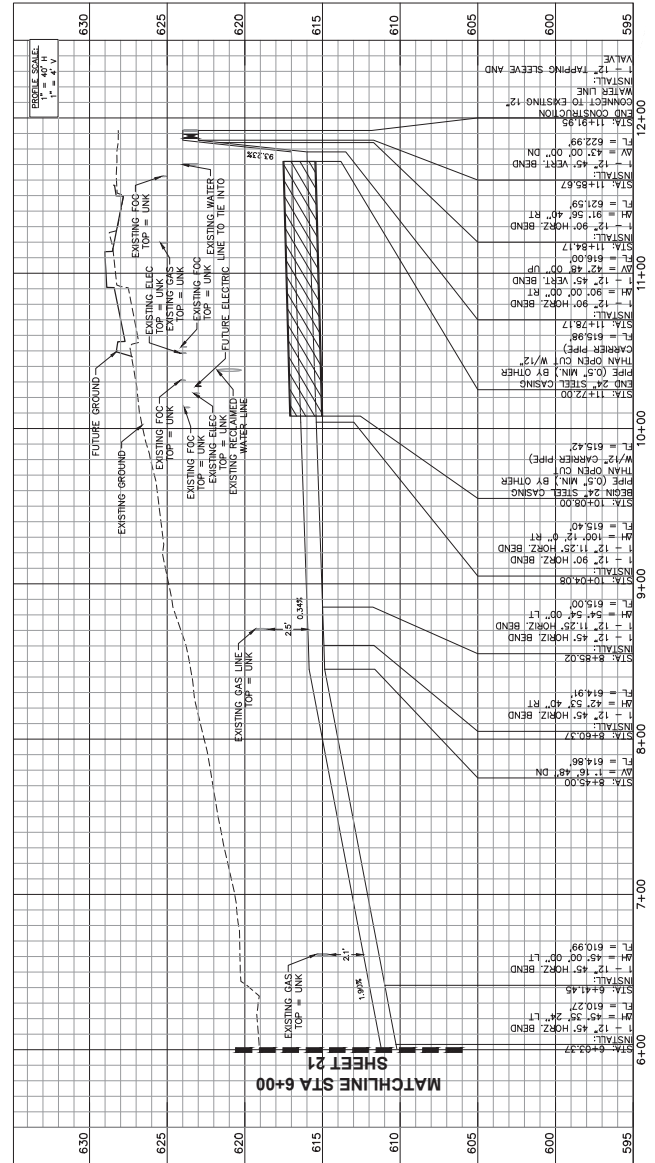



DATE:	JULY 2022
DESIGN:	CPI
DRAWN:	NDCH
CHECKED:	JRA
KHA NO.:	061024039

PROPOSED 8-INCH WATER LINE D
STA 10+00 TO 20+00

CITY OF DENTON
1H-35E MAYHILL
UTILITY RELOCATIONS



Kimley»Horn		TBP Firm No. 928	
P: 817-335-6511		801 Cherry St., Suite 1300 Ft. Worth, TX 76102	
No.	Revision	By	Date

«Kimley» Horn




GRAPHIC SCALE IN FEET
0 20 40 80
FOR 11"x17" 1"=80'

SHEET NOTES:

1. SANITARY SEWER MAIN TO REMAIN.
2. CENTER OF VAULT:
N: 2395648.5
E: 7116551.0
3. REMOVE GATE IF NOT ALREADY RELOCATED BY PROPERTY OWNER


SHEET 25

MATCHLINE STA 20+00

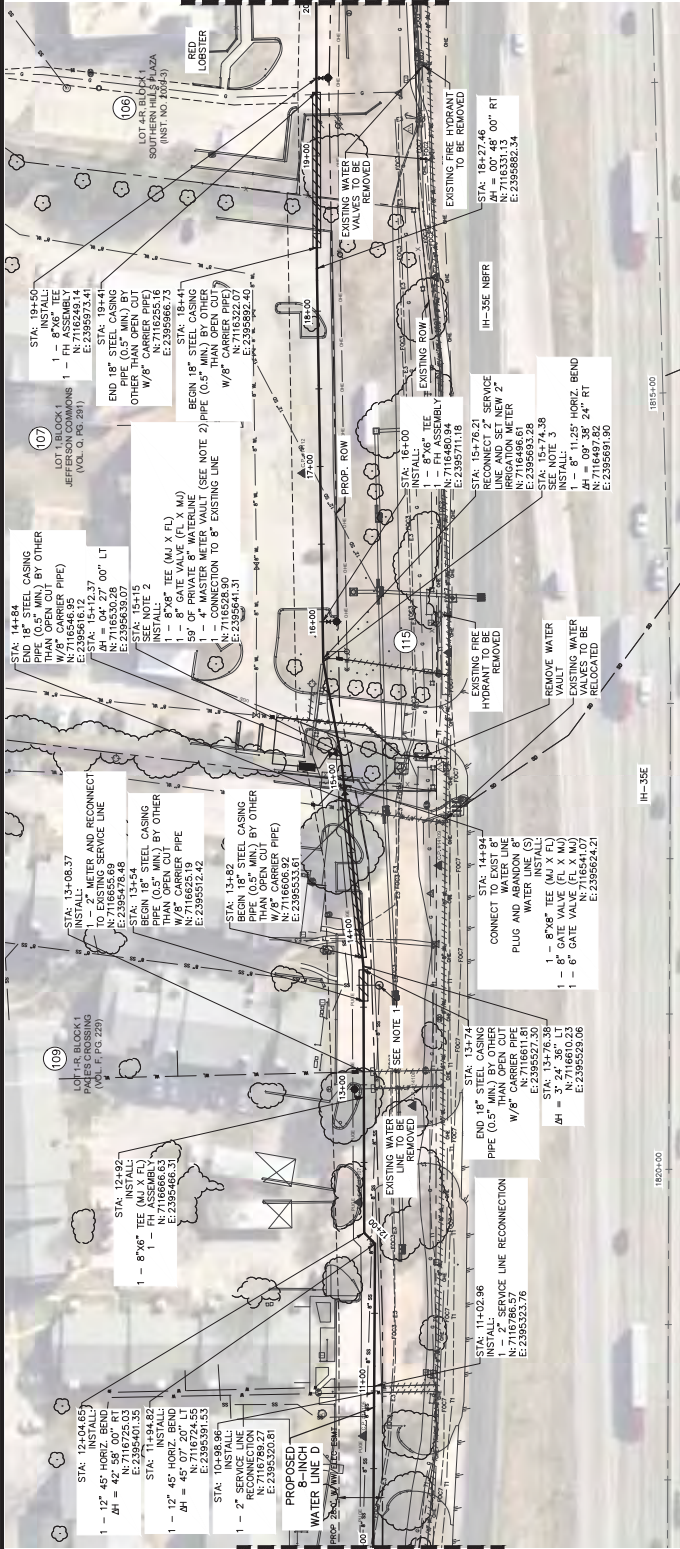


MATCHLINE STA 10+00
SHEET 23


PROPOSED 8-INCH WATER LINE D STA 10+00 TO 20+00

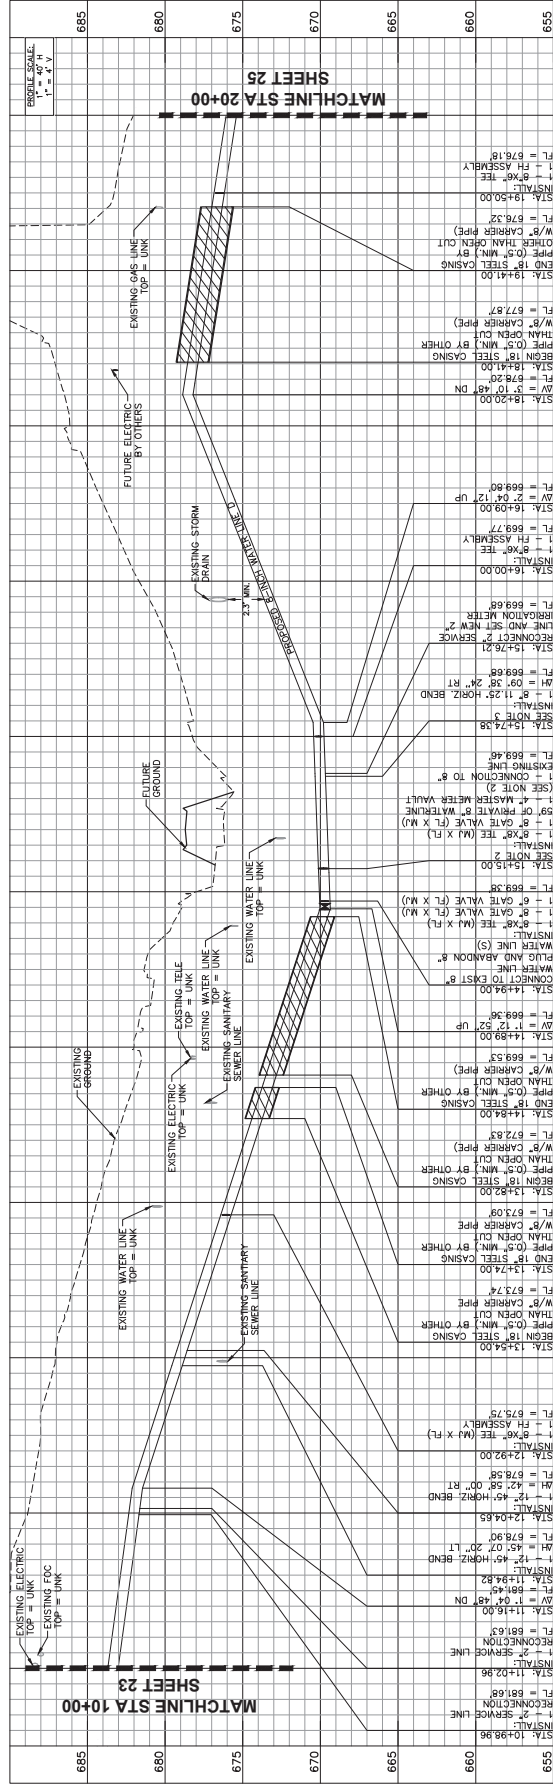

MATCHLINE STA 10+00

LINE STA 20+00 SHEET 25

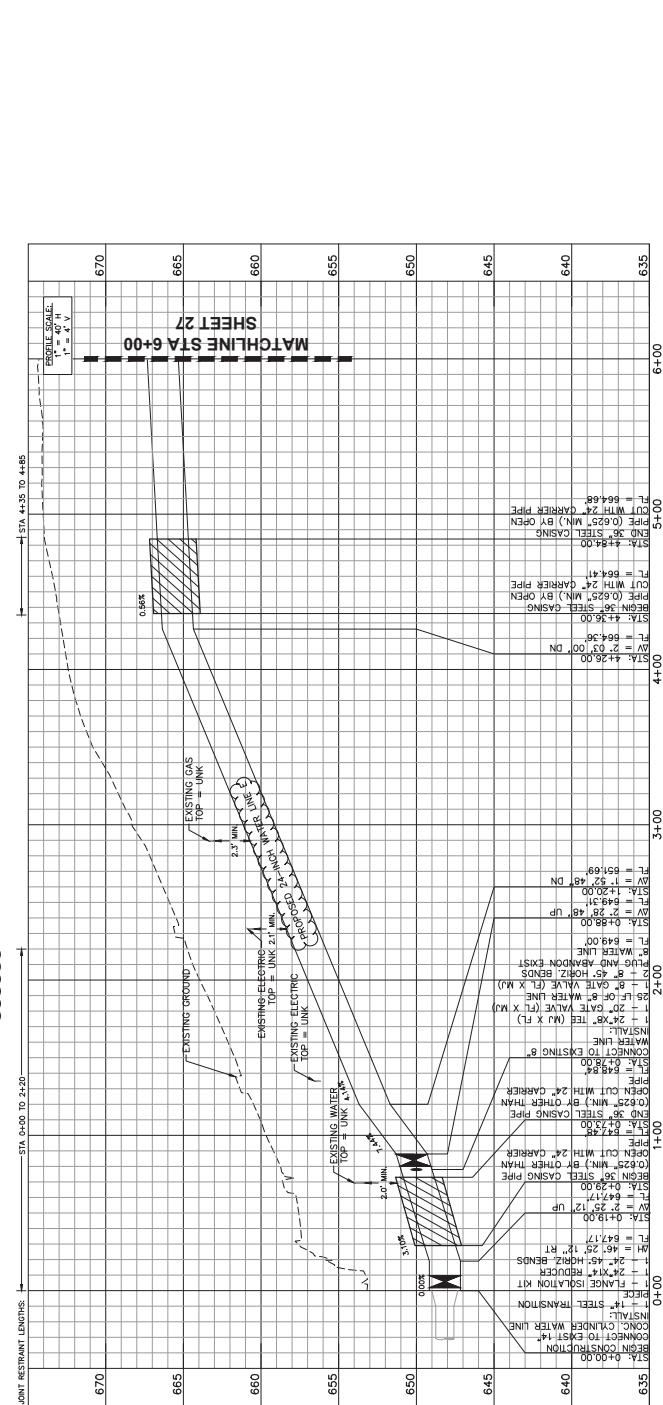

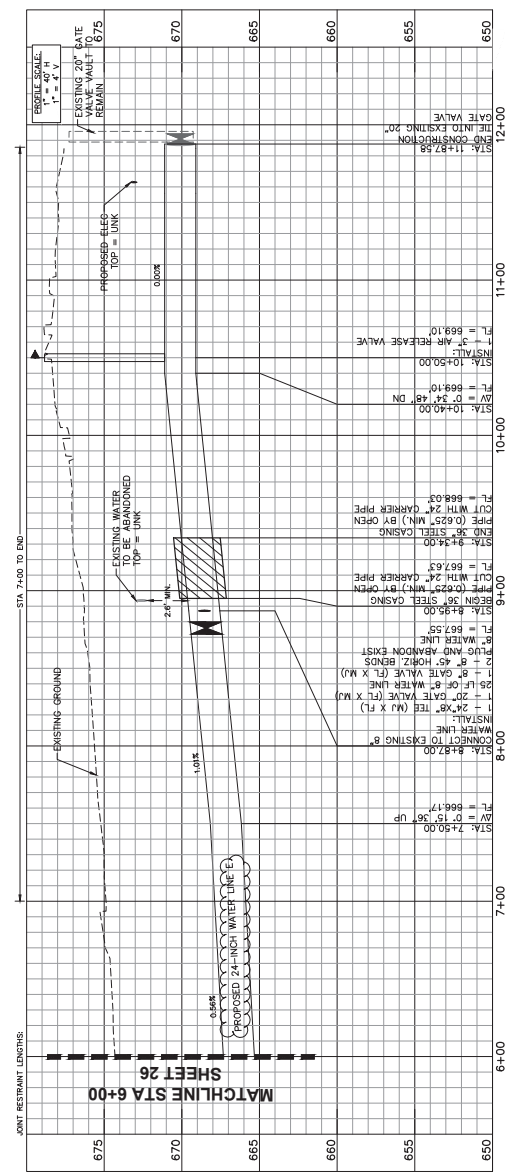



STANDARD DETAILS

WATER DETAILS

6" METER VAULT

6" AND 8" FIRE SERVICE METER VAULTS

3" AND 4" METER VAULTS

VAULT CONSTRUCTION HORIZONTAL GATE VALVE 24" AND LARGER

VAULT CONSTRUCTION VERTICAL GATE VALVE 24" AND LARGER

6" METER VAULT

WATER VAULT INSTALLATION NOTES

1. THE VAULT SHALL BE CONSTRUCTED IN ACCORDANCE WITH THE STANDARD SPECIFICATIONS FOR WATER VAULTS.
ENTITLED BY: _____
DESIGNED BY: _____
CHECKED BY: _____
PRIN. ENGR: _____
PATH: 3" from Installation/Construction/General/Standard Details 29-1.dwg

PROJECT # _____
DATE: _____
DIVISION: _____

DATE:	JULY 2022
DESIGN:	CPI
DRAWN:	NDCH
CHECKED:	JRA
KHA NO.:	061024039


CITY STANDARD DETAILS 2



CITY OF DENTON
IH-35E MAYHILL
UTILITY RELOCATIONS



Kimley»Horn
TYPE Firm No. 928
801 Cherry St., Suite 1300 Ft. Worth, TX 76102
P: 817-335-6511
Revision
By
Date

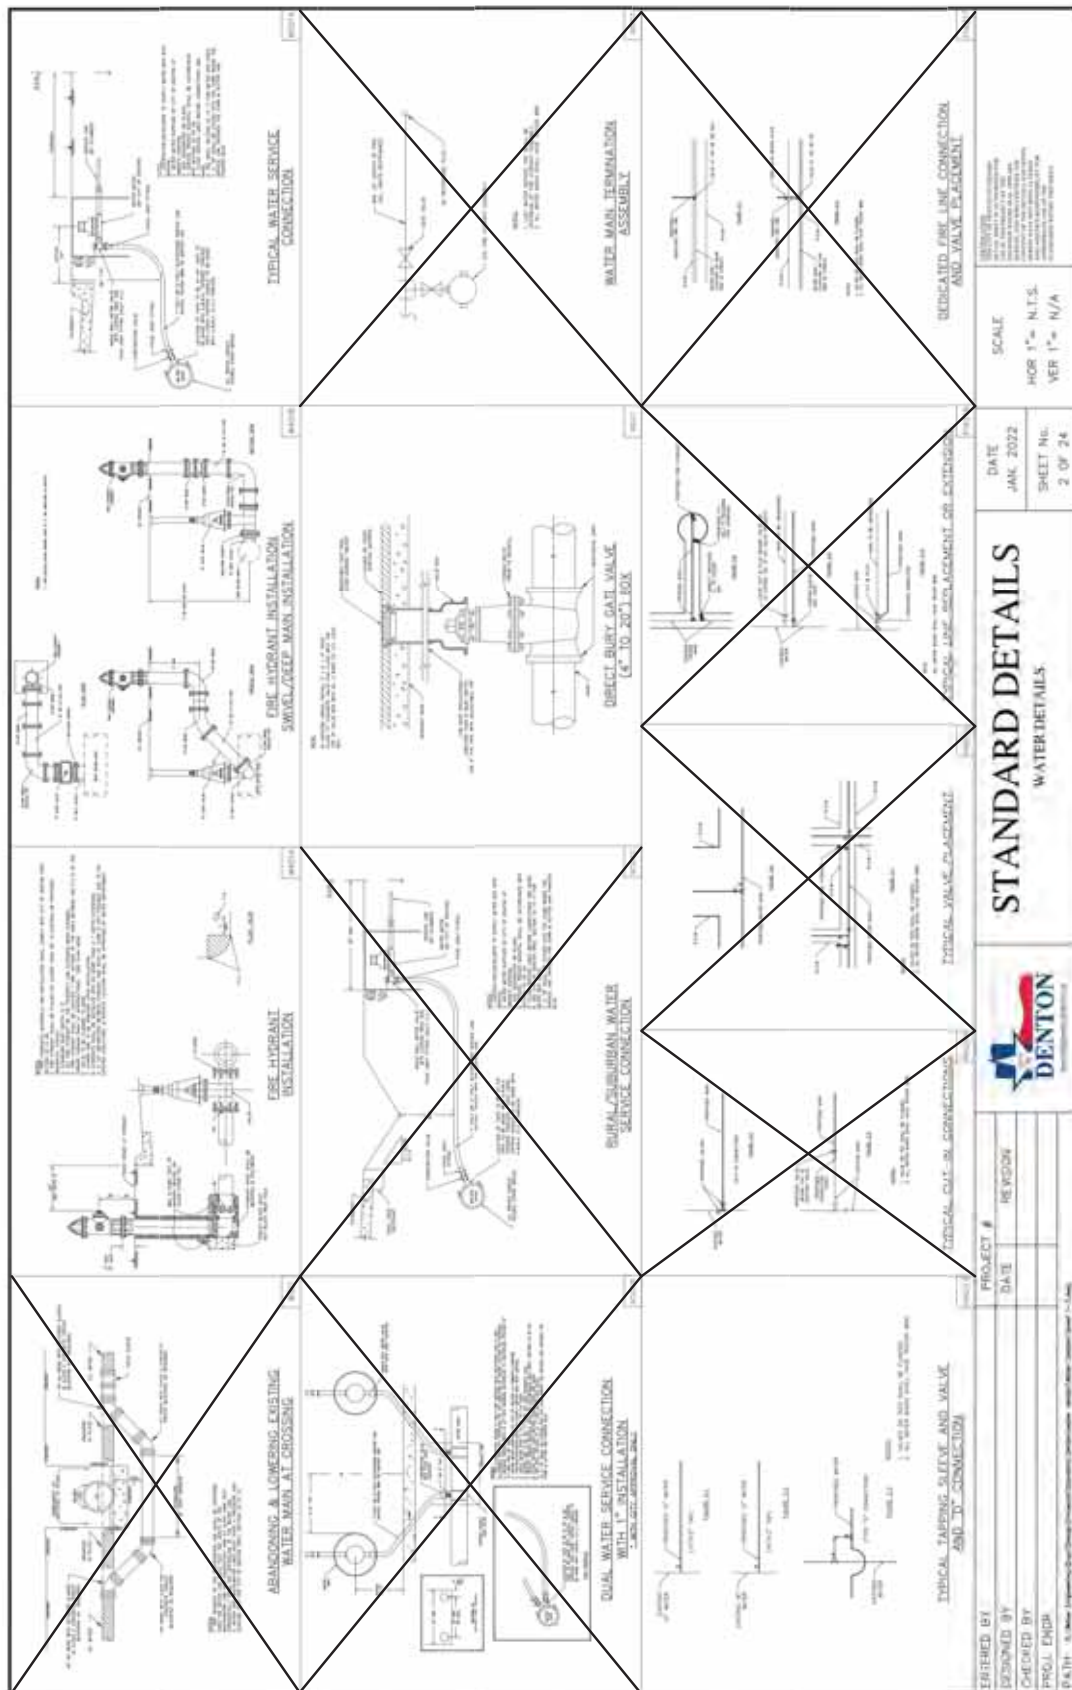

DATE:	JULY 2022
DESIGN:	CPI
DRAWN:	NDCH
CHECKED:	JRA
KHA NO.:	061024039

CITY STANDARD DETAILS 3



CITY OF DENTON
IH-35E MAYHILL
UTILITY RELOCATIONS




Kimley»Horn
 TBE Firm No. 928
 801 Cherry St., Suite 1300 Ft. Worth, TX 76102
 P: 817-335-6511
 Revision _____
 By _____
 Do _____

STANDARD DETAILS

ENTERED BY	PROJECT #
DESIGNED BY	DATE
CHECKED BY	REVISION
PLG. DWG	




COMBINATION AIR VALVE
ASSEMBLIES, 3" AND LARGER

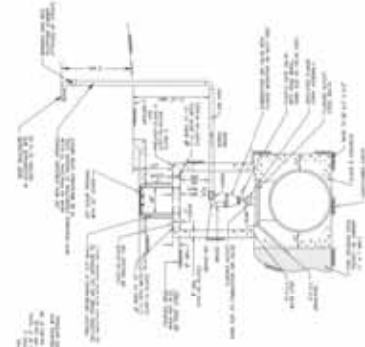[illegible]COMBINATION AIR VALVE
ASSEMBLY 1" AND 2"


1. The first step is to identify the problem or question that needs to be answered. This involves understanding the context and the specific requirements of the task.

HORIZONTAL THRUST BLOCK
AT THE ARM BRACE

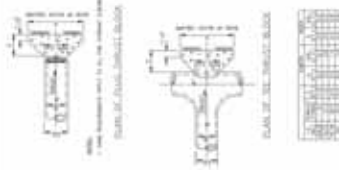

1000

HORIZONTAL THRUST BLOCK
AT PIPE BEND

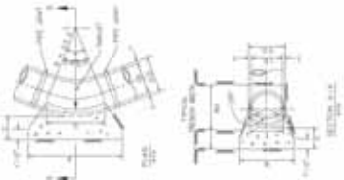

1000

VERTICAL THRUST BLOCK
AT PIPE BEND

[illegible]

THURSTEN, BLOOM
GENERAL NOTES

QUESTIONS TO BE ASKED


1. What is the purpose of the study?
2. What is the research design?
3. What is the sample size?
4. What is the data collection method?
5. What is the data analysis method?
6. What are the results of the study?
7. What are the conclusions of the study?
8. What are the limitations of the study?
9. What are the implications of the study?
10. What are the recommendations of the study?

Subscripted data presented in library

Source: *U.S. Department of Commerce, Bureau of Economic Analysis*.



STANDARD DETAILS WASTEWATER DETAILS		DATE JAN, 2022	SCALE HOR 1"= N.T.S. VER 1"= N/A	SHEET NO. 4 OF 24
ENTERED BY: _____ DESIGNED BY: _____ CHECKED BY: _____ DRAWN BY: _____ PATH: \\denton\Engineering\Draw\Utility\Project\101010101\Utility\Standard Details\Sheet 1-2.dwg				
MANHOLE FRAME AND COVER 		MANHOLE FRAME AND COVER 		
PRE-CAST MANHOLE WITH LINING 		MANHOLE FRAME AND COVER 		
DROP MANHOLE 		MANHOLE FRAME AND COVER 		
CAST-IN-PLACE MANHOLE 		COMPOSITE WATERIGHT MANHOLE COVER WITH CAM LOCKS AND GASKET 		
SEWERLINE INTERSECTION 		FIBERGLASS MANHOLE WITH STUBBOOTS 		

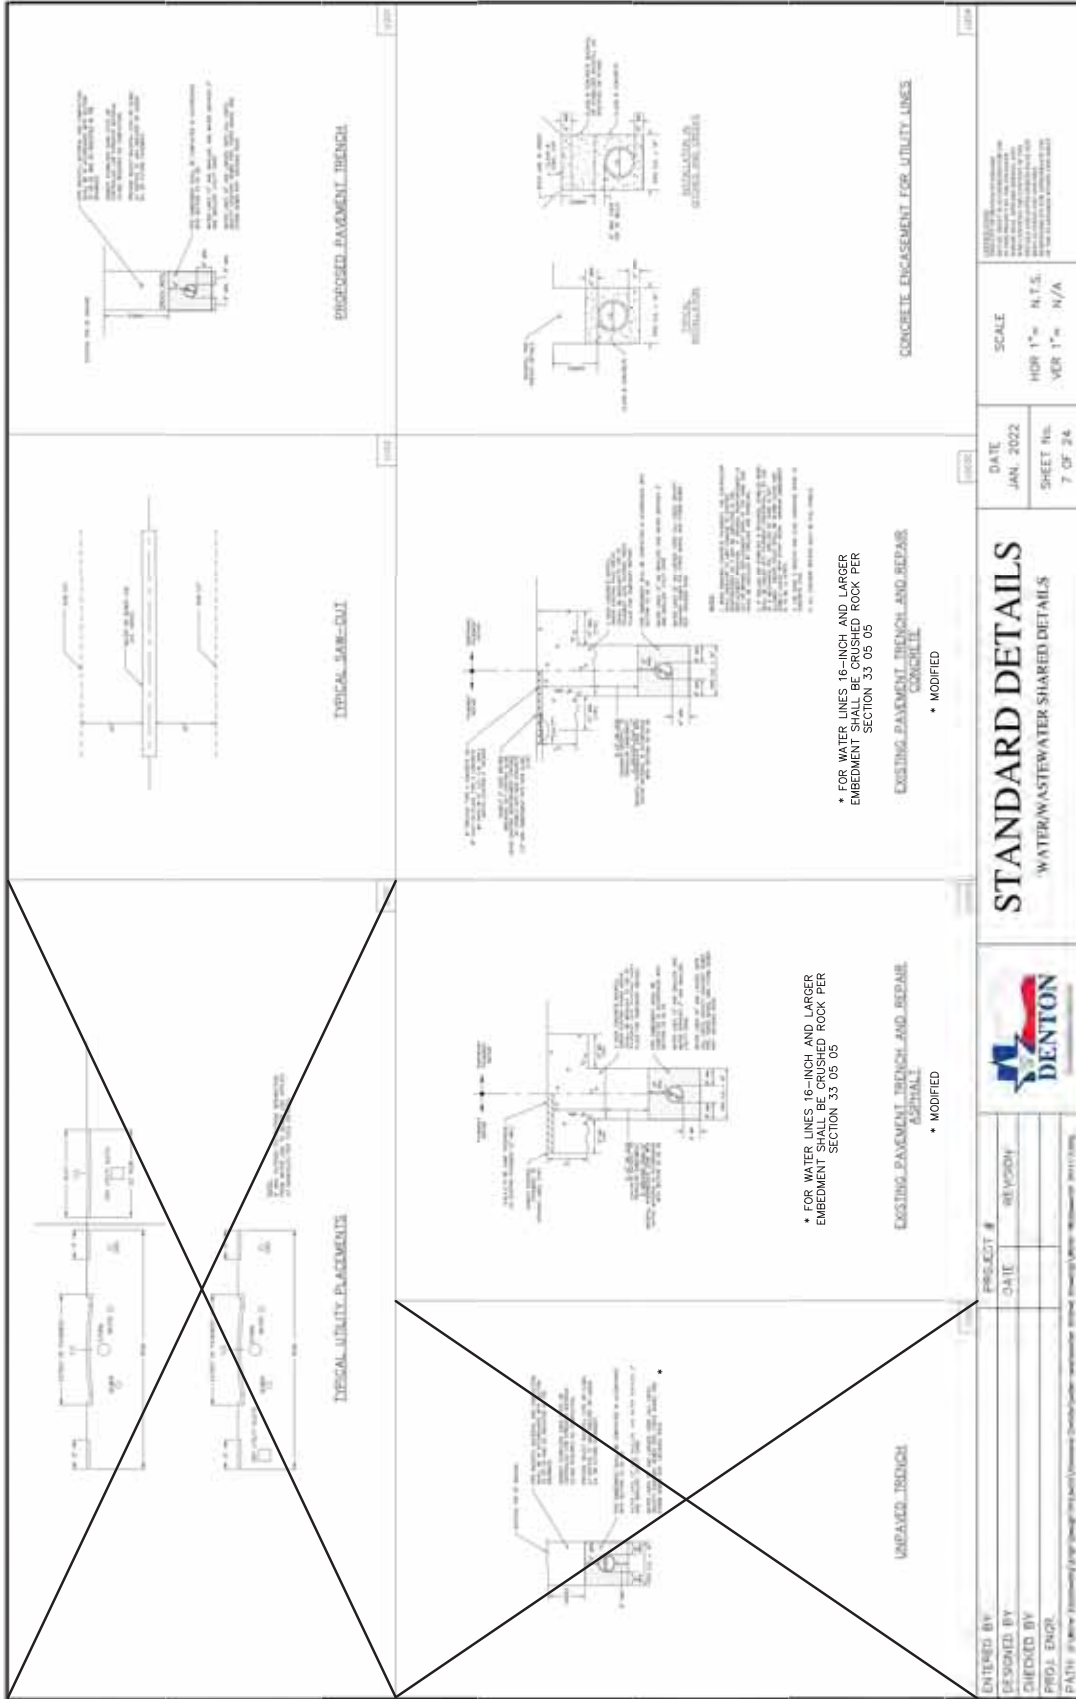

DATE:	JULY 2022
DESIGN:	CPI
DRAWN:	NDCH
CHECKED:	JRA
KHA NO.:	061024039

TY OF DENTON
IH-35E MAYHILL
UTILITY RELOCATIONS



Kimley»Horn
 TBPE Firm No. 928
 801 Cherry St., Suite 1300 Ft. Worth, TX 76102
 P: 817-335-6511
 No. _____ Revision _____ By _____ Date _____

DATE	BY	PROJECT #
DESIGNED BY	DATE	PROJECT #
CHECKED BY		
PRIN. ENGR.		

INSTALLATION IN STEEL CASING
FOR CONCRETE PRESSURE PIPE
BAR-WRAPPED STEEL CYLINDER TYPE

INSTALLATION IN STEEL CASING OR LINER PLATE FOR PVC AND DE

TETRYCH, D.M.

ALTERNATE SERVICE LINE LAYOUT
 *(FOR LOTS LESS THAN 637 SQ. FT.)

TYPICAL SERVICE LINE LAYOUT

Kimley»Horn
Firm No. 928
P: 817-335-6511



NOTES:

1. MARKERS SHALL BE 4-INCH DIAMETER, 6- FEET MINIMUM LENGTH, FIBERGLASS COMPOSITE, DOUBLE-SIDED MARKER, OR APPROVED EQUAL.
2. POSTS SHALL BE WHITE WITH BLUE ULTRAVIOLET RESISTANT DOMES (IN ACCORDANCE WITH APWA UNIFORM COLOR CODE).

NOTES:

1. MECHANICAL JOINT ADAPTER SHALL HAVE AN INTEGRAL STAINLESS STEEL STIFFENER, ISO OR ENGINEER APPROVED EQUIVALENT.
2. MEGA-LUGS AND PLAIN-END HOPE PIPE ARE NOT AN ACCEPTABLE ALTERNATIVE.
- 3.

1. POLYWRAP JOINT PER LS-01

2. 1/4" DIA. STIFFENER

UTILIZE DETAIL IF HOPE IS THE SELECTED PIPE MATERIAL.
INSTALL AT ALL CONNECTION POINTS BACK TO EXISTING
PIPES. INSTALL AT ALL DIP APPURTENANCES AND FITTINGS

DATE:	JULY 2022
DESIGN:	CPI
DRAWN:	NDH
CHECKED:	JRA
KMA NO.:	061024039



EROSION CONTROL PLAN 1

CITY OF DENTON
IH-35E MAYHILL
UTILITY RELOCATIONS



No.	Revision	By	Date
1	07/27/2022		

Kimley-Horn
801 Cherry St., Suite 1300
Ft. Worth, TX 76102
P: 817-753-6511

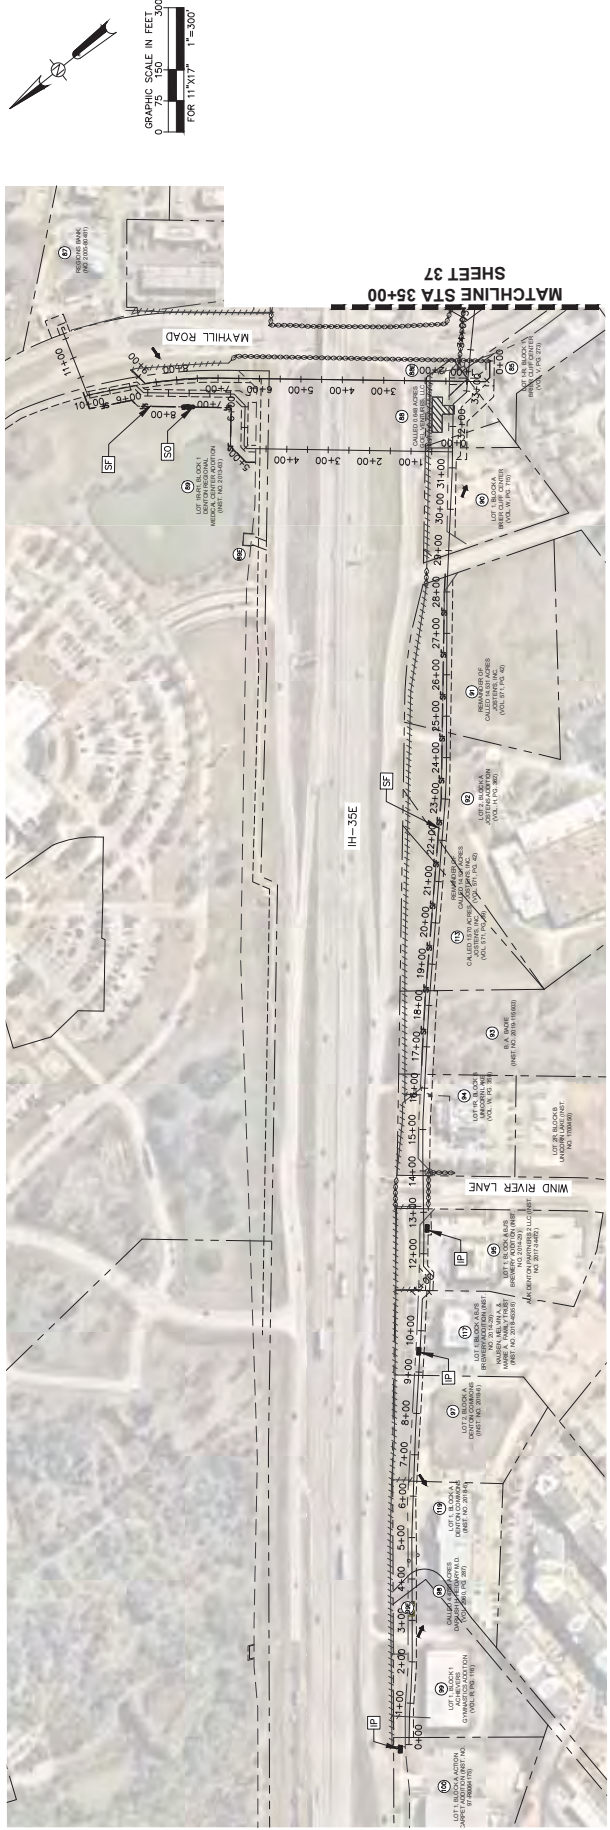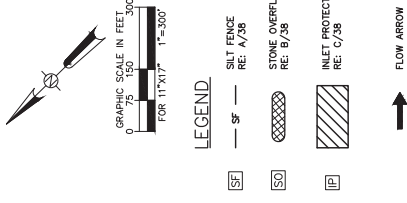

DATE:	JULY 2022
DESIGN:	CPI
DRAWN:	NDCH
CHECKED:	JRA
KHA NO.:	061024039

EROSION CONTROL PLAN 2

CITY OF DENTON
IH-35E MAYHILL
UTILITY RELOCATIONS



No.	Revision	By	Date
1	07/27/2022		

Kimley-Horn
801 Cherry St., Suite 1300
Ft. Worth, TX 76102
Tel: 817-353-9311





DATE:	JULY 2022
DESIGN:	CPI
DRAWN:	NDCH
CHECKED:	JRA
KHA NO.:	061024039

PROPOSED SURFACE REPAIR
(SHEET 1 OF 3)



No.	
Revision	
By	
Date	

TBPE Firm No. 928
801 Cherry St., Suite 1300 Ft. Worth, TX 76102
P: 817-335-6511

Kimley»Horn





- SHEET NOTES:**
1. CONTRACTOR TO REPAIR ANY DAMAGE TO AND RESTORE PRIVATE IRRIGATION SYSTEMS
 2. CONTRACTOR IS RESPONSIBLE FOR RESTORING LANDSCAPED AREAS TO EXISTING CONDITION

SHEET NOTES:

SEEDING SURFACE REPAIR

ASPHALT PAVEMENT REPAIR
(RE: A/35)

CONCRETE PAVEMENT REPAIR
(RE: B/35)

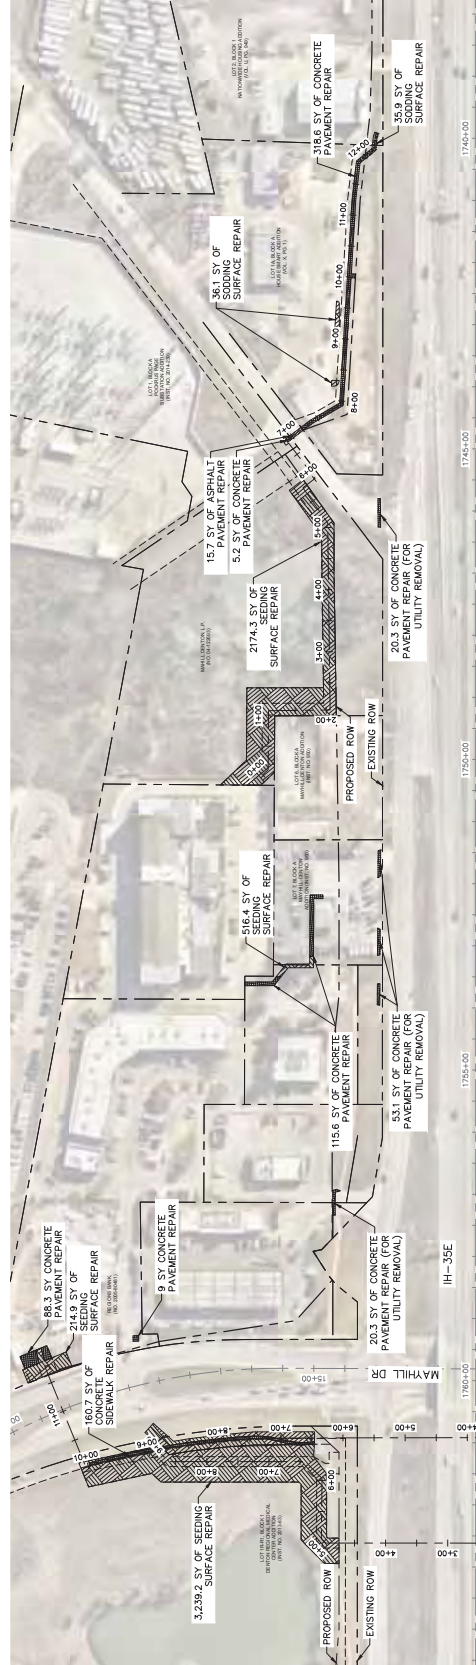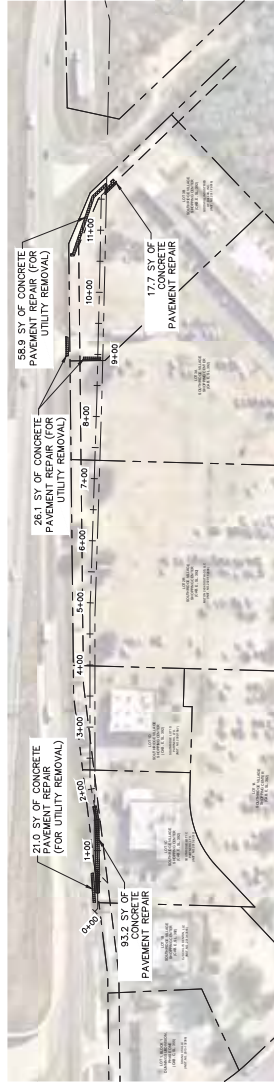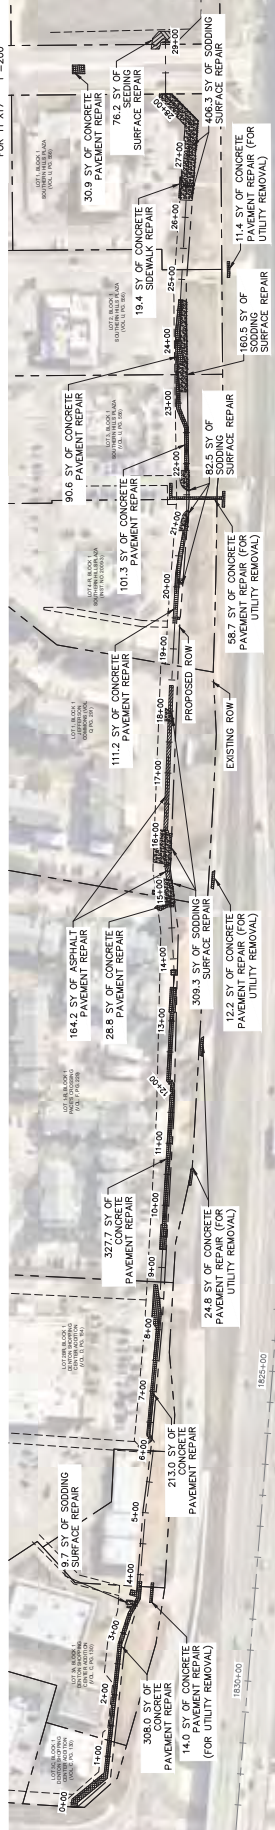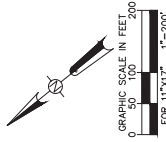

DATE:	JULY 2022
DESIGN:	CPI
DRAWN:	NDCH
CHECKED:	JRA
KHA NO.:	061024039

PROPOSED SURFACE REPAIR
(SHEET 2 OF 3)

CITY OF DENTON
IH-35E MAYHILL
UTILITY RELOCATIONS



	No.	Revision	By	Date

Kimley»Horn
E Firm No. 928 P: 817-335-6511

MATCHLINE SHEET 60+50
SHEET 41



SHEET NOTES:

1. CONTRACTOR TO REPAIR ANY DAMAGE TO
AND RESTORE PRIVATE IRRIGATION
SYSTEMS
2. CONTRACTOR IS RESPONSIBLE FOR
RESTORING LANDSCAPED AREAS TO
EXISTING CONDITION

LEGEND



CONCRETE P.
RE: B/35)

CONCRETE P.
RE: B/35)

FEEDING SUR

FEEDING SUR

SPHALT PAVEMENT REPAIR

CONCRETE PAVEMENT REPAIR

FEEDING SURFACE REPAIR

FEEDING SURFACE REPAIR

THIS SHEET

THIS SHEET

NO.	REVISION	BY	DATE
1	7/29/2022	016	

Kimley-Horn




CITY OF DENTON
IH-35E MAYHILL
UTILITY RELOCATIONS

PROPOSED SURFACE REPAIR
(SHEET 3 OF 3)

DATE:	JULY 2022
DESIGN:	CPI
DRAWN:	NDCH
CHECKED:	JRA
KHA NO.:	061024039

41
SHEET

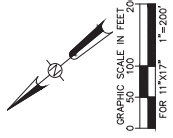


- LEGEND**
- ASPHALT PAVEMENT REPAIR
(RE: A/35)
 - CONCRETE PAVEMENT REPAIR
(RE: B/35)
 - SEEDING SURFACE REPAIR
 - SEEDING SURFACE REPAIR

SHEET NOTES:
1. CONTRACTOR TO REPAIR ANY DAMAGE TO
AND RESTORE PRIVATE IRRIGATION SYSTEMS
2. CONTRACTOR IS RESPONSIBLE FOR
RESTORING LANDSCAPED AREAS TO
EXISTING CONDITION




MATCHLINE STA 60+50
SHEET 40



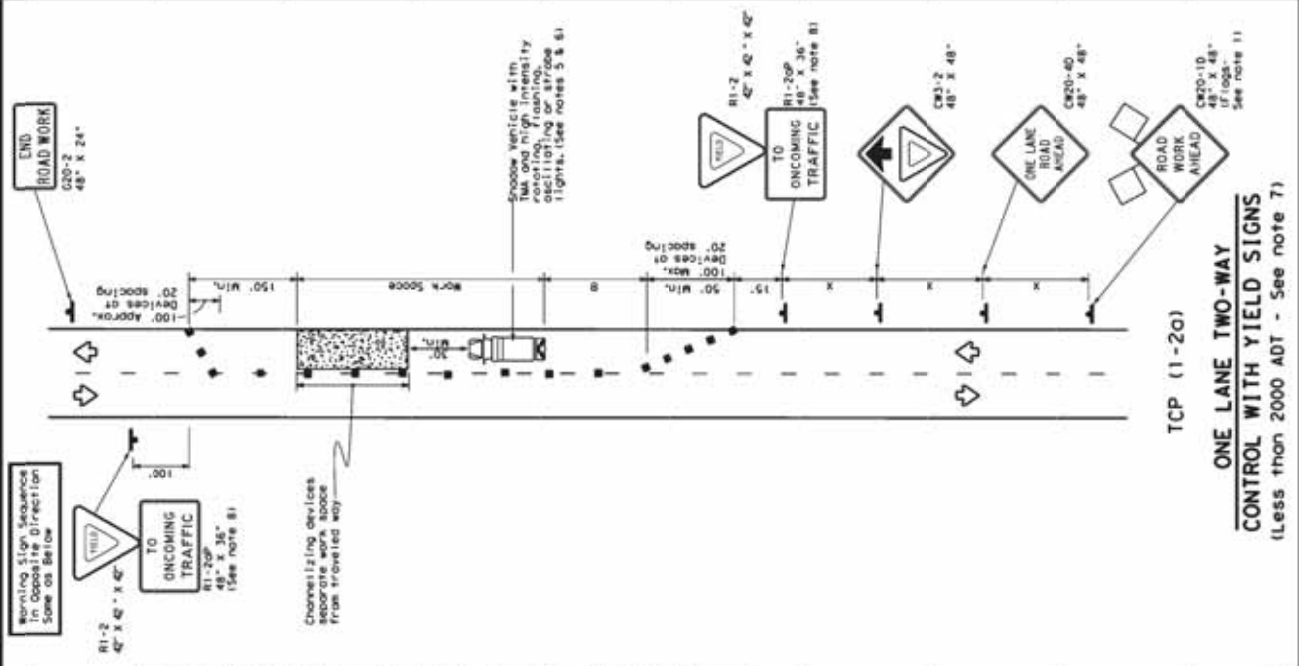

TCP (11-20)

**ONE LANE TWO-WAY
CONTROL WITH YIELD SIGNS
(Less than 2000 ADT - See note 7)**

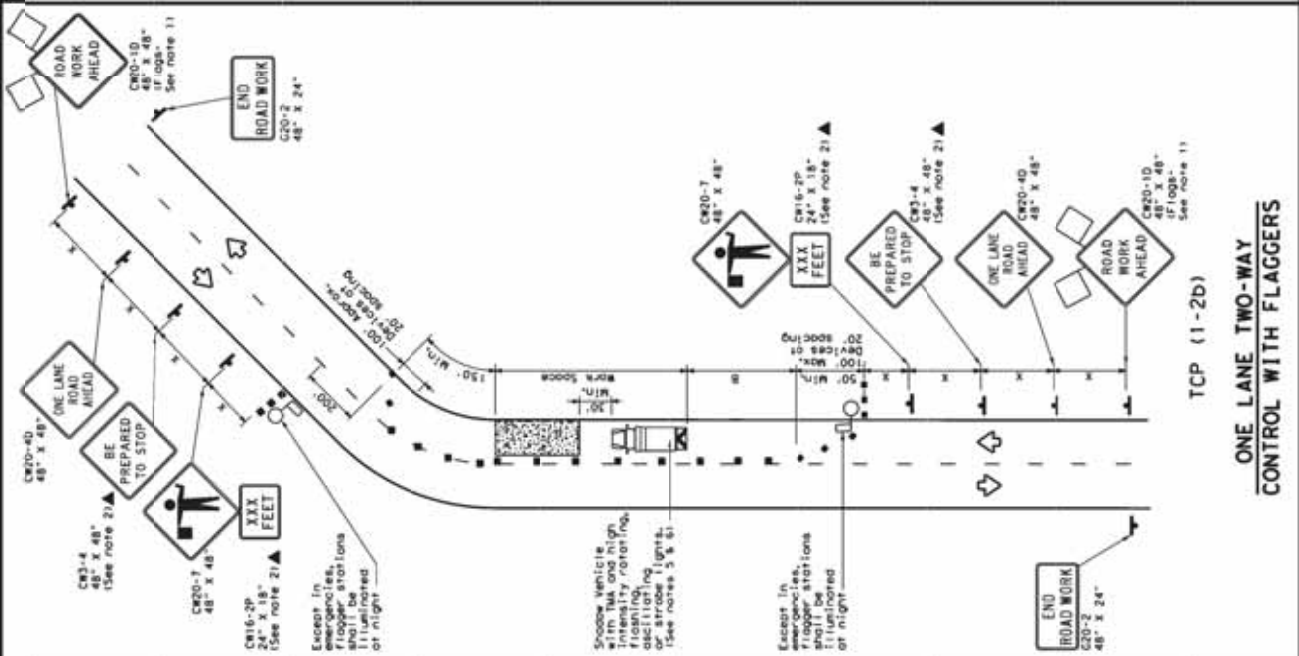

TCP (11-2b)

**ONE LANE TWO-WAY
CONTROL WITH FLAGGERS**

LEGEND

Type 3 Barricade	Channelizing Devices
Heavy Work Vehicle	Truck Mounted Attenuator (TMA)
Trailer Mounted Flashing Arrow Board	Portable Congestible Message Sign (PCMS)
Sign	Traffic Flow
Flag	Flagger

TYPICAL USAGE

MOBILE	SHORT TERM STATIONARY	INTERMEDIATE TERM STATIONARY	LONG TERM STATIONARY
✓	✓		

GENERAL NOTES

1. All traffic control devices illustrated are REQUIRED, except those denoted with the triangle symbol may be defined when stated elsewhere in the plan, or for routine maintenance work, when approved by the Engineer.
2. The R1-20P sign should be prepared to STOP sign may be illuminated after the R1-20P sign.
3. The R1-20P sign should be prepared to STOP sign may be illuminated after the R1-20P sign.
4. Sign spacing may be increased or decreased as needed.
5. A shadow vehicle with a TMA should be used on any lane it can be positioned 30 to 100 feet in advance of the work area. If work is no longer present but road or work conditions require quality traffic control, the shadow vehicle should be used in the work zone or other controlling devices may be substituted for the shadow vehicle and TMA.
6. Additional shadow vehicles with TMA may be positioned off the paved surface, next to those shown in order to protect wider work spaces.

TCP (11-20)

1. R1-2 "YIELD" sign traffic control may be used on projects with approaches that have adequate sight distances. For projects in urban areas, work spaces should be no longer than one half city block. In rural areas on roadways with less than 2000 ADT, work spaces should be no longer than 400 feet.
2. R1-2 "YIELD" sign with R1-20P "TO INCOMING TRAFFIC" plaque shall be placed on a support at a 1 foot minimum mounting height.

TCP (11-2b)

1. Flaggers should use two-way radios or other methods of communication to control traffic.
2. Length of work space should be based on the ability of flaggers to communicate.
3. If the work space is located near a horizontal or vertical curve, the buffer distance should be increased to provide adequate stopping sight distance to the flagger.
4. Channelizing devices on the center-line may be omitted when a pilot car is leading traffic and approved by the Engineer.
5. Flaggers should use 24" STOP/SLOW paddles to control traffic. Flags should be limited to emergency situations.

TRAFFIC CONTROL PLAN
ONE-LANE TWO-WAY
TRAFFIC CONTROL

TCP (11-2)-18

DATE	REVISED	BY	FOR
10/1/07	10/1/07	10/1/07	10/1/07

City of Denton

Reimbursable Cost Estimate

Client:	City of Denton	Date:	9/20/2022
Project:	IH35E Mayhill from Loop 288 to Post Oak - Utility Relocations	Prepared By:	CPI
KHA No.:	061024039	Checked By:	JRA

Title:	Water Cost Projection Summary
--------	-------------------------------

Project Description				Total
Water Line Relocations	17,342	LF		\$11,986,735
Utility Abandonments	15,736	LF		\$797,541
<u>Construction Total</u>				\$12,784,276
Property Acquisition for Proposed Easements	31	parcels		\$2,142,471.25
Property Acquisition Consultant Services (Task 11 in Kimley-Horn Contract Attached)				\$551,500.00
Engineering (Contract Attached) (includes design, survey, CA, permitting, geotech and SUE, less the \$35,000 conflict analysis))				\$630,100.00
City Staff Time (backup estimate provided)				\$81,135
<u>Combined Total</u>				\$16,189,482.25
<u>Betterment for 16-inch to 20-inch (non-reimbursable):</u>				\$747,065
<u>Engineering for I-35 Conflict Analysis (Task 12, non-reimbursable under this contract):</u>				\$35,000
<u>Total Reimbursable Amount:</u>				\$15,407,417.25

Basis for Cost Projection:

- ☐ No Design Completed
☐ Preliminary Design
☒ Final Design

ACTUAL BID TABULATION PROVIDED AS BACKUP

The Engineer has no control over the cost of labor, materials, equipment, or over the Contractor's methods of determining prices or over competitive bidding or market conditions. Opinions of probable costs provided herein are based on the information known to Engineer at this time and represent only the Engineer's judgment as a design professional familiar with the construction industry. The Engineer cannot and does not guarantee that proposals, bids, or actual construction costs will not vary from its opinions of probable costs.

SECTION 00 42 43 - UNIT PRICE BID FORM



PROJ.: **IH-35E - Mayhill Utility Relocations**
IFB: **7968-001**

City of Denton Capital Projects
901-B Texas Street
Denton, TX 76209
Attn: Cori Power/Purchasing Dept.

From: Mountain Cascade of Texas, LLC
5340 East US Highway 67
Alvarado, TX 76009
Andrew L. McCulloch
817-783-3094
amcculloch@mountaincascade.com

BIDDERS APPLICATION - UNIT PRICE BID

Item No.	COD SPEC	Description of work	BID QTY	UOM	Unit Price	Extended Price
UNIT 1 - WATER IMPROVEMENTS						
1	01 58 13	0158.001 - Temporary Project Sign	8	EA	\$ 1,000.00	\$ 8,000.00
2	01 70 00	0170.001 - Mobilization	1	EA	\$ 1,000,000.00	\$ 1,000,000.00
3	31 10 00	3100.001 - Site Preparation	1	EA	\$ 90,000.00	\$ 90,000.00
4	31 25 14	3125.010 - Storm Water Pollution Prevention Device Install	1	EA	\$ 50,000.00	\$ 50,000.00
5	31 25 14	3125.011 - Remove Storm Water Polltn Prevention Devices	1	EA	\$ 7,000.00	\$ 7,000.00
6	31 37 00	3137.002 - 6" Concrete Riprap*	51	SY	\$ 90.00	\$ 4,590.00
7	31 37 00	3137.007 - 6" Common Stone Riprap, Dry*	50	SY	\$ 80.00	\$ 4,000.00
8	33 01 12	3301.000 - Joint Bonding and Electrical Isolation	1	EA	\$ 1.00	\$ 1.00
9a	33 14 14	3314.226 - 24" HDPE Pressure Pipe, Water	2229	LF	\$ 600.00	\$ 1,337,400.00
10a	33 14 14	3314.222 - 20" HDPE Pressure Pipe, Water	7002	LF	\$ 375.00	\$ 2,625,750.00
11	33 14 11	3314.146 - 12" PVC Water Pressure Pipe	1442	LF	\$ 350.00	\$ 504,700.00
12	34 14 11	3314.006 - 8" DIP Water Pipe*	135	LF	\$ 280.00	\$ 37,800.00
13	33 14 10	3314.142 - 8" PVC Water Pressure Pipe	3259	LF	\$ 260.00	\$ 847,340.00
14	33 14 11	3314.133 - 6" PVC Water Pressure Pipe	1075	LF	\$ 250.00	\$ 268,750.00
15	33 05 07	3305.028 - 18" Casing Pipe by Other Than Open Cut*	688	LF	\$ 800.00	\$ 550,400.00
16	33 05 07	3305.023 - 24" Casing Pipe by Other Than Open Cut*	629	LF	\$ 850.00	\$ 534,650.00
17	33 05 07	3305.024 - 30" Casing by Open Cut*	63	LF	\$ 500.00	\$ 31,500.00
18	33 05 07	3305.030 - 30" Casing Pipe by Other Than Open Cut*	400	LF	\$ 960.00	\$ 384,000.00
19	33 05 07	3305.025 - 36" Casing by Open Cut*	141	LF	\$ 600.00	\$ 84,600.00
20	33 05 07	3305.031 - 36" Casing by Other Than Open Cut*	410	LF	\$ 1,200.00	\$ 492,000.00
21a	33 05 15, 33 14 14	3305.111 - 24" HDPE Water Carrier Pipe	551	LF	\$ 220.00	\$ 121,220.00
22a	33 05 15, 33 14 14	3305.110 - 20" HDPE Water Carrier Pipe	463	LF	\$ 180.00	\$ 83,340.00
23	33 05 07	3305.097 - 12" PVC Water Carrier Pipe	629	LF	\$ 145.00	\$ 91,205.00
24	33 05 07	3305.096 - 8" PVC Water Carrier Pipe	688	LF	\$ 110.00	\$ 75,680.00
25	33 14 20	3314.331 - 20" Gate Valve*	3	EA	\$ 45,000.00	\$ 135,000.00
26	33 14 20	3314.330 - 16" Gate Valve*	10	EA	\$ 8,000.00	\$ 80,000.00
27	33 14 20	3314.329 - 12" Gate Valve*	8	EA	\$ 7,500.00	\$ 60,000.00
28	33 14 20	3314.328 - 8" Gate Valve*	16	EA	\$ 6,500.00	\$ 104,000.00
29	33 14 20	3314.327 - 6" Gate Valve*	7	EA	\$ 5,500.00	\$ 38,500.00
30	33 14 25	3314.34x - 6" x 6" Tapping Sleeve and Valve (City Performed)*	2	EA	\$ 7,500.00	\$ 15,000.00
31	33 14 25	3314.344 - 8" x 6" Tapping Sleeve and Valve (City Performed)*	2	EA	\$ 8,000.00	\$ 16,000.00
32	33 14 25	3314.345 - 8" x 8" Tapping Sleeve and Valve (City Performed)*	7	EA	\$ 9,000.00	\$ 63,000.00
33	33 14 25	3314.348 - 12" x 12" Tapping Sleeve & Valve (City Performed)*	2	EA	\$ 10,000.00	\$ 20,000.00
34	33 14 25	3314.395 - 20" Water Main Connection with Shutdown	1	EA	\$ 27,000.00	\$ 27,000.00
35	33 14 25	3314.39x - 14" Water Main Connection with Shutdown	3	EA	\$ 20,000.00	\$ 60,000.00
36	33 14 25	3314.393 - 12" Water Main Connection with Shutdown	3	EA	\$ 10,000.00	\$ 30,000.00
37	33 14 25	3314.392 - 8" Water Main Connection with Shutdown	14	EA	\$ 8,000.00	\$ 112,000.00
38	33 14 25	3314.391 - 6" Water Main Connection with Shutdown	5	EA	\$ 8,000.00	\$ 40,000.00
39	33 05 05	3305.021 - Trench Safety	15060	LF	\$ 1.00	\$ 15,060.00
40	32 93 00	3293.015 - Topsoil	671	CY	\$ 25.00	\$ 16,775.00
41	32 93 00	3293.017 - Sodding	3962	SY	\$ 7.00	\$ 27,734.00
42	32 93 00	3293.016 - Seeding	29050	SY	\$ 1.00	\$ 29,050.00
43	32 01 29	3201.013 - Concrete Paving Repair for Utility Trench*	4940	SY	\$ 200.00	\$ 988,000.00
44	32 01 17	3201.007 - Flexible Paving Repair for Utility Trench*	229	SY	\$ 130.00	\$ 29,770.00
45	32 12 16	3216.005 - 4" Concrete Sidewalk*	1134	SY	\$ 130.00	\$ 147,420.00
46	33 14 30	3314.402 - 2" Water Air Release Valve and Vault*	1	EA	\$ 22,000.00	\$ 22,000.00

47	33 14 30	3314.403 - 3" Water Air Release Valve and Vault*	2	EA	\$	30,000.00	\$	60,000.00
48	34 71 13	3314.407 - Fire Hydrant Assembly*	25	EA	\$	15,000.00	\$	375,000.00
49	33 14 17	3314.310 - 1" Water Service*	9	EA	\$	1,800.00	\$	16,200.00
50	33 14 17	3314.312 - 1" Private Water Service Relocation	245	LF	\$	80.00	\$	19,600.00
51	33 14 17	3314.314 - 1-1/2" Water Service*	3	EA	\$	2,000.00	\$	6,000.00
52	33 14 17	3314.318 - 2" Water Service*	6	EA	\$	2,200.00	\$	13,200.00
53	33 14 17	3314.320 - 2" Private Water Service Relocation*	400	LF	\$	75.00	\$	30,000.00
54	33 14 18	3314.323 - 4" Water Meter, Vault and Appurtenances*	1	EA	\$	6,500.00	\$	6,500.00
55	34 71 13	3471.001 - Traffic Control	5	MO	\$	30,000.00	\$	150,000.00
56	02 41 14	0241.035 - Remove 16" Utility Line	142	LF	\$	68.00	\$	9,656.00
57	02 41 14	0241.033 - Remove 14" Utility Line	8387	LF	\$	48.00	\$	402,576.00
58	02 41 14	0241.032 - Remove 12" Utility Line	1064	LF	\$	41.00	\$	43,624.00
59	02 41 14	0241.030 - Remove 8" Utility Line	4490	LF	\$	40.00	\$	179,600.00
60	02 41 14	0241.029 - Remove 6" Utility Line	426	LF	\$	39.00	\$	16,614.00
61	02 41 14	0241.014 - Grout Fill 14" Utility Line	320	LF	\$	34.00	\$	10,880.00
62	02 41 14	0241.013 - Grout Fill 12" Utility Line	799	LF	\$	25.00	\$	19,975.00
63	02 41 14	0241.011 - Grout Fill 8" Utility Line	72	LF	\$	11.00	\$	792.00
64	02 41 14	0241.010 - Grout Fill 6" Utility Line	36	LF	\$	9.00	\$	324.00
65	02 41 14	0241.056 - Remove 6" Water Valve	6	EA	\$	1,000.00	\$	6,000.00
66	02 41 14	0241.057 - Remove 8" Water Valve	14	EA	\$	1,100.00	\$	15,400.00
67	02 41 14	0241.059 - Remove 12" Water Valve	8	EA	\$	1,200.00	\$	9,600.00
68	02 41 14	0241.060 - Remove 14" Water Valve	8	EA	\$	1,250.00	\$	10,000.00
69	02 41 14	0241.094 - Salvage Fire Hydrant	28	EA	\$	1,000.00	\$	28,000.00
70	02 41 14	0241.095 - Salvage Small Water Meter	18	EA	\$	1,000.00	\$	18,000.00
71	02 41 14	0241.096 - Remove Concrete Water Vault	4	EA	\$	1,000.00	\$	4,000.00
72	02 41 14	0241.053 - Utility Line Plugging (Water)	9	EA	\$	2,500.00	\$	22,500.00
TOTAL BID AMOUNT (Unit I): \$							\$	12,784,276.00

*All materials shall use domestically manufactured products that are composed predominately of steel and/or iron to incorporate into the permanent installation of the utility facility – in compliance with the Buy America provisions of 23 CFR 635.410 as amended.

END BID ITEMS

IH-35E - Mayhill Utility Relocations

IFB: 7968-001

Mountain Cascade of Texas, LLC

City of Denton Utility Easements Appraisals

Denton CAD No.	TxDOT Parcel No.	Property Owner	Water Department Easement		Total (SF)		Anticipated Fee Price/SF		Total Easement Value		LF of Easement Acquisition		Width (ft)		Total (SF)		Anticipated Fee Price/SF		Total Easement Value		Title Policy Fee		Appraised Value		Total Cost to City	
			Permanent		Permanent		Permanent		Permanent		Temporary Construction Easement		Temporary Construction Easement		Temporary Construction Easement		Temporary Construction Easement		Temporary Construction Easement		Temporary Construction Easement		Temporary Construction Easement		Temporary Construction Easement	
749512	66	Carnaux	2,056.60	10 & 20	31,714.00		\$0.20	\$6,343.00				25		51,500.00		\$0.08		\$238.00	\$10,463.00	\$10,701.00						
268908	68	TT of Denton, Inc. a Texas corporation	778.00	16.00	6,088.00		\$7.39	\$45,000.00										\$487.00	\$45,000.00	\$45,487.00						
268907	70	TT of North Texas	3,070.01	16	574.00		\$11.73	\$6,731.00										\$238.00	\$6,731.00	\$6,969.00						
245161	74	Arthur W. Hollingsworth	355.79	28	9,962.00		\$14.40	\$143,426.00										\$321.00	\$143,426.00	\$143,747.00						
216449, 75161, 74951	75, 75A, 75B	J&S Wood, LP	3,070.01	20	45,553.00		\$1.24	\$56,661.00				25		55,226.00		\$0.24		\$568.00	\$69,916.00	\$70,484.00						
106979	76	Mayhill Denton, LP, a Texas limited partnership	630.75	28	13,241.00		\$5.75	\$76,136.00				25		6,766.00		\$2.30		\$706.00	\$91,698.00	\$92,404.00						
282973	87	Regions Bank	23.60	25	613.00		\$16.31	\$10,001.00				25		1,473.00		\$3.20		\$238.00	\$14,715.00	\$14,953.00						
39171	88	Goel Ventures, LLC, a Texas limited liability company	136.00	20	6,942.00		\$11.25	\$78,097.50				25		4,134.00		\$3.00		\$720.00	\$90,499.50	\$91,219.50						
290984	90	Mayhill2499, LLC, a Texas limited liability company	373.50	20	4,279.00		\$12.00	\$51,348.00				25		470.00		\$4.80		\$527.00	\$53,604.00	\$54,131.00						
39195	91	Josten's, Inc.	373.15	20	7,073.00		\$18.00	\$127,314.00										\$321.00	\$127,314.00	\$127,635.00						
162646	92/92A	Josten's, Inc.	290.83	20	6,588.00		\$8.79	\$57,916.00										\$575.00	\$57,916.00	\$58,491.00						
725123	97	Denton Commons, LLC	237.83	20	4,555.00		\$23.00	\$104,765.00										\$321.00	\$104,765.00	\$105,086.00						
132850	98	Darius H. Heldary, M.D.	38.65	20	811.00		\$12.00	\$9,732.00										\$238.00	\$9,732.00	\$9,970.00						
33066	99/99E	F & J Partners, Ltd.	364.63	20	7,144.00		\$11.50	\$82,156.00										\$748.00	\$82,156.00	\$82,904.00						
243009	103	Cole OB Denton, TX, LLC, a Delaware limited liability company	299.49	20	6,011.00		\$11.50	\$69,127.00										\$656.00	\$69,127.00	\$69,783.00						
243010	104	Roadhouse Enterprises, Inc., a Texas corporation	168.98	20	3,381.00		\$11.50	\$38,882.00										\$441.00	\$38,882.00	\$39,323.00						
243011	105	FCPT SW Properties, LLC, a Delaware limited liability company	200.99	20	4,021.00		\$11.50	\$46,242.00										\$493.00	\$46,242.00	\$46,735.00						
619927	106	ARCP RL Portfolio IV, LLC, a Delaware limited liability company	265.45	20	5,344.00		\$16.16	\$86,365.00										\$776.00	\$86,365.00	\$87,141.00						
162862	113	Josten's, Inc.	342.79	20	5,912.00		\$17.25	\$101,982.00										\$321.00	\$101,982.00	\$102,303.00						
633163	117	Melvin A. Kausen and Marie A. Kausen Family Trust	207.50	20	4,103.00		\$11.50	\$47,185.00										\$499.00	\$47,185.00	\$47,684.00						
725122	119	Windriver Lodging, Ltd.	233.81	20	4,995.00		\$12.50	\$62,437.50										\$607.00	\$62,437.50	\$63,044.50						
Shared Easement with DME																										
81677	4	Pick'n'Sav Stores, Inc. #96	267.09	28	7,510.00		\$18.75	\$140,812.00										\$321.00	\$140,812.00	\$141,133.00						
81681	6	Santander Denton, Ltd., a Texas limited partnership	260.27	28	5,659.00		\$18.75	\$106,106.25										\$321.00	\$106,106.25	\$106,427.25						
81693	11	Halle Properties, LLC, an Arizona limited liability company	134.62	20	2,637.00		\$3.75	\$9,889.00										\$238.00	\$9,889.00	\$10,127.00						
563626	89	Columbia Medical Center of Denton	419.93	16	9,558.00		\$11.75	\$112,307.00			25		15,395.00		\$4.70			\$321.00	\$184,664.00	\$184,985.00						
39175	93	B.A. Badie	290.00	28	5,667.00		\$11.00	\$62,337.00										\$607.00	\$62,337.00	\$62,944.00						
282709	94	Carroll Family Investments, Ltd.	331.00	28	6,089.00		\$12.00	\$73,068.00										\$685.00	\$73,068.00	\$73,753.00						
659973	95	GHLD5 #2, LLC a Texas limited liability company	195.18	20	3,742.00		\$11.51	\$43,068.00										\$471.00	\$43,068.00	\$43,539.00						
215296	107	Texas Student Housing Corporation -- Denton Project	376.03	28	10,576.00		\$5.39	\$56,973.00										\$568.00	\$56,973.00	\$57,541.00						
121075	109	Denton PCR, Ltd., a Texas limited liability company	620.75	28	17,336.00		\$5.25	\$91,014.00										\$813.00	\$91,014.00	\$91,827.00						
Total																										
Water Department Easement			13,508.35		179,262.62		-	\$1,307,847.00			-	-		119,569.00		-	-	\$10,039.00	\$1,360,156.00	\$1,370,195.00						
Shared Easements with DME			2,894.87		68,774.00		-	\$695,574.25			-	-		15,395.00		-	-	\$4,345.00	\$767,931.25	\$772,276.25						
Combined Total			16,403.23		248,036.62		-	\$2,003,421.25			-	-		134,964.00		-	-	\$14,384.00	\$2,128,087.25	\$2,142,471.25						

Total with Permanent, Temporary Easements and Title:	\$2,142,471.25
Water Department Easement	\$1,370,195.00
Shared Easements with DME	\$772,276.25
Combined Total	\$2,142,471.25
50% of DME	\$386,138.13
Total Water Budget	\$1,756,333.13

This summary table is only for internal City use. The City is only seeking easement reimbursements once. DME may have other standalone easements they may seek reimbursement on

Client:	City of Denton
Project:	IH-35E-Mayhill-Utility Relocations
KHA No.	0610240xx
PM:	Chris Igo

Task Budget Summary			Task 700		Task 888	
No.	Task Name	Hours	Labor	Expenses	Office Exp.	Subtotal
100	Design Mgmt	141	\$ 29,600	\$ 11,000	\$ 1,400	\$ 42,000
200	Align Routing-Esmt ID	201	\$ 44,100		\$ 2,100	\$ 46,200
201	Prelim Design	529	\$ 118,700	\$ 29,700	\$ 5,500	\$ 153,900
202	Final Design	307	\$ 68,300		\$ 3,200	\$ 71,500
203	Contract Docs	60	\$ 12,500		\$ 600	\$ 13,100
204	Bidding Services	73	\$ 16,100		\$ 800	\$ 16,900
205	CCA	237	\$ 53,300		\$ 2,500	\$ 55,800
206	Record Drawings	42	\$ 8,700		\$ 400	\$ 9,100
207	Permitting	103	\$ 22,800		\$ 1,100	\$ 23,900
208	Survey and Easements	311	\$ 56,700	\$ 57,800	\$ 2,700	\$ 117,200
209	Easement Acquisition			\$ 249,500		\$ 249,500
210	Conflict Analysis	151	\$ 33,000	\$ 400	\$ 1,600	\$ 35,000
777	Contingency				\$ -	
	TOTALS:	2,155	\$ 463,800	\$ 348,400	\$ 21,900	\$ 834,100

Task No.	Task Name	Cost	Multiplier	Subtotal
	TOTALS:	\$ -		\$ -

Labor:	\$	463,800
Expenses:	\$	370,300
TOTAL:	\$	834,100

Note: This portion is for water only, the rest of the contract hourly breakdown is shown in the wastewater agreement

Date: July 1, 2019

Task Information

Number: 209
Name: Easement Acquisition
Task Mgr:

Budget Summary

Date: Sep 1, 2020

General Project Information

Client:	City of Denton
Project:	IH-35E-Mayhill-Utility Relocations
KHA No.	061024039
PM:	Chris Igo

Task Budget Summary

Task Budget Summary			Task 700		Task 888	
No.	Task Name	Hours	Labor	Expenses	Office Exp.	Subtotal
100	Design Management	12	\$ 2,700		\$ 200	\$ 2,900
201	WL-Prelim Design	101	\$ 22,800		\$ 1,100	\$ 23,900
202	WL-Final Design	46	\$ 10,600		\$ 500	\$ 11,100
207	Permitting	30	\$ 7,200		\$ 400	\$ 7,600
208	WL-Survey and Easements	119	\$ 25,200	\$ 8,600	\$ 1,200	\$ 35,000
209	Easement Acquisition	16	\$ 3,900	\$ 132,900	\$ 200	\$ 137,000
777	Contingency				\$ -	
	TOTALS:	324	\$ 72,400	\$ 141,500	\$ 3,600	\$ 217,500

Subconsultant Summary

Task No.	Task Name	Cost	Multiplier	Subtotal
	TOTALS:	\$ -		\$ -

Project Budget Summary

Labor:	\$	72,400
Expenses:	\$	145,100
TOTAL:	\$	217,500

Date: September 1, 2020

Task Information

Number: 209
Name: Easement Acquisition
Task Mgr:

Task Subtotals (\$000's)													Lbr	Expenses (\$)
Cost:			0.8										0.8	\$ 120,800
Effort:			3.9										3.9	\$ 132,900

Amendment 1

Real Estate Agent Service Items	Anticipated Units/Parcels	Unit/Parcel Rate	Fee Amount
Right-of-Entries	0	\$880.00	\$0.00
Title and Closing Services	10	\$550.00	\$5,500.00
Negotiation Services	10	\$4,950.00	\$49,500.00
Appraisal Service (Land Only)	10	\$4,180.00	\$41,800.00
Appraisal Service (Improved Property)	0	\$6,820.00	\$0.00
Appraisal Service (Independent Review)	35	\$1,760.00	\$61,600.00
Engineer Assistance	30	\$220.00	\$6,600.00
TOTAL SERVICES FEE			\$165,000.00



I-35E Project - City Staff Estimate (water)

Employee Name	Title	Hours	Hourly Rate	Total
	Engineer(s)	360	\$ 50.00	\$ 18,000.00
	Admin(s)	135	\$ 35.00	\$ 4,725.00
	Inspector(s)	1800	\$ 30.00	\$ 54,000.00
	Supervisor(s)	63	\$ 70.00	\$ 4,410.00
Sum Total				\$ 81,135.00

Attachment "B" Accounting Method



Actual Cost Method of Accounting

The utility accumulates cost under a work order accounting procedure prescribed by the Federal or State regulatory body and proposes to request reimbursement for actual direct and related indirect costs.



Lump Sum Method of Accounting

Utility proposed to request reimbursement based on an agreed lump sum amount supported by a detailed cost analysis.

US
TxP
Initial

1/17/2023

Date

TxDOT

US
Initial

Initial

12/7/22
Date
Utility

Form ROW-U-35
(Rev. 10/20)
Page 7

Attachment "C" Schedule of Work

Estimated Start Date: 01/16/23, (subject to physical work restrictions prior to the issuance of environmental clearance as required by the provisions of this agreement)

Estimated Duration (days): 240

Estimated Completion Date: 09/13/23

 1/17/2023

Date
TxDOT

 1/17/22

Initial Date
Utility

Attachment "D" Statement Covering Contract Work

(ROW-U-48)
(ROW-U-48-1, if applicable)

Construction Contract:

- ☐ Utility performing with their own forces (timesheets will be required at the time of billing).
- ☒ Utility will use outside forces to perform the adjustment, complete attached ROW-U-48 or ROW-U-48-1 (joint bid).

Engineering Contract:

- ☐ Utility performing with their own forces (timesheets will be required at the time of billing).
- ☒ Utility will use consultant contract (continuing contract rate sheets or fee schedule will be required).
- ☐ TxDOT will procure utility consultant.

 1/17/2023

Date
TxDOT

 12/7/22

Initial Date
Utility



STATEMENT COVERING UTILITY CONSTRUCTION CONTRACT WORK
(AS APPEARING IN ESTIMATE)

Form ROW-U-48
(Rev. 10/20)
Page of

U-Number: N/A Utility ID: U00008008
ROW CSJ Number: 0196-01-114 District: Dallas
County: Denton Highway No.: IH-35E
Federal Project No.: N/A

I, Sara Hensley, a duly authorized and qualified representative of
City of Denton, hereinafter referred to as **Owner**, am fully cognizant of the
facts and make the following statements in respect to work which will or may be done on a contract basis as it appears in the
estimate to which this statement is attached.

It is more economical and/or expedient for **Owner** to contract this adjustment, or **Owner** is not adequately staffed or equipped
to perform the necessary work on this project with its own forces to the extent as indicated on the estimate.

Procedure to be Used in Contracting Work

- ☐ A. Solicitation for bids is to be accomplished through open advertising and contract is to be awarded to the lowest
qualified bidder who submits a proposal in conformity with the requirements and specifications for the work to be
performed. Associated bid tabulations will be provided to the **State**.
- ☒ B. Solicitation for bids is to be accomplished by circulating to a list of pre-qualified contractors or known qualified
contractors and such contract is to be awarded to the lowest qualified bidder who submits a proposal in conformity
with the requirements and specifications for the work to be performed. Associated bid tabulations will be provided to
the **State**. Such presently known contractors are listed below:
1. Mountain Cascade of Texas, LLC
 2. Oscar Renda Contracting, Inc.
 3. S.J. Louis Construction of Texas, Ltd
 - 4.
 - 5.
- ☐ C. The work is to be performed under an existing continuing contract under which certain work is regularly performed
for **Owner** and under which the lowest available costs are developed. The existing continuing contract will be made
available to the **State** for review at a location mutually acceptable to the **Owner** and the **State**. If only part of the
contract work is to be done under an existing contract, give detailed information by attachment hereto.
- ☐ D. The utility proposes to contract outside the foregoing requirements and therefore evidence in support of its proposal
is attached to the estimate in order to obtain the concurrence of the **State**, and the Federal Highway Administration
Division Engineer where applicable, prior to taking action thereon (approval of the agreement shall be considered as
approval of such proposal).
- ☐ E. The utility plans and specifications, with the consent of the **State**, will be included in the construction contract
awarded by the **State**. In the best interest of both the **State** and the **Owner**, the **Owner** requests the **State** to include
the plans and specifications for this work in the general contract for construction of Highway _____ in this area, so
that the work can be coordinated with the other construction operations; and the construction contract is to be
awarded by the **State** to the lowest qualified bidder who submits a proposal in conformity with the requirements and
specifications for the work to be performed. If this option is chosen, attach form ROW-U-48-1, the terms of which are
incorporated herein by reference.



Signature

City Manager

Title

Date

12/7/22

Contact/Help



DocuSign City Council Transmittal Coversheet

PSA	6590-084
File Name	Mayhill I35E Utility Location
Purchasing Contact	Jane Rogers
City Council Target Date	January 14, 2020
Piggy Back Option	Not Applicable
Contract Expiration	N/A
Ordinance	20-040

CITY OF DENTON, TEXAS

STANDARD AGREEMENT FOR ENGINEERING RELATED PROFESSIONAL SERVICES #6590-084

This AGREEMENT is between the City of Denton, a Texas home-rule municipality ("CITY"), and Kimley-Horn and Associates, Inc., with its corporate office at 801 Cherry Street, Unit 11 Suite 950, Fort Worth, Texas 76102 and authorized to do business in Texas, ("ENGINEER"), for a PROJECT generally described as: engineering services for the design and construction phase services for the IH-35E-MAYHILL – UTILTIY-RELOCATIONS (the "PROJECT").

SECTION 1 **Scope of Services**

- A.** The CITY hereby agrees to retain the ENGINEER, and the ENGINEER hereby agrees to perform, professional engineering services set forth in the Scope of Services attached hereto as Attachment A. These services shall be performed in connection with the PROJECT.
- B.** Additional services, if any, will be requested in writing by the CITY. CITY shall not pay for any work performed by ENGINEER or its consultants, subcontractors and/or suppliers that has not been ordered in advance and in writing. It is specifically agreed that ENGINEER shall not be compensated for any additional work resulting from oral orders of any person.

SECTION 2 **Compensation and Term of Agreement**

- A.** The ENGINEER shall be compensated for all services provided pursuant to this AGREEMENT in an amount not to exceed \$922,800 in the manner and in accordance with the fee schedule as set forth in Attachment B. Payment shall be considered full compensation for all labor, materials, supplies, and equipment necessary to complete the services described in Attachment A.
- B.** Unless otherwise terminated pursuant to Section 6. D. herein, this AGREEMENT shall be for a term beginning upon the effective date, as described below, and shall continue for a period which may reasonably be required for the completion of the PROJECT, until the expiration of the funds, or completion of the PROJECT and acceptance by the CITY, whichever occurs first. ENGINEER shall proceed diligently with the PROJECT to completion as described in the PROJECT schedule as set forth in Attachment A.

SECTION 3

Terms of Payment

Payments to the ENGINEER will be made as follows:

A. Invoice and Payment

- (1) The Engineer shall provide the City sufficient documentation, including but not limited to meeting the requirements set forth in the PROJECT schedule as set forth in Attachment D to reasonably substantiate the invoices.
- (2) The ENGINEER will issue monthly invoices for all work performed under this AGREEMENT. Invoices for the uncontested performance of the particular services are due and payable within 30 days of receipt by City.
- (3) Upon completion of services enumerated in Section 1, the final payment of any balance for the uncontested performance of the services will be due within 30 days of receipt of the final invoice.
- (4) In the event of a disputed or contested billing, only that portion so contested will be withheld from payment, and the undisputed portion will be paid. The CITY will exercise reasonableness in contesting any bill or portion thereof. No interest will accrue on any contested portion of the billing until mutually resolved.
- (5) If the CITY fails to make payment in full to ENGINEER for billings contested in good faith within 60 days of the amount due, the ENGINEER may, after giving 7 days' written notice to CITY, suspend services under this AGREEMENT until paid in full. In the event of suspension of services, the ENGINEER shall have no liability to CITY for delays or damages caused the CITY because of such suspension of services.

SECTION 4

Obligations of the Engineer

A. General

The ENGINEER will serve as the CITY's professional engineering representative under this AGREEMENT, providing professional engineering consultation and advice and furnishing customary services incidental thereto.

B. Standard of Care

The ENGINEER shall perform its services:

- (1) with the professional skill and care ordinarily provided by competent engineers

practicing in the same or similar locality and under the same or similar circumstances and professional license; and

- (2) as expeditiously as is prudent considering the ordinary professional skill and care of a competent engineer.

C. Subsurface Investigations

- (1) The ENGINEER shall advise the CITY with regard to the necessity for subcontract work such as special surveys, tests, test borings, or other subsurface investigations in connection with design and engineering work to be performed hereunder. The ENGINEER shall also advise the CITY concerning the results of same. Such surveys, tests, and investigations shall be furnished by the CITY, unless otherwise specified in Attachment A.
- (2) In soils, foundation, groundwater, and other subsurface investigations, the actual characteristics may vary significantly between successive test points and sample intervals and at locations other than where observations, exploration, and investigations have been made. Because of the inherent uncertainties in subsurface evaluations, changed or unanticipated underground conditions may occur that could affect the total PROJECT cost and/or execution. These conditions and cost/execution effects are not the responsibility of the ENGINEER.

D. Preparation of Engineering Drawings

The ENGINEER will provide to the CITY the original drawings of all plans in ink on reproducible mylar sheets and electronic files in .pdf format, or as otherwise approved by CITY, which shall become the property of the CITY. CITY may use such drawings in any manner it desires; provided, however, that the ENGINEER shall not be liable for the use of such drawings for any project other than the PROJECT described herein.

E. Engineer's Personnel at Construction Site

- (1) The presence or duties of the ENGINEER's personnel at a construction site, whether as on-site representatives or otherwise, do not make the ENGINEER or its personnel in any way responsible for those duties that belong to the CITY and/or the CITY's construction contractors or other entities, and do not relieve the construction contractors or any other entity of their obligations, duties, and responsibilities, including, but not limited to, all construction methods, means, techniques, sequences, and procedures necessary for coordinating and completing all portions of the construction work in accordance with the AGREEMENT Documents and any health or safety precautions required by such construction work. The ENGINEER and its personnel have no authority to exercise any control over any construction contractor or other entity or their

employees in connection with their work or any health or safety precautions.

- (2) Except to the extent of specific site visits expressly detailed and set forth in Attachment A, the ENGINEER or its personnel shall have no obligation or responsibility to visit the construction site to become familiar with the progress or quality of the completed work on the PROJECT or to determine, in general, if the work on the PROJECT is being performed in a manner indicating that the PROJECT, when completed, will be in accordance with the AGREEMENT Documents, nor shall anything in the AGREEMENT Documents or this AGREEMENT between CITY and ENGINEER be construed as requiring ENGINEER to make exhaustive or continuous on-site inspections to discover latent defects in the work or otherwise check the quality or quantity of the work on the PROJECT. If the ENGINEER makes on-site observation(s) of a deviation from the AGREEMENT Documents, the ENGINEER shall inform the CITY.
- (3) When professional certification of performance or characteristics of materials, systems or equipment is reasonably required to perform the services set forth in the Scope of Services, the ENGINEER shall be entitled to rely upon such certification to establish materials, systems or equipment and performance criteria to be required in the AGREEMENT Documents.

F. Opinions of Probable Cost, Financial Considerations, and Schedules

- (1) The ENGINEER shall provide opinions of probable costs based on the current available information at the time of preparation, in accordance with Attachment A.
- (2) In providing opinions of cost, financial analyses, economic feasibility projections, and schedules for the PROJECT, the ENGINEER has no control over cost or price of labor and materials; unknown or latent conditions of existing equipment or structures that may affect operation or maintenance costs; competitive bidding procedures and market conditions; time or quality of performance by third parties; quality, type, management, or direction of operating personnel; and other economic and operational factors that may materially affect the ultimate PROJECT cost or schedule. Therefore, the ENGINEER makes no warranty that the CITY's actual PROJECT costs, financial aspects, economic feasibility, or schedules will not vary from the ENGINEER's opinions, analyses, projections, or estimates.

G. Construction Progress Payments

Recommendations by the ENGINEER to the CITY for periodic construction progress payments to the construction contractor will be based on the ENGINEER's knowledge, information, and belief from selective sampling and observation that the work has

progressed to the point indicated. Such recommendations do not represent that continuous or detailed examinations have been made by the ENGINEER to ascertain that the construction contractor has completed the work in exact accordance with the AGREEMENT Documents; that the final work will be acceptable in all respects; that the ENGINEER has made an examination to ascertain how or for what purpose the construction contractor has used the moneys paid; that title to any of the work, materials, or equipment has passed to the CITY free and clear of liens, claims, security interests, or encumbrances; or that there are not other matters at issue between the CITY and the construction contractor that affect the amount that should be paid.

H. Record Drawings

Record drawings, if required, will be prepared, in part, on the basis of information compiled and furnished by others, and may not always represent the exact location, type of various components, or exact manner in which the PROJECT was finally constructed. The ENGINEER is not responsible for any errors or omissions in the information from others that is incorporated into the record drawings.

I. Right to Audit

- (1) ENGINEER agrees that the CITY shall, until the expiration of five (5) years after final payment under this AGREEMENT, have access to and the right to examine and photocopy any directly pertinent books, documents, papers and records of the ENGINEER involving transactions relating to this AGREEMENT. ENGINEER agrees that the CITY shall have access during normal working hours to all necessary ENGINEER facilities and shall be provided adequate and appropriate work space in order to conduct audits in compliance with the provisions of this section. The CITY shall give ENGINEER reasonable advance notice of intended audits.
- (2) ENGINEER further agrees to include in all its subconsultant agreements hereunder a provision to the effect that the subconsultant agrees that the CITY shall, until the expiration of five (5) years after final payment under the subcontract, have access to and the right to examine and photocopy any directly pertinent books, documents, papers and records of such subconsultant, involving transactions to the subcontract, and further, that the CITY shall have access during normal working hours to all subconsultant facilities, and shall be provided adequate and appropriate work space, in order to conduct audits in compliance with the provisions of this section together with subsection (3) hereof. CITY shall give subconsultant reasonable advance notice of intended audits.
- (3) ENGINEER and subconsultant agree to photocopy such documents as may be requested by the CITY. The CITY agrees to reimburse ENGINEER for the cost of copies at the rate published in the Texas Administrative Code in effect as of

the time copying is performed.

J. INSURANCE

(1) ENGINEER'S INSURANCE

- a. Commercial General Liability – the ENGINEER shall maintain commercial general liability (CGL) and, if necessary, commercial umbrella insurance with a limit of not less than \$1,000,000.00 per each occurrence with a \$2,000,000.00 aggregate. If such Commercial General Liability insurance contains a general aggregate limit, it shall apply separately to this PROJECT or location.
 - i. The CITY shall be included as an additional insured with all rights of defense under the CGL, using ISO additional insured endorsement or a substitute providing equivalent coverage, and under the commercial umbrella, if any. This insurance shall apply as primary insurance with respect to any other insurance or self-insurance programs afforded to the CITY. The Commercial General Liability insurance policy shall have no exclusions or endorsements that would alter or nullify: premises/operations, products/completed operations, contractual, personal injury, or advertising injury, which are normally contained within the policy, unless the CITY specifically approves such exclusions in writing.
 - ii. ENGINEER waives all rights against the CITY and its agents, officers, directors and employees for recovery of damages to the extent these damages are covered by the commercial general liability or commercial umbrella liability insurance maintained in accordance with this AGREEMENT.
- b. Business Auto – the ENGINEER shall maintain business auto liability and, if necessary, commercial umbrella liability insurance with a limit of not less than \$1,000,000 each accident. Such insurance shall cover liability arising out of “any auto”, including owned, hired, and non-owned autos, when said vehicle is used in the course of the PROJECT. If the engineer owns no vehicles, coverage for hired or non-owned is acceptable.
 - i. ENGINEER waives all rights against the CITY and its agents, officers, directors and employees for recovery of damages to the extent these damages are covered by the business auto liability or commercial umbrella liability insurance obtained by ENGINEER pursuant to this AGREEMENT or under any applicable auto physical damage coverage.

- c. Workers' Compensation – ENGINEER shall maintain workers compensation and employers liability insurance and, if necessary, commercial umbrella liability insurance with a limit of not less than \$100,000.00 each accident for bodily injury by accident or \$100,000.00 each employee for bodily injury by disease, with \$500,000.00 policy limit.
 - i. ENGINEER waives all rights against the CITY and its agents, officers, directors and employees for recovery of damages to the extent these damages are covered by workers compensation and employer's liability or commercial umbrella insurance obtained by ENGINEER pursuant to this AGREEMENT.
- d. Professional Liability – ENGINEER shall maintain professional liability, a claims-made policy, with a minimum of \$1,000,000.00 per claim and aggregate. The policy shall contain a retroactive date prior to the date of the AGREEMENT or the first date of services to be performed, whichever is earlier. Coverage shall be maintained for a period of 5 years following the completion of the AGREEMENT. An annual certificate of insurance specifically referencing this PROJECT shall be submitted to the CITY for each year following completion of the AGREEMENT.

(2) GENERAL INSURANCE REQUIREMENTS

- a. Certificates of insurance evidencing that the ENGINEER has obtained all required insurance shall be attached to this AGREEMENT prior to its execution.
- b. Applicable policies shall be endorsed to name the CITY an Additional Insured thereon, subject to any defense provided by the policy, as its interests may appear. The term CITY shall include its employees, officers, officials, agents, and volunteers as respects the contracted services.
- c. Certificate(s) of insurance shall document that insurance coverage specified in this AGREEMENT are provided under applicable policies documented thereon.
- d. Any failure on part of the CITY to attach the required insurance documentation hereto shall not constitute a waiver of the insurance requirements.
- e. A minimum of thirty (30) days notice of cancellation or material change in coverage shall be provided to the CITY. A ten (10) days notice shall be acceptable in the event of non-payment of premium. Notice shall be sent

to the respective Department Director (by name), City of Denton, 901 Texas Street, Denton, Texas 76209.

- f. Insurers for all policies must be authorized to do business in the State of Texas and have a minimum rating of A:V or greater, in the current A.M. Best Key Rating Guide or have reasonably equivalent financial strength and solvency to the satisfaction of Risk Management.
- g. Any deductible or self insured retention in excess of \$25,000.00 that would change or alter the requirements herein is subject to approval by the CITY in writing, if coverage is not provided on a first-dollar basis. The CITY, at its sole discretion, may consent to alternative coverage maintained through insurance pools or risk retention groups. Dedicated financial resources or letters of credit may also be acceptable to the CITY.
- h. Applicable policies shall each be endorsed with a waiver of subrogation in favor of the CITY as respects the PROJECT.
- i. The CITY shall be entitled, upon its request and without incurring expense, to review the ENGINEER's insurance policies including endorsements thereto and, at the CITY's discretion; the ENGINEER may be required to provide proof of insurance premium payments.
- j. Lines of coverage, other than Professional Liability, underwritten on a claims-made basis, shall contain a retroactive date coincident with or prior to the date of the AGREEMENT. The certificate of insurance shall state both the retroactive date and that the coverage is claims-made.
- k. Coverages, whether written on an occurrence or claims-made basis, shall be maintained without interruption nor restrictive modification or changes from date of commencement of the PROJECT until final payment and termination of any coverage required to be maintained after final payments.
- l. The CITY shall not be responsible for the direct payment of any insurance premiums required by this AGREEMENT.
- m. Sub consultants and subcontractors to/of the ENGINEER shall be required by the ENGINEER to maintain the same or reasonably equivalent insurance coverage as required for the ENGINEER. When sub consultants/subcontractors maintain insurance coverage, ENGINEER shall provide CITY with documentation thereof on a certificate of insurance.

K. Independent Consultant

The ENGINEER agrees to perform all services as an independent consultant and not as a subcontractor, agent, or employee of the CITY. The doctrine of *respondeat superior* shall not apply.

L. Disclosure

The ENGINEER acknowledges to the CITY that it has made full disclosure in writing of any existing conflicts of interest or potential conflicts of interest, including personal financial interest, direct or indirect, in property abutting the proposed PROJECT and business relationships with abutting property cities. The ENGINEER further acknowledges that it will make disclosure in writing of any conflicts of interest that develop subsequent to the signing of this AGREEMENT and prior to final payment under the AGREEMENT.

M. Asbestos or Hazardous Substances

- (1) If asbestos or hazardous substances in any form are encountered or suspected, the ENGINEER will stop its own work in the affected portions of the PROJECT to permit testing and evaluation.
- (2) If asbestos or other hazardous substances are suspected, the CITY may request the ENGINEER to assist in obtaining the services of a qualified subcontractor to manage the remediation activities of the PROJECT.

N. Permitting Authorities - Design Changes

If permitting authorities require design changes so as to comply with published design criteria and/or current engineering practice standards which the ENGINEER should have been aware of at the time this AGREEMENT was executed, the ENGINEER shall revise plans and specifications, as required, at its own cost and expense. However, if design changes are required due to the changes in the permitting authorities' published design criteria and/or practice standards criteria which are published after the date of this AGREEMENT which the ENGINEER could not have been reasonably aware of, the ENGINEER shall notify the CITY of such changes and an adjustment in compensation will be made through an amendment to this AGREEMENT.

O. Schedule

ENGINEER shall manage the PROJECT in accordance with the schedule developed per Attachment D to this AGREEMENT.

P. Equal Opportunity

- (1) **Equal Employment Opportunity:** ENGINEER and ENGINEER's agents

shall engage in any discriminatory employment practice. No person shall, on the grounds of race, sex, sexual orientation, age, disability, creed, color, genetic testing, or national origin, be refused the benefits of, or be otherwise subjected to discrimination under any activities resulting from this AGREEMENT.

- (2) **Americans with Disabilities Act (ADA) Compliance:** ENGINEER and ENGINEER's agents shall not engage in any discriminatory employment practice against individuals with disabilities as defined in the ADA.

SECTION 5

Obligations of the City

A. City-Furnished Data

ENGINEER may rely upon the accuracy, timeliness, and completeness of the information provided by the CITY.

B. Access to Facilities and Property

The CITY will make its facilities accessible to the ENGINEER as required for the ENGINEER's performance of its services. The CITY will perform, at no cost to the ENGINEER, such tests of equipment, machinery, pipelines, and other components of the CITY's facilities as may be required in connection with the ENGINEER's services. The CITY will be responsible for all acts of the CITY's personnel.

C. Advertisements, Permits, and Access

Unless otherwise agreed to in the Scope of Services, the CITY will obtain, arrange, and pay for all advertisements for bids; permits and licenses required by local, state, or federal authorities; and land, easements, rights-of-way, and access necessary for the ENGINEER's services or PROJECT construction.

D. Timely Review

The CITY will examine the ENGINEER's studies, reports, sketches, drawings, specifications, proposals, and other documents; obtain advice of an attorney, insurance counselor, accountant, auditor, bond and financial advisors, and other consultants as the CITY deems appropriate; and render in writing decisions required by the CITY in a timely manner in accordance with the PROJECT schedule prepared in accordance with Attachment D.

E. Prompt Notice

The CITY will give prompt written notice to the ENGINEER whenever CITY observes or becomes aware of any development that affects the scope or timing of the ENGINEER's services or of any defect in the work of the ENGINEER or construction contractors.

F. Asbestos or Hazardous Substances Release.

- (1) CITY acknowledges ENGINEER will perform part of the work at CITY's facilities that may contain hazardous materials, including asbestos containing materials, or conditions, and that ENGINEER had no prior role in the generation, treatment, storage, or disposition of such materials. In consideration of the associated risks that may give rise to claims by third parties or employees of City, City hereby releases ENGINEER from any damage or liability related to the presence of such materials.
- (2) The release required above shall not apply in the event the discharge, release or escape of hazardous substances, contaminants, or asbestos is a result of ENGINEER's negligence or if ENGINEER brings such hazardous substance, contaminant or asbestos onto the PROJECT.

G. Contractor Indemnification and Claims

The CITY agrees to include in all construction contracts the provisions of Article IV.E. regarding the ENGINEER's Personnel at Construction Site, and provisions providing for contractor indemnification of the CITY and the ENGINEER for contractor's negligence.

H. Contractor Claims and Third-Party Beneficiaries

- (1) The CITY agrees to include the following clause in all contracts with construction contractors and equipment or materials suppliers:

"Contractors, subcontractors and equipment and materials suppliers on the PROJECT, or their sureties, shall maintain no direct action against the ENGINEER, its officers, employees, and subcontractors, for any claim arising out of, in connection with, or resulting from the engineering services performed. Only the CITY will be the beneficiary of any undertaking by the ENGINEER."
- (2) This AGREEMENT gives no rights or benefits to anyone other than the CITY and the ENGINEER and there are no third-party beneficiaries.
- (3) The CITY will include in each agreement it enters into with any other entity or person regarding the PROJECT a provision that such entity or person shall have no third-party beneficiary rights under this AGREEMENT.

- (4) Nothing contained in this Section H. shall be construed as a waiver of any right the CITY has to bring a claim against ENGINEER.

I. CITY's Insurance

- (1) The CITY may maintain property insurance on certain pre-existing structures associated with the PROJECT.
- (2) The CITY may secure Builders Risk/Installation insurance at the replacement cost value of the PROJECT. The CITY may provide ENGINEER a copy of the policy or documentation of such on a certificate of insurance.

J. Litigation Assistance

The Scope of Services does not include costs of the ENGINEER for required or requested assistance to support, prepare, document, bring, defend, or assist in litigation undertaken or defended by the CITY. In the event CITY requests such services of the ENGINEER, this AGREEMENT shall be amended or a separate agreement will be negotiated between the parties.

K. Changes

The CITY may make or approve changes within the general Scope of Services in this AGREEMENT. If such changes affect the ENGINEER's cost of or time required for performance of the services, an equitable adjustment will be made through an amendment to this AGREEMENT with appropriate CITY approval.

SECTION 6 **General Legal Provisions**

A. Authorization to Proceed

ENGINEER shall be authorized to proceed with this AGREEMENT upon receipt of a written Notice to Proceed from the CITY.

B. Reuse of Project Documents

All designs, drawings, specifications, documents, and other work products of the ENGINEER, whether in hard copy or in electronic form, are instruments of service for this PROJECT, whether the PROJECT is completed or not. Reuse, change, or alteration by the CITY or by others acting through or on behalf of the CITY of any such instruments of service without the written permission of the ENGINEER will be at the CITY's sole risk. The CITY shall own the final designs, drawings, specifications and documents.

C. Force Majeure

The ENGINEER is not responsible for damages or delay in performance caused by acts of God, strikes, lockouts, accidents, or other events beyond the control of the ENGINEER that prevent ENGINEER's performance of its obligations hereunder.

D. Termination

(1) This AGREEMENT may be terminated:

- a. by the City for its convenience upon 30 days' written notice to ENGINEER.
- b. by either the CITY or the ENGINEER for cause if either party fails substantially to perform through no fault of the other and the nonperforming party does not commence correction of such nonperformance within 5 days' written notice or thereafter fails to diligently complete the correction.

(2) If this AGREEMENT is terminated for the convenience of the City, the ENGINEER will be paid for termination expenses as follows:

- a. Cost of reproduction of partial or complete studies, plans, specifications or other forms of ENGINEER'S work product;
- b. Out-of-pocket expenses for purchasing electronic data files and other data storage supplies or services;
- c. The time requirements for the ENGINEER'S personnel to document the work underway at the time of the CITY'S termination for convenience so that the work effort is suitable for long time storage.

(3) Prior to proceeding with termination services, the ENGINEER will submit to the CITY an itemized statement of all termination expenses. The CITY'S approval will be obtained in writing prior to proceeding with termination services.

E. Suspension, Delay, or Interruption to Work

The CITY may suspend, delay, or interrupt the services of the ENGINEER for the convenience of the CITY. In the event of such suspension, delay, or interruption, an equitable adjustment in the PROJECT's schedule, commitment and cost of the ENGINEER's personnel and subcontractors, and ENGINEER's compensation will be made.

F. Indemnification

IN ACCORDANCE WITH TEXAS LOCAL GOVERNMENT CODE SECTION 271.904, THE ENGINEER SHALL INDEMNIFY OR HOLD HARMLESS THE CITY AGAINST LIABILITY FOR ANY DAMAGE COMMITTED BY THE ENGINEER OR ENGINEER'S AGENT, CONSULTANT UNDER CONTRACT, OR ANOTHER ENTITY OVER WHICH THE ENGINEER EXERCISES CONTROL TO THE EXTENT THAT THE DAMAGE IS CAUSED BY OR RESULTING FROM AN ACT OF NEGLIGENCE, INTENTIONAL TORT, INTELLECTUAL PROPERTY INFRINGEMENT, OR FAILURE TO PAY A SUBCONTRACTOR OR SUPPLIER. CITY IS ENTITLED TO RECOVER ITS REASONABLE ATTORNEY'S FEES IN PROPORTION TO THE ENGINEER'S LIABILITY.

G. Assignment

Neither party shall assign all or any part of this AGREEMENT without the prior written consent of the other party.

H. Jurisdiction

The law of the State of Texas shall govern the validity of this AGREEMENT, its interpretation and performance, and any other claims related to it. The venue for any litigation related to this AGREEMENT shall be Denton County, Texas.

I. Severability and Survival

If any of the provisions contained in this AGREEMENT are held for any reason to be invalid, illegal, or unenforceable in any respect, such invalidity, illegality, or unenforceability will not affect any other provision, and this AGREEMENT shall be construed as if such invalid, illegal, or unenforceable provision had never been contained herein. Sections 5.F., 6.B., 6.D., 6.F., 6.H., and 6.I. shall survive termination of this AGREEMENT for any cause.

J. Observe and Comply

ENGINEER shall at all times observe and comply with all federal and State laws and regulations and with all City ordinances and regulations which in any way affect this AGREEMENT and the work hereunder, and shall observe and comply with all orders, laws ordinances and regulations which may exist or may be enacted later by governing bodies having jurisdiction or authority for such enactment. No plea of misunderstanding or ignorance thereof shall be considered. **ENGINEER AGREES TO DEFEND, INDEMNIFY AND HOLD HARMLESS CITY AND ALL OF ITS OFFICERS, AGENTS AND EMPLOYEES FROM AND AGAINST ALL CLAIMS OR LIABILITY ARISING OUT OF THE VIOLATION OF ANY SUCH ORDER, LAW, ORDINANCE, OR REGULATION, WHETHER IT BE BY ITSELF OR ITS EMPLOYEES.**

K. Immigration Nationality Act

ENGINEER shall verify the identity and employment eligibility of its employees who perform work under this AGREEMENT, including completing the Employment Eligibility Verification Form (I-9). Upon request by CITY, ENGINEER shall provide CITY with copies of all I-9 forms and supporting eligibility documentation for each employee who performs work under this AGREEMENT. ENGINEER shall adhere to all Federal and State laws as well as establish appropriate procedures and controls so that no services will be performed by any ENGINEER employee who is not legally eligible to perform such services. **ENGINEER SHALL INDEMNIFY CITY AND HOLD CITY HARMLESS FROM ANY PENALTIES, LIABILITIES, OR LOSSES DUE TO VIOLATIONS OF THIS PARAGRAPH BY ENGINEER, ENGINEER'S EMPLOYEES, SUBCONTRACTORS, AGENTS, OR LICENSEES.** CITY, upon written notice to ENGINEER, shall have the right to immediately terminate this AGREEMENT for violations of this provision by ENGINEER.

L. Prohibition On Contracts With Companies Boycotting Israel

ENGINEER acknowledges that in accordance with Chapter 2270 of the Texas Government Code, CITY is prohibited from entering into a contract with a company for goods or services unless the contract contains a written verification from the company that it: (1) does not boycott Israel; and (2) will not boycott Israel during the term of the contract. The terms "boycott Israel" and "company" shall have the meanings ascribed to those terms in Section 808.001 of the Texas Government Code. ***By signing this AGREEMENT, ENGINEER certifies that ENGINEER'S signature provides written verification to the CITY that ENGINEER: (1) does not boycott Israel; and (2) will not boycott Israel during the term of the AGREEMENT.*** Failure to meet or maintain the requirements under this provision will be considered a material breach.

M. Prohibition On Contracts With Companies Doing Business with Iran, Sudan, or a Foreign Terrorist Organization

Section 2252 of the Texas Government Code restricts CITY from contracting with companies that do business with Iran, Sudan, or a foreign terrorist organization. ***By signing this AGREEMENT, ENGINEER certifies that ENGINEER'S signature provides written verification to the CITY that ENGINEER, pursuant to Chapter 2252, is not ineligible to enter into this AGREEMENT and will not become ineligible to receive payments under this AGREEMENT by doing business with Iran, Sudan, or a foreign terrorist organization.*** Failure to meet or maintain the requirements under this provision will be considered a material breach.

N. Certificate of Interested Parties Electronic Filing

In 2015, the Texas Legislature adopted House Bill 1295, which added section 2252.908 of the Government Code. The law states that the City may not enter into this contract

unless the Contractor submits a disclosure of interested parties (Form 1295) to the City at the time the Contractor submits the signed contract. The Texas Ethics Commission has adopted rules requiring the business entity to file Form 1295 electronically with the Commission.

Contractor will be required to furnish a Certificate of Interest Parties before the contract is awarded, in accordance with Government Code 2252.908.

The contractor shall:

1. Log onto the State Ethics Commission Website at :
https://www.ethics.state.tx.us/whatsnew/elf_info_form1295.htm
2. Register utilizing the tutorial provided by the State
3. Print a copy of the completed Form 1295
4. Enter the Certificate Number on page 2 of this contract.
5. Complete and sign the Form 1295
6. Email the form to purchasing@cityofdenton.com with the contract number in the subject line. (EX: Contract 1234 – Form 1295)

The City must acknowledge the receipt of the filed Form 1295 not later than the 30th day after Council award. Once a Form 1295 is acknowledged, it will be posted to the Texas Ethics Commission's website within seven business days.

O. Agreement Documents

This AGREEMENT, including its attachments and schedules, constitutes the entire AGREEMENT, which supersedes all prior written or oral understandings, and may only be changed by a written amendment executed by both parties. This AGREEMENT may be executed in one or more counterparts and each counterpart shall, for all purposes, be deemed an original, but all such counterparts shall together constitute but one and the same instrument. The following attachments and schedules are hereby made a part of this AGREEMENT:

- Attachment A - Scope of Services
- Attachment B – Compensation
- Attachment C – Changes and Amendments to Standard Agreement
- Attachment D – Project Schedule
- Attachment E – Project Location Map

These documents make up the AGREEMENT documents and what is called for by one shall be as binding as if called for by all. In the event of an inconsistency or conflict in any of the provisions of the AGREEMENT documents, the inconsistency or conflict shall be resolved by giving precedence first to the written AGREEMENT then to the AGREEMENT documents in the order in which they are listed above.

Duly executed by each party's designated representative to be effective on the date subscribed by the City Manager.


BY:
CITY OF DENTON, TEXAS

DocuSigned by:

TODD HILEMAN, CITY MANAGER


Date: 1/15/2020

BY:
ENGINEER
KIMLEY-HORN AND ASSOCIATES, INC.

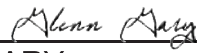DocuSigned by:

GLENN GARY
SR. VICE PRESIDENT

Date: 12/10/2019

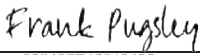THIS AGREEMENT HAS BEEN
BOTH REVIEWED AND APPROVED
as to financial and operational
obligations and business terms.

DocuSigned by:

Signature

Water and Wastewater Utilities Director
Title

Water Utilities
Department

Date Signed: 12/10/2019

2019-565945
TEXAS ETHICS COMMISSION
CERTIFICATE NUMBER

APPROVED AS TO LEGAL FORM:
AARON LEAL, CITY ATTORNEY

By: DocuSigned by:

7F9D328BF0204E5...

ATTEST:
ROSA RIOS, CITY SECRETARY

By: DocuSigned by:

1C5CA8C5E175493...

ATTACHMENT "A"

Scope for Engineering Design Related Services for: **IH-35E-MAYHILL - UTILITY-RELOCATIONS**

The ENGINEER will perform its services pursuant to the requirements delineated below. Services under this attachment include engineering services for the design and construction phase services for the IH-35E-MAYHILL - UTILITY-RELOCATIONS.

Project Understanding

ENGINEER will provide engineering design services for the following tasks:

The relocations of approximately 14,000 linear feet of 20-inch through 8-inch water main, 1,500 linear feet of 18-inch reclaimed water line, and 500 feet of gravity sewer line from Loop 288 to Post Oak Road along the north and south frontage roads of IH-35E. The relocations are necessary due to the CSJ 0196-01-109 Mayhill Bridge and frontage road expansion planned by TxDOT. All proposed relocations will be placed back in easement, except for lines that cross IH-35E or Mayhill Road. There are approximately 1,000 linear feet of proposed trenchless bores/tunneling.

ENGINEER's scope of services is as follows:

IH-35E-MAYHILL - UTILITY-RELOCATIONS

- Task 1 – Design Management
- Task 2 – Alignment Study
- Task 3 – Preliminary Design
- Task 4 – Final Design
- Task 5 – Construction Contract Documents
- Task 6 – Bid Phase Services
- Task 7 – Construction Phase Services
- Task 8 – Record Drawings Preparation
- Task 9 – Permitting
- Task 10 – Survey and Easements
- Task 11 – Easement Acquisition Services

IH-35 - UTILITY-RELOCATIONS

- Task 12 – Conflict Analysis

Task 1 DESIGN MANAGEMENT

A. Project Management

1. Develop project communication plan.
 - a. Develop project contact list. .
 - b. Prepare and e-mail progress reports to the project team once a month to be included with invoices. 24 months is assumed.
 - c. Prepare project schedule and provide schedule updates if the schedule changes.
2. Meetings
 - a. Prepare for and attend kickoff meeting.
 - b. Prepare meeting notes and distribute to the City.
3. Sub-consultant Agreement Preparation
 - a. Prepare and execute up to five (5) subconsultant agreements.

Task 2 – ALIGNMENT STUDY

A. Preliminary Investigation

1. Data Collection and Record Research
 - b. Gather existing survey and topographic data
 - c. Gather existing aerial photographs.
 - d. Gather existing water, sanitary sewer, and storm sewer record drawings.
 - e. Gather existing paving plans.
 - f. Gather existing development plans.
 - g. Gather existing plat information.
 - h. Collect property owner and record information
 - i. Gather existing right-of-way and easement information.
 - j. Gather existing franchise utility record information.
2. Site Investigation
 - a. Walk general alignment.
 - b. Document alignment corridor with photographs.
 - c. Identify potential alignment, conflicts and issues.
3. Data Review with City
 - a. Meet with City to review accuracy of record information.
 - b. Interview City staff concerning historical, existing and future City plans along the alignment.

B. Prepare Alternate Alignment Technical Memorandum.

1. Analysis of alternate alignments indicating merits and challenges for each, and including the following considerations:
 - a. Easement acquisition schedule and cost impacts.
 - b. Existing development impacts.
 - c. Existing potential horizontal and vertical conflicts.
 - d. Accessibility for maintenance.
 - e. Prepare opinions of probable construction cost for each alignment. The ENGINEER has no control over the cost of labor, materials, equipment, or over the Contractor's methods of determining prices or over competitive bidding or market conditions. Opinions of probable costs provided herein are based on the information known to ENGINEER at this time and represent only the ENGINEER's judgment as a design professional familiar with the construction industry. The ENGINEER cannot and does not guarantee that proposals, bids, or actual construction costs will not vary from its opinions of probable costs.

C. Deliverables

1. Digital .PDF copy of draft and final technical memorandum.

D. Meetings

1. Conduct one (1) review meeting with City.
2. Revise memorandum based on City comments.

Task 3 – PRELIMINARY DESIGN**A. Design Survey**

1. Utility and Property Owner Coordination
 - a. Coordinate with DIG TESS and City of Denton to locate and mark existing franchise and public utilities prior to performing the field survey.
2. Design Survey
 - a. The limits of the survey shall be a 100-foot wide alignment generally along IH-35E, and along Mayhill Road as shown on the Project Location Map. There are two location of offsite alignment that will require easement along the backside of properties adjacent to IH-35E. The topographic survey will be approximately 15,000 linear feet.
 - b. Establish up to ten (10) horizontal control points based on the City of Denton Coordinate System using ½-inch rebar with identifiable plastic cap, specific for this project.
 - c. Establish a vertical control benchmark circuit tied to the City of Denton benchmark system, specific for this project, as well as tie into the TxDOT control.

- d. Perform a field survey to identify and locate all existing topographic elements within the alignment corridor including, but not limited to, the following:
 - i. Property pins
 - ii. Existing pavement, curbs, sidewalks, barrier free ramps, etc.
 - iii. Lane Striping (where applicable)
 - iv. Driveways
 - v. Existing storm sewer inlets, manholes, junction boxes, outfalls, and erosion control
 - vi. Culverts and bridges
 - vii. Guardrail
 - viii. Utility manholes, vaults, water valves, water meters, sprinkler heads, telephone poles, power poles, utility markers, other public utilities, and franchise utilities
 - ix. Traffic signal poles, cabinets, and other signal equipment
 - x. Signs (excluding temporary signs)
 - xi. Trees, 6-inch caliper and up (center of trunk as well as dripline)
 - xii. Buildings
 - xiii. Retaining walls
 - xiv. Fence limits and material types
 - xv. Other applicable physical features that could impact design:
 - a) Field ties to the existing edge of pavement on Mayhill Road and Interstate Hwy 35.
 - b) Field sketches of utility manholes and structures.
 - c) Prepare a final topographic drawings in a digital format (including one-foot contours and breaklines) showing the features located in the field as well as right-of-way strip map information, an ASCII coordinate file of the points located in the field, and a hard copy of the coordinates and feature descriptions.

B. Geotechnical Engineering

1. Perform a geotechnical analysis of the alignment utilizing a qualified geotechnical laboratory to determine subsurface conditions and make recommendations regarding design parameters. The analysis shall include the following:
 - a. Subsurface exploration including up to ten (10) sample bores varying 30 feet depending upon location.
 - b. Laboratory tests for classification purposes and strength characteristics.
 - c. Engineering services that address the following:

- i. soil and groundwater conditions
 - ii. Comments on general excavatability of soils and shale encountered
 - iii. Recommendations for pipe installation, including bedding and backfill
 - iv. Recommendations for tunneling operations
2. A geotechnical report will be furnished by the geotechnical engineer to present the results of the field and laboratory data as well as analyses and recommendations. Three (3) copies of the report will be provided by the geotechnical engineer, with one (1) copy going to the City. The data contained in the geotechnical report will be made available to contractors during the bidding process for informational purposes.

C. Subsurface Utility Engineering (SUE)

1. Level A investigation of existing water line connection point, and potential crossing utilities. The Level A investigation shall consist of performing up to four (4) level A testholes or "locates" of existing utilities. The Level A investigation will be conducted in accordance with ASCE publication CI/ASCE 38-02 and include the location of said utility in three dimensions obtained through non-destructive geophysical methods.

D. Preliminary Water Line Design

1. Visit the site to perform field verification of the survey.
2. Preliminary plan and profile drawings preparation for approximately 8,000 linear feet of 20-inch water line, 1,500 linear feet of 12-inch water line, 3,800 linear feet of 8-inch water line, 500 feet of gravity sanitary sewer, and 1,500 linear feet of 18-inch reclaimed water line.
 - a. Prepare (22"x34") plan and profile drawings at 1"=20' horizontal and 1"=8' vertical scale.
 - b. Plan view of the base map shall have all above ground features shown and clearly labeled along with existing utilities based on field ties and record information.
 - c. Plan view shall include design notes for stationing, size, slope, pipe material, embedment, length and construction method.
 - d. Profile view shall include design notes for stationing, size, slope, flow-line of pipe, pipe material, embedment, length and construction method.
 - e. Prepare preliminary water line details, including connection details.
 - f. Design tunnels/bores including casing/tunnel liner plate minimum thickness and inside diameter, shafts, allowable methods, control of ground water, and appropriate tolerances with the chosen method.
 - g. Perform one (1) site visit to verify preliminary design.
3. Preliminary Traffic Control and Detour Plan Preparation.

- a. City and TxDOT typical traffic control details will be included as required.
4. Franchise Utility Coordination
 - a. Provide one set of drawings to each franchise utility encountered for their review. Request each franchise to mark up the drawings to show the size, type, and location of their utilities.
 - b. Coordinate with franchise utilities if any relocations are required. Notify City if any relocations will be required.
5. Prepare preliminary general notes and details, including City Standard Details where applicable.
6. Prepare preliminary technical specifications utilizing City Standard Specifications, and any special specifications.
7. Compile and prepare an updated opinion of probable construction cost for the entire project using recent average unit bid prices which are representative of similar types of construction in the local area.
 - a. The ENGINEER has no control over the cost of labor, materials, equipment, or over the Contractor's methods of determining prices or over competitive bidding or market conditions. Opinions of probable costs provided herein are based on the information known to ENGINEER at this time and represent only the ENGINEER's judgment as a design professional familiar with the construction industry. The ENGINEER cannot and does not guarantee that proposals, bids, or actual construction costs will not vary from its opinions of probable costs.

E. Deliverables

1. Preliminary design submittal (60%)
 - a. Submit four (4) copies to City for review and comment.
 - b. Submittal shall include the following:
 - i. Preliminary design plans (22"x34")
 - ii. Preliminary technical specifications
 - iii. Opinion of probable construction cost

F. Meetings

1. Attend one (1) meeting with City to kick-off preliminary design.
2. Attend one (1) meeting with City on-site prior to submittal of preliminary plans, if required.
3. Attend one (1) meeting with City to present and review the preliminary design submittal

Task 4 – FINAL DESIGN

A. Easement Preparation

1. Upon receiving approval of 60% design drawings, ENGINEER will prepare up to thirty-five (35) permanent water line easements and up to thirty-five (35) temporary construction easements (which may be shown on the permanent easement document).
2. Easement instruments will consist of metes and bounds descriptions and exhibits.

B. Final Design

1. Incorporate the preliminary design submittal review comments (one (1) round of comments is anticipated in proposed effort).
2. Prepare updated opinion of probable construction cost.
 - a. The ENGINEER has no control over the cost of labor, materials, equipment, or over the Contractor's methods of determining prices or over competitive bidding or market conditions. Opinions of probable costs provided herein are based on the information known to ENGINEER at this time and represent only the ENGINEER's judgment as a design professional familiar with the construction industry. The ENGINEER cannot and does not guarantee that proposals, bids, or actual construction costs will not vary from its opinions of probable costs.
3. Incorporate franchise utility investigation information
4. Incorporate details and technical specifications.
5. Prepare surface repair sheets and details as necessary.
6. Prepare final abandonment layout sheet and letter for TxDOT submittal.
7. Prepare Project Manual using City Standard Construction Contract Documents.

C. Deliverables:

1. Final Design Submittal (95%)
 - a. Submit four (4) copies to the City for review and comment.
 - b. Submittal shall include the following:
 - i. Final design drawings
 - ii. Final design project manual
 - iii. Opinion of probable construction cost

D. Meetings

1. One (1) meeting with City to review Final Design Submittal.

Task 5 – CONSTRUCTION CONTRACT DOCUMENTS

A. Bidding Construction Contract Documents

1. Incorporate City comments from 95% design submittal and prepare construction contract documents, bid plans, and opinion of probable construction cost.
2. Construction contract documents will consist of the final plans and project manual, both signed and sealed by a licensed professional engineer in the State of Texas and in accordance with comments provided by the City during final design.

B. Deliverables:

1. Construction Contract Documents Submittal
 - a. Submit four (4) copies to the City for bidding.
 - b. Submittal shall include the following:
 - i. Bid drawings
 - ii. Bid project manual
 - iii. Opinion of probable construction cost

Task 6 – BID PHASE SERVICES

A. Bid Phase Services

1. Provide electronic bid documents to the City purchasing department for bidding.
2. Provide the Notice to Bidders to the City for publication. The City will be responsible for publication of the notice. The City will be responsible for distribution of the bidding documents to prospective contractors, suppliers and plan rooms.
3. The following assistance will be provided to the City during the bidding phase:
 - a. Preparation of addenda and delivery to City for distribution to plans holders.
 - b. Responses to questions submitted by plans holders.
 - c. Attend bid opening facilitated by City.
 - d. Preparation of bid tabulation.
 - e. Preparation of recommendation of award letter.
4. Conformance plans and specifications
 - a. Based on potential questions and addenda from the bidding phase, prepare conformance set of plans and specifications to be used during construction.
 - i. Provide up to four (4) sets to City for execution.

Task 7 – CONSTRUCTION PHASE SERVICES

A. Construction Phase Services

1. Pre-Construction Conference
 - a. Prepare for and attend a pre-construction conference prior to commencement of Work at the Site
2. Site Visits
 - a. Visit the construction site up to twelve (12) times during construction to perform construction observation. 12 months construction time is assumed.
 - b. Site Visits are not intended to be exhaustive or to extend to every aspect of Contractor's work in progress. Observations are to be limited to spot checking, selective measurement, and similar methods of general observation of the Work based on ENGINEER's exercise of professional judgement.
 - c. Based on information obtained during site visits, ENGINEER will determine if Contractor's work is generally proceeding in accordance with the Contract Documents, and ENGINEER will keep CITY informed of the general progress of the work.
3. Recommendations with Respect to Defective Work
 - a. Provide recommendations to City that Contractor's work be disapproved and rejected while it is in progress if, on the basis of site visit evaluations, ENGINEER believes such work will not produce a completed Project that conforms generally to Contract Documents or that it will prejudice the integrity of the design concept of the completed Project as a functioning whole as indicated in the Contract Documents. Notwithstanding the foregoing, the City reserves the right to disapprove or reject Contractor's work without a recommendation from the ENGINEER.
4. Clarifications and Interpretations
 - a. Issue necessary clarifications and interpretations of the Contract Documents to City as appropriate to the orderly completion of Contractor's work. Such clarifications and interpretations will be consistent with the intent of the Contract Documents. Field orders authorizing variations from the requirements of the Contract Documents will be made by City.
5. Change Orders
 - a. Recommend change orders to City, as appropriate.
 - b. Review and make recommendations related to Change Orders submitted or proposed by the Contractor.
6. Shop Drawings and Samples
 - a. Review and approve or take other appropriate action in respect to Shop Drawings and Samples and other data which Contractor is required to

submit, but only for conformance with the information given in the Contract Documents and compatibility with the design concept of the completed Project as a functioning whole as indicated in the Contract Documents. Such review and approvals or other action will not extend to means, methods, techniques, equipment choice and usage, sequences, schedules, or procedures of construction or to related safety precautions and programs.

7. Substitutes and “or-equal”

- a. Evaluate and determine the acceptability of substitute or “or-equal” materials and equipment proposed by Contractor in accordance with the Contract Documents, but subject to the provisions of applicable standards of state or local government entities.
- b. Provide recommendations to City

8. Inspections and Tests

- a. Review certificates of inspections and tests within ENGINEER’s area of responsibility for the purpose of determining that the results certified indicate compliance with the Contract Documents and will not constitute an independent evaluation that the content or procedures of such inspections, tests, or approvals comply with the requirements of the Contract Documents. ENGINEER will be entitled to rely on the results of such tests and facts being certified. The scope of services assumes the pumps and motors will go through a non-witnessed factory test. Attending testing will be considered additional services.

9. Disagreements between City and Contractor

- a. As necessary, ENGINEER will, with reasonable promptness, render initial written decision on all claims of City and Contractor relating to the acceptability of Contractor’s work or the interpretation of the requirements of the Contract Documents pertaining to the progress of the Contractor’s work. In rendering such decisions, ENGINEER will be fair and not show partiality to City or Contractor and will not be liable in connection with any decision rendered in good faith in such capacity. The initial decision of the ENGINEER shall be required as a condition precedent to mediation or litigation of any claim arising prior to the date final payment is due to the Contractor, unless thirty (30) days have passed after a claim has been referred to the ENGINEER with no decision having been rendered.

10. Final Walkthrough and Punchlist Preparation

- a. Attend final walkthrough with Contractor and City to determine if the completed work of Contractor is generally in accordance with the Contract Documents.
 - i. Limitation of Responsibilities: The ENGINEER will not be responsible for the acts or omissions of any Contractor, or of any of their subcontractors, suppliers, or of any other individual entity performing or furnishing the work. ENGINEER will not have the authority or responsibility to stop the work of any Contractor.

- b. Compile punch list from information gathered during final walkthrough with City and Contractor.

Task 8 – RECORD DRAWINGS

A. Record Drawings

1. Obtain and review comments and field changes on the construction plans from City and Contractor.
2. Prepare record drawings based on comments and field changes. The ENGINEER will not be providing resident engineering services and will not be observing on a full-time basis, and will therefore not seal the record drawings. The record drawings will be provided in the following format:
 - a. (1) Mylar hardcopy full-size (22"x34")
 - b. PDF electronic copy

Task 9 – PERMITTING

A. Permitting

1. The City will be responsible for administration of TxDOT UIR permits. The ENGINEER will prepare exhibits for permit submittal.
2. The ENGINEER will aid the City in coordinating the Utility Agreement (U-35) with TxDOT and prepare reimbursement invoices as necessary. This also includes providing betterment calculations and coordination efforts with TxDOT, and their designated Utility Coordinator.

Task 10 – SURVEY AND EASEMENTS

A. Survey and Easements

1. See components of Task 3 and Task 4.

Task 11 – EASEMENT ACQUISITION SERVICES

A. Easement Acquisition Services

ENGINEER will perform the following services for this task:

1. Provide appraisals for proposed easements on up to twenty-five (25) parcels for the proposed lines. Appraisals will be approved by the City prior to beginning negotiations with property owners. The appraisals will be prepared by State Certified Appraisers in accordance with the Uniform Standards of Professional Appraisal Practice Act (USPAP). The appraisals will be suitable for use in condemnation proceedings, if necessary.

2. Provide property negotiation services for up to twenty-five (25) parcels for the proposed line as follows:
3. The offer to purchase the properties will be based on the appraisals as indicated above. The City will establish the value to be used in negotiation and the range of negotiating authority to be given to the right-of-way agent. ENGINEER's Real Estate Agent will provide the services of qualified right-of-way agents to secure the required right-of-way for the project. The right-of-way agents will provide each property owner a copy of The Texas Landowner Bill of Rights, but will NOT be required to provide negotiation services under the Uniform Relocation and Acquisition Act (Uniform Act).
4. ENGINEER's Real Estate Agent will negotiate on behalf of the City and utilize conveyance documents and other necessary forms as prescribed by the City. ENGINEER's Real Estate Agent will provide a good faith effort to acquire the rights-of-way through a negotiation process, which will generally consist of three (3) contacts with the property owner, or his authorized representative. A maximum of five (5) total contacts will be provided to reach an agreement with the property owner, or to determine that further negotiations will be non-productive and that eminent domain actions will be necessary to acquire the property. If absentee owners are involved, the negotiations may be conducted via telephone, fax, or by mail. If the schedule for acquisition of the right-of-way or other factors arise, which make it expedient, travel outside the project area to meet with the absentee owners may be desirable. If such events arise, the travel must be specifically authorized by the City. If such travel is authorized, the expenses involved, including the agent's services, will be considered additional services.
5. The initial offer made to the property owner will be based on the value authorized by the City. All counter-offers by the property owner, along with ENGINEER's Real Estate Agent recommendations will be presented to the City for consideration. The City must establish and recommend such counter offers before ENGINEER's Real Estate Agent will be authorized to agree to the requested changes. All monetary offers made to the property owners will be within the limits authorized by the City in the various stages of the negotiation.
6. After reaching an agreement with the landowner on the consideration and all other terms of the transaction, ENGINEER's Real Estate Agent will forward to the City a Memorandum of Agreement (M/A) executed by the property owner to be ratified by the City. This M/A sets forth the compensation and any other terms and conditions agreed upon. The City will be responsible for obtaining the City's ratification and for returning the ratified M/A to ENGINEER's Real Estate Agent. ENGINEER's Real Estate Agent will then inform the Title Company that the parcel is ready for closing.
7. ENGINEER's Real Estate Agent will coordinate contacts with the CITY to deliver any payments to the Title Company prior to closing.
8. This Scope of Services assumes that costs for Title Commitments, Title Policies and recording fees will be purchased by the City through the assistance of the Real Estate Agent. The amount paid for the Title Policies will not exceed premium amounts set by the Texas Department of Insurance and agreed upon in advance between the City and the Title Company. Any additional Title Company services such as recording fees shall be agreed upon in advance

between the City and the Title Company. ENGINEER's Real Estate Agent will review liens or other exceptions reported in the Title Commitment. ENGINEER will coordinate the location and the effect of any utility easements. ENGINEER will report the results of the Title Commitment to the City, recommending the disposition of the exceptions. The decision whether the reported exceptions are acceptable or must be eliminated will be the responsibility of the City. Any action required to clear title is not included in the Scope of Work for this project, and if required, will be considered Additional Services.

9. ENGINEER's Real Estate Agent will coordinate and attend all closings at the Title Company.
10. ENGINEER's Real Estate Agent will confirm that the Title Company records all documents at the Denton County Courthouse after closing.
11. ENGINEER's Real Estate Agent will confirm that the Title Company forwards copies of all recorded documents to the City.

Task 12 – CONFLICT ANALYSIS

A. Conflict Analysis

- a. I-35 (from I-35E/I-35W split to Denton County Line) Schematic Review: Review proposed TxDOT ROW maps and proposed roadway alignment schematics as compared to the existing CITY water and sanitary sewer maps. Identify potential conflicts between proposed TxDOT ROW, proposed roadway, water and sanitary sewer utilities.
- b. Site Visits to Conflict Areas: After conflict identification, perform site visit to obtain additional information not shown on maps and schematics.
- c. Coordination with CITY regarding conflicts between the future roadway infrastructure and the CITY's water and sanitary sewer infrastructure that creates a service interruption that the CITY deems not in their best interest therefore warranting a potential realignment of the roadway to avoid the conflict with the water and/or sanitary sewer infrastructure.
- d. Coordination with TxDOT regarding conflicts between the future roadway infrastructure and the CITY's water and sanitary sewer infrastructure that creates a service interruption that the CITY deems not in their best interest therefore warranting a potential realignment of the roadway to avoid the conflict with the water and/or sanitary sewer infrastructure.

B. Deliverables:

- a. Meeting notes and action items for each attending party from the coordination efforts.
- b. Conceptual map identifying conflicts and conceptual OPCC.

ADDITIONAL SERVICES NOT INCLUDED IN THE EXISTING SCOPE OF SERVICES

City and ENGINEER agree that the following services are beyond the Scope of Services described in the tasks above. However, ENGINEER can provide these services, if needed, upon the City's written request. Any additional amounts paid to ENGINEER as a result of any material change to the Scope of the Project shall be agreed upon in writing by both parties before the services are performed. These additional services include, but are not limited to the following:

- Redesign to reflect project scope changes requested by the CITY or TxDOT, required to address changed conditions or change in direction previously approved by the CITY, mandated by changing governmental laws, or necessitated by the CITY's acceptance of substitutions proposed by the contractor.
- Additional Construction Site Visits
- Additional Construction Shop Drawing and Sample Review and Comment
- Additional Traffic Control Plan Details
- Traffic signal design
- Sidewalk design
- Design of any offsite drainage improvements beyond the improvements identified in the scope
- Preparation for and attendance at public meetings
- Furnish additional copies of review documents and/or bid documents in excess of the number of the same identified above.
- Negotiation of temporary right-of-entries.
- Services related to disputes over bid protests, bid rejection, and re-bidding of the contract for construction.
- Construction management and inspection services.
- Performance of materials or specialty testing services.
- Services necessary due to default of the Contractor.
- Services related to damages caused by fire, flood, earthquake or other acts of God.
- Services related to warranty claims, enforcement, and inspection after final completion.
- Services related to Survey Construction Staking.
- Services to support, prepare, document, bring, defend, or assist in litigation undertaken or defended by the CITY.
- Performance of miscellaneous and supplemental services related to the project as requested by the CITY.
- Retaining wall design
- "Value engineering" after bidding
- Traffic studies or reports
- SWPPP inspections / coordination
- Any services not listed in the Scope of Services

ATTACHMENT "B"

Compensation for Engineering Design Related Services for:

IH-35E-MAYHILL - UTILITY-RELOCATIONS

Total compensation for the ENGINEER contemplated under the terms of this agreement **shall be a total not-to-exceed \$922,800** for all services including reimbursable expenses. The CITY shall compensate the ENGINEER as follows:

For Tasks 1-12 the total compensation shall be on a reimbursable (hourly) basis and not to exceed **\$922,800**.

Progress payments for shall be paid monthly based on the actual work satisfactorily completed per month in each phase, with the following amounts of the total compensation for each phase of the Project:

• Task 1 – Design Management	\$46,700
• Task 2 – Alignment Study	\$51,400
• Task 3 – Preliminary Design	\$171,000
• Task 4 – Final Design	\$79,500
• Task 5 – Construction Contract Documents	\$14,500
• Task 6 – Bid Phase Services	\$18,700
• Task 7 – Construction Phase Services	\$61,900
• Task 8 – Record Drawings Preparation	\$10,100
• Task 9 – Permitting	\$26,600
• Task 10 – Survey and Easements	\$130,200
• Task 11 – Easement Acquisition Services	\$277,200
• Task 12 – Conflict Analysis	\$35,000

Grand Total	\$922,800
--------------------	------------------

ENGINEER will not exceed the total maximum labor fee shown without authorization from the CITY. Individual task amounts are provided for budgeting purposes only. ENGINEER reserves the right to reallocate amounts among tasks as necessary.

Labor fee will be billed on an hourly basis according to our then-current rates. As to these tasks, direct reimbursable expenses such as express delivery services, fees, air travel, and other direct expenses will be billed at 1.10 times cost. A percentage of labor fee will be added to each invoice to cover certain other expenses as to these tasks such as telecommunications, in-house reproduction, postage, supplies, project related computer time, and local mileage. Administrative time related to the project may be billed hourly. All permitting, application, and similar project fees will be paid directly by the CITY.

Payment will be due within 25 days of your receipt of the invoice and should include the invoice number and Kimley-Horn project number.

ATTACHMENT “C”


CHANGES AND AMENDMENTS TO STANDARD AGREEMENT

Design Services for


IH-35E-MAYHILL - UTILITY-RELOCATIONS

No modifications to the Standard Agreement are necessary for this project.

ATTACHMENT D - NH-35E-MAYHILL - UTILITY-RELOCATIONS - PROJECT SCHEDULE

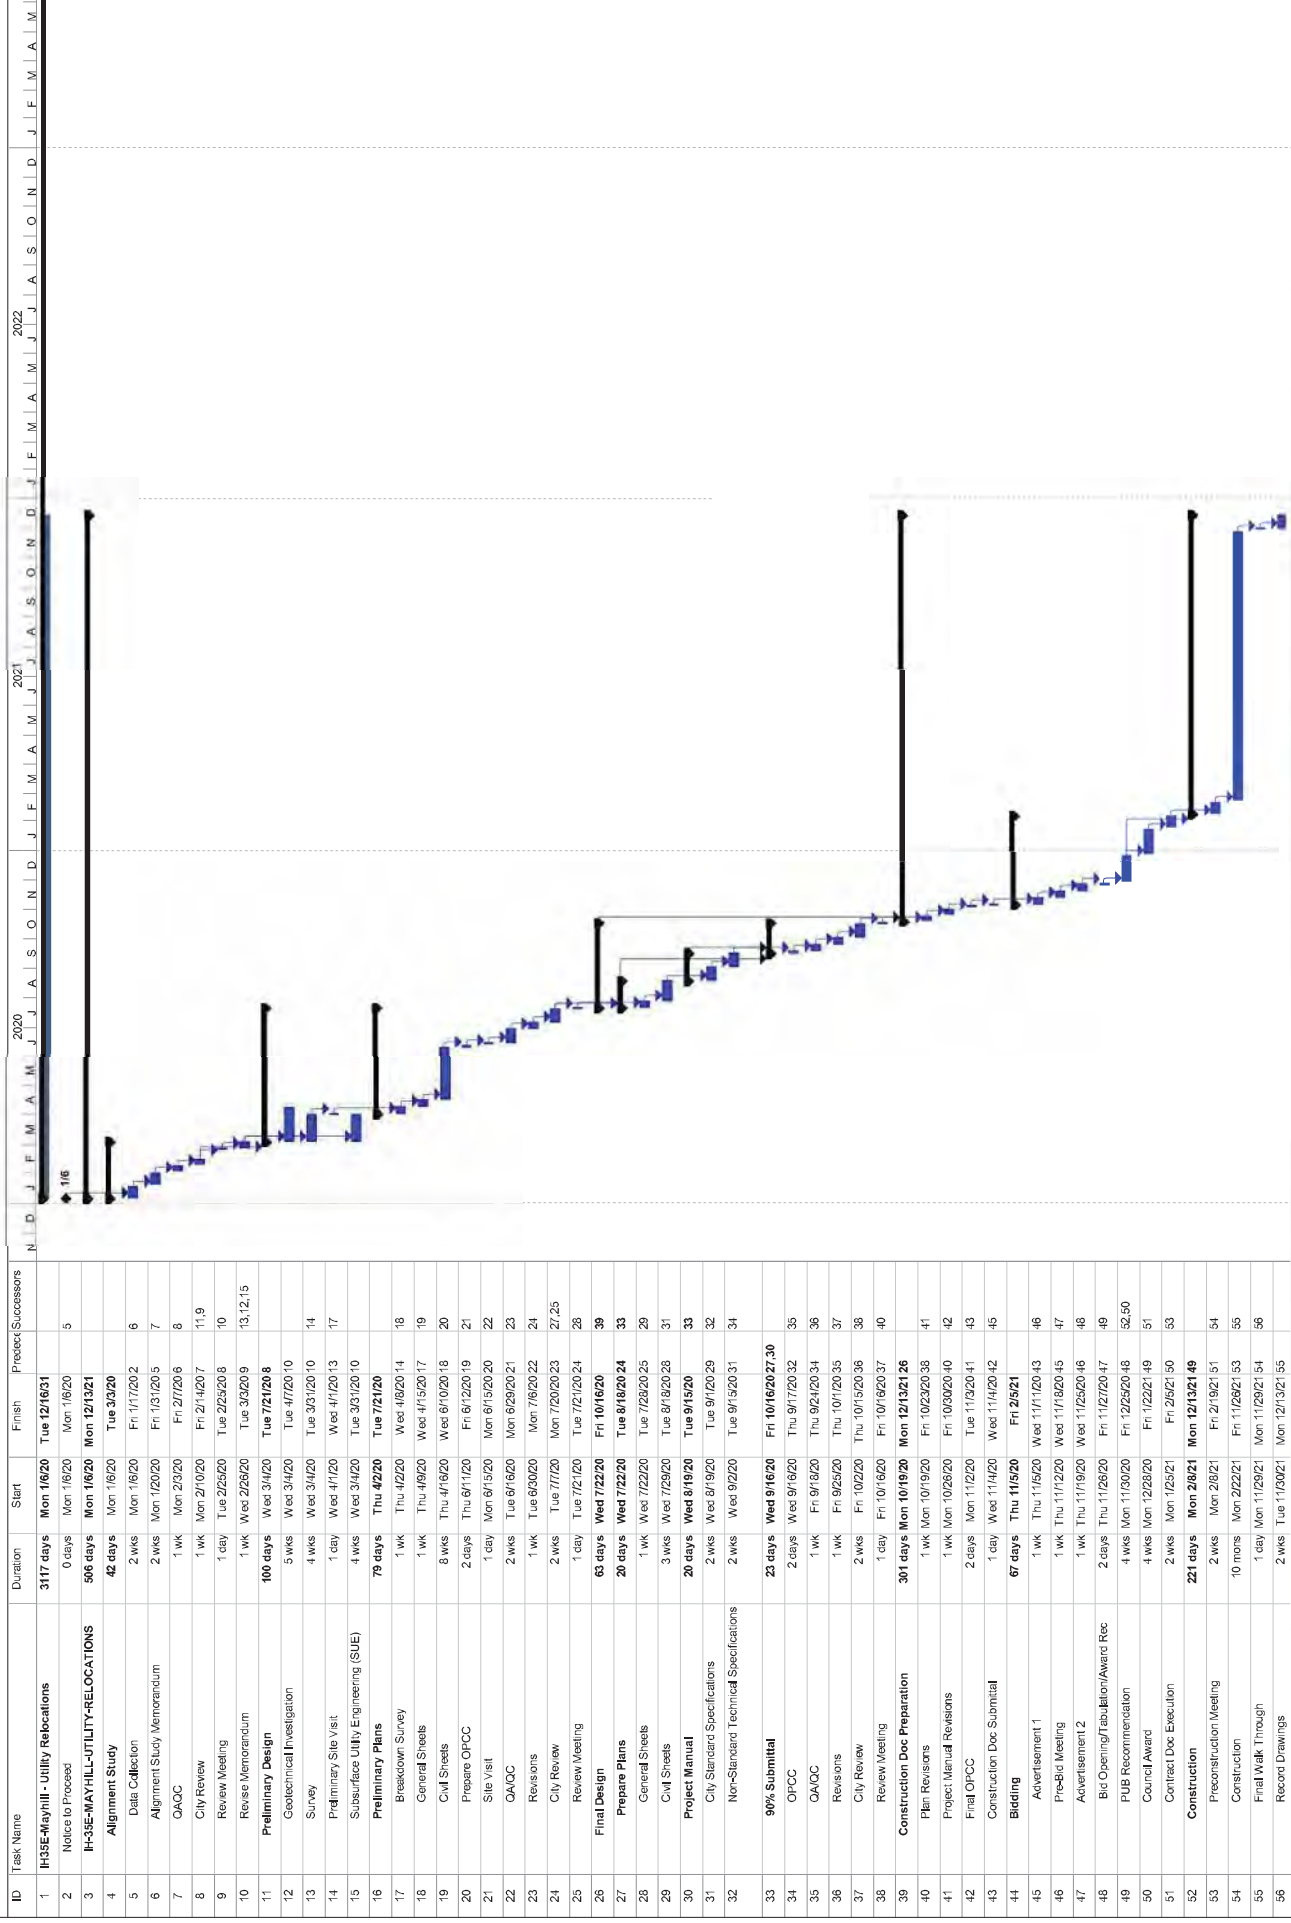

ATTACHMENT “E”
PROJECT LOCATION MAP
for
IH-35E-MAYHILL - UTILITY-RELOCATIONS

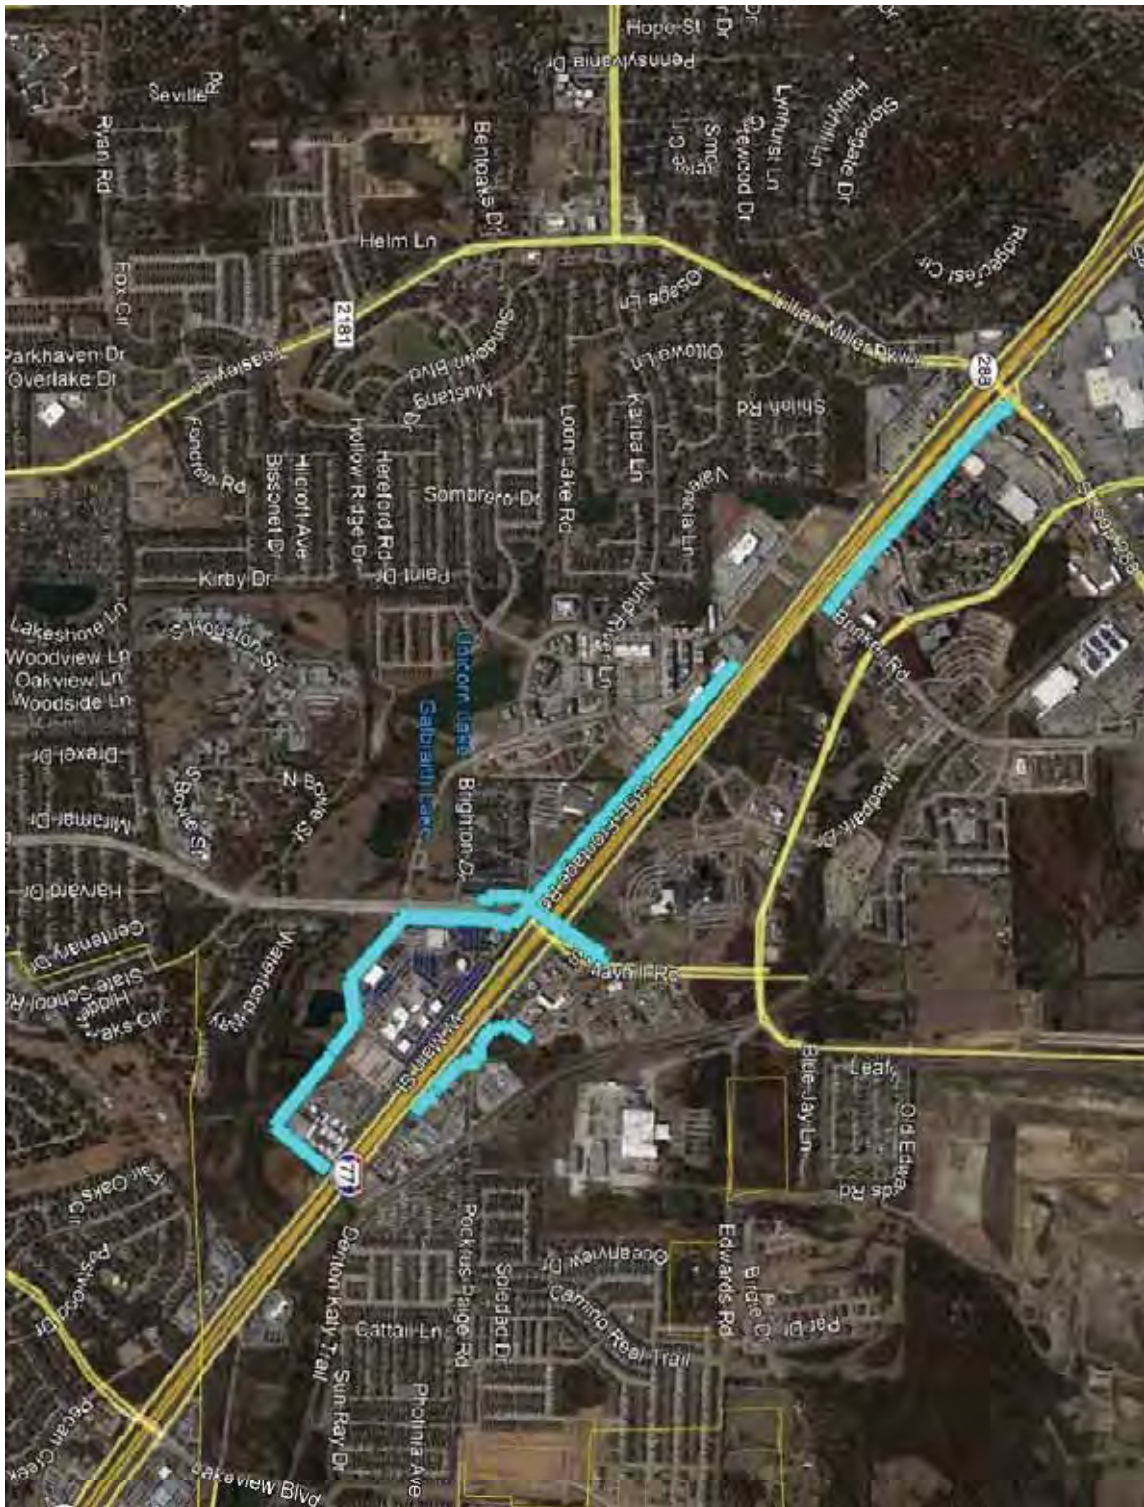

Client:	City of Denton
Project:	IH-35E-Mayhill-Utility Relocations
KHA No.	0610240xx
PM:	Chris Igo

Task 700

Task 888

Subconsultant Summary

Project Budget Summary

Labor:	\$	463,800
Expenses:	\$	370,300
TOTAL:	\$	834,100

Note: This portion is for water only, the rest of the contract hourly breakdown is shown in the wastewater agreement

General Project Information

Client: **City of Denton**
Project: **IH-35E-Mayhill-Utility Relocation**
KHA No: **0610240xx**
PM: **Chris Igo**

Task Effort Summary

Labor:	\$	29,600
Expenses:	\$	11,000
Allocation:	\$	1,400
TOTAL:	\$	42,000

Task Information

Number:	100
Name:	Design Mgmt
Task Mgr:	

Task Description and Budgeting

[illegible]

Date: July 1, 2019

Task Information

Number: 200
Name: **Align Routing-Esmt ID**
Task Mgr:

Task Fee Calculation

Date: July 1, 2019

General Project Information

Client: **City of Denton**
 Project: **IH-35E-Mayhill-Utility Relocation**
 KHA No: **0610240xx**
 PM: **Chris Igo**

Task Effort Summary

Labor: \$ **118,700**
 Expenses: \$ **29,700**
 Allocation: \$ **5,500**
TOTAL: \$ 153,900

Task Information

Number: **201**
 Name: **Prelim Design**
 Task Mgr:

Task Description and Budgeting

Task Descriptions:	GLC:	Senior Professional II Senior Professional I Senior Professional I Professional Professional										Subtotal	(Hrs)	Expenses (\$)
		P8	P7	P5	P3	B5								
a) Preliminary Design														
i) Field Verification			8	8	8								24	
ii) Prelim WL/SS/RC Layout				4	4								8	
iii) Prelim WL/SS/RC Plans														
Cover Sheet				1	2								3	
Control Sheets (2)				2	4								6	
Overall WL Layout Sheet				1	2								3	
Overall SS Layout Sheet				1	2								3	
P&P (WL/RC) ~ 32 sheets (.5/2/3/6)	16	40	64	120									240	
P&P (SS) ~ 3 sheets (.5/2/4/6)	2	6	12	20									40	
iv) TCP			8	2	12								22	
v) Franchise Utility Coord				8	8								16	
vi) Gen Notes/Index/Legend				2	4								6	
vii) City Std Dtls				1	3								4	
viii) WL Connection Dtls				4	8								12	
ix) Prelim Tech Specs				4	8								12	
x) OPCC			2	4	8								14	
xi) deliverables			4	4	4								12	
xii) Meetings														
(1) Kickoff Meeting			4	4	4								12	
(2) On-Site Meeting			8	8	8								24	
(3) Prelim Plan Review Meeting			4	4	4								12	
b) design survey	see survey & easements task													
c) geotechnical engineering			2	4	8		Geotech - CMJ						14	\$ 17,000
d) Subsurface Utility Engineering				2	4		SUE - Rios						6	\$ 10,000
f) easement instruments (35)	See survey & easements task													
g) Tunnel/Bore Design			8	20	8								36	
Subtotals:		18	94	164	253								529	\$ 27,000

Date: July 1, 2019

Task Information

Number:	202
Name:	Final Design
Task Mgr:	

Date: July 1, 2019

Task Information

Number: 203
Name: Contract Docs
Task Mgr:

Date: July 1, 2019

Task Information

Number:	204
Name:	Bidding Services
Task Mgr:	

Date: July 1, 2019

Task Information

Number:	205
Name:	CCA
Task Mgr:	

Date: July 1, 2019

Task Information

Number: 206
Name: Record Drawings
Task Mgr:

Date: July 1, 2019

Task Information

Number: 207
Name: Permitting
Task Mgr:

General Project Information

Client: **City of Denton**
Project: **IH-35E-Mayhill-Utility Relocation**
KHA No: **0610240xx**
PM: **Chris Igo**

Task Effort Summary

Labor:	\$	56,700
Expenses:	\$	57,800
Allocation:	\$	2,700
TOTAL:	\$	117,200

Task Information

Number: 208
Name: Survey and Easements
Task Mgr:

Task Description and Budgeting

[illegible]

Date: July 1, 2019

Task Information

Number: 209
Name: Easement Acquisition
Task Mgr:

Task Fee Calculation

Date: July 1, 2019

General Project Information

Client: **City of Denton**
Project: **IH-35E-Mayhill-Utility Relocation**
KHA No: **0610240xx**
PM: **Chris Igo**

Task Effort Summary

Labor:	\$	33,000
Expenses:	\$	400
Allocation:	\$	1,600
TOTAL:	\$	35,000

Task Information

Number: 210
Name: Conflict Analysis
Task Mgr:

Task Description and Budgeting

[illegible]



DocuSign City Council Transmittal Coversheet

PSA	6590-084
File Name	MAYHILL I35E UTILITY LOCATION
Purchasing Contact	Crystal Westbrook
City Council Target Date	January 12, 2021
Piggy Back Option	Not Applicable
Contract Expiration	N/A
Ordinance	21-019

**FIRST AMENDMENT TO CONTRACT
BY AND BETWEEN THE CITY OF DENTON, TEXAS
AND KIMLEY-HORN AND ASSOCIATES, INC.
Contract #6590-084**

THE STATE OF TEXAS §

COUNTY OF DENTON §

THIS FIRST AMENDMENT TO CONTRACT 6590-084 (“Amendment”) by and between the City of Denton, Texas (“City”) and Kimley-Horn and Associates, Inc., (“Engineer”); to that certain contract executed on January 15, 2020, in the original not-to-exceed amount of \$922,800 (the “Agreement”); for services related to the IH-35E-Mayhill-Utility Relocations.

WHEREAS, the City deems it necessary to further expand the services provided by Consultant to the City pursuant to the terms of the Agreement, and to provide an additional not-to-exceed amount \$165,000 with this Amendment for an aggregate not-to-exceed amount of \$1,087,800; and

FURTHERMORE, the City deems it necessary to further expand the goods/services provided by Engineer to the City;

NOW THEREFORE, the City and Engineer (hereafter collectively referred to as the “Parties”), in consideration of their mutual promises and covenants, as well as for other good and valuable considerations, do hereby AGREE to the following Amendment, which amends the following terms and conditions of the said Agreement, to wit:

1. The additional services described in Exhibit “A” of this Amendment, attached hereto and incorporated herein for all purposes, for professional services related to the IH-35E-Mayhill-Utility Relocations, are hereby authorized to be performed by Engineer. For and in consideration of the additional services to be performed by Engineer, the City agrees to pay, based on the cost estimate detail attached as Exhibit “A”, a total fee, including reimbursement for non-labor expenses an amount not to exceed \$165,000.
2. This Amendment modifies the Agreement amount to provide an additional \$165,000 for the additional services with a revised aggregate not to exceed total of \$1,087,800.

The Parties hereto agree, that except as specifically provided for by this Amendment, that all of the terms, covenants, conditions, agreements, rights, responsibilities, and obligations of the Parties, set forth in the Agreement remain in full force and effect.


IN WITNESS WHEREOF, the City and the Consultant, have each executed this Amendment electronically, by and through their respective duly authorized representatives and officers on this date 01/12/2021.


“CITY”

“Engineer”

CITY OF DENTON, TEXAS
A Texas Municipal Corporation

KIMLEY-HORN AND ASSOCIATES,
INC.

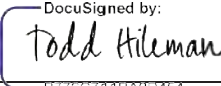By: 
TODD HILEMAN, CITY MANAGER

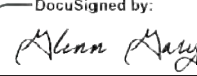By: 
Sr. Vice President
AUTHORIZED SIGNATURE, TITLE

ATTEST:
ROSA RIOS, CITY SECRETARY

APPROVED AS TO LEGAL FORM:
AARON LEAL, CITY ATTORNEY

By: 
1C5CA8C5E174493...

By: 
02051D0D427E4E5...

THIS AGREEMENT HAS BEEN
BOTH REVIEWED AND APPROVED
as to financial and operational
obligations and business terms.


SIGNATURE Terrance Naulty
PRINTED NAME

Interim Director Water/Wastewater
TITLE

Water/Wastewater Utilities
DEPARTMENT

EXHIBIT A**AMENDMENT NO. 1 TO PROFESSIONAL SERVICES AGREEMENT
ADDITIONAL SERVICES****Professional Services Agreement:
IH-35E-MAYHILL - UTILITY-RELOCATIONS
Amendment Scope of Services****Scope of Services**

The CITY has requested that the ENGINEER perform additional services including additional property acquisition services.

Task 11 – Easement Acquisition Services

ENGINEER will provide technical assistance to the Real Estate Agent during property negotiations for up to thirty (30) hours.

ENGINEER's Real Estate Agent will provide the following additional services in accordance with the Original Contract:

- Provide property negotiation services, title closing services, and appraisal services for an additional (10) parcels for the proposed line in accordance with the previously agreed to scope under Task 11.A.
- Engage an independent Appraisal Reviewer to submit an Appraisal Review to accompany any appraisal completed for up thirty-five (35) parcels according to Task 11.A.1.

Compensation**Previous Task 11 Amount:**

Real Estate Agent Service Items	Anticipated Units/Parcels	Unit/Parcel Rate	Fee Amount
Right-of-Entries	25	\$880.00	\$22,000.00
Title and Closing Services	25	\$550.00	\$13,750.00
Negotiation Services	25	\$4,950.00	\$123,750.00
Appraisal Service (Land Only)	20	\$4,180.00	\$83,600.00
Appraisal Service (Improved Property)	5	\$6,820.00	\$34,100.00
TOTAL FEE			\$277,200.00

Revised Task 11 Amount:

Real Estate Agent Service Items	Anticipated Units/Parcels	Unit/Parcel Rate	Fee Amount
Right-of-Entries	25	\$880.00	\$22,000.00
Title and Closing Services	35	\$550.00	\$19,250.00
Negotiation Services	35	\$4,950.00	\$173,250.00
Appraisal Service (Land Only)	30	\$4,180.00	\$125,400.00

Appraisal Service (Improved Property)	5	\$6,820.00	\$34,100.00
Appraisal Service (Independent Review)	35	\$1,760.00	\$61,600.00
Engineer Assistance	30	\$220.00	\$6,600.00
Revised TOTAL FEE			\$442,200.00

The additional services described above will be accommodated by increasing the contract amount by \$165,00. The following table summarizes the revised contract amount:

Task	Original Contract	Amendment No. 1	Revised Contract
Task 1 – Design Management	\$46,700	-	\$46,700
Task 2 – Alignment Study	\$51,400	-	\$51,400
Task 3 – Preliminary Design	\$171,000	-	\$171,000
Task 4 – Final Design	\$79,500	-	\$79,500
Task 5 – Construction Contract Documents	\$14,500	-	\$14,500
Task 6 – Bid Phase Services	\$18,700	-	\$18,700
Task 7 – Construction Phase Services	\$61,900	-	\$61,900
Task 8 – Record Drawings Preparation	\$10,100	-	\$10,100
Task 9 – Permitting	\$26,600	-	\$26,600
Task 10 – Survey and Easements	\$130,200	-	\$130,200
Task 11 – Easement Acquisition Services	\$277,200	\$165,000	\$442,200
Task 12 – Conflict Analysis	\$35,000	-	\$35,000

Totals:	\$922,800	\$165,000	\$1,087,800
----------------	------------------	------------------	--------------------

Duly executed by each party's designated representative to be effective on the date subscribed by the CITY.

BY:
CITY OF DENTON, TEXAS

DocuSigned by:

Terrance Naulty

B0F331361089478

Interim Director Water/Wastewater
TITLE

Date: 10-8-2020

BY:
ENGINEER
Kimley-Horn and Associates, Inc

[Signature]

Title: Glenn Gary, Senior Vice President

Date: 10-8-2020

Total Task 11

Real Estate Agent Service Items	Anticipated Units/Parcels	Unit/Parcel Rate	Fee Amount
Right-of-Entries	25	\$880.00	\$22,000.00
Title and Closing Services	35	\$550.00	\$19,250.00
Negotiation Services	35	\$4,950.00	\$173,250.00
Appraisal Service (Land Only)	30	\$4,180.00	\$125,400.00
Appraisal Service (Improved Property)	5	\$6,820.00	\$34,100.00
Appraisal Service (Independent Review)	35	\$1,760.00	\$61,600.00
Engineer Assistance	30	\$220.00	\$6,600.00
TOTAL SERVICES FEE			\$442,200.00

Amendment 1

Real Estate Agent Service Items	Anticipated Units/Parcels	Unit/Parcel Rate	Fee Amount
Right-of-Entries	0	\$880.00	\$0.00
Title and Closing Services	10	\$550.00	\$5,500.00
Negotiation Services	10	\$4,950.00	\$49,500.00
Appraisal Service (Land Only)	10	\$4,180.00	\$41,800.00
Appraisal Service (Improved Property)	0	\$6,820.00	\$0.00
Appraisal Service (Independent Review)	35	\$1,760.00	\$61,600.00
Engineer Assistance	30	\$220.00	\$6,600.00
TOTAL SERVICES FEE			\$165,000.00

**SECOND AMENDMENT TO CONTRACT
BY AND BETWEEN THE CITY OF DENTON, TEXAS
AND KIMLEY-HORN AND ASSOCIATES, INC.
Contract #6590-084**

THE STATE OF TEXAS §

COUNTY OF DENTON §

THIS SECOND AMENDMENT TO CONTRACT 6590-084 (“Amendment”) by and between the City of Denton, Texas (“City”) and Kimley-Horn and Associates, Inc., (“Engineer”); to that certain contract executed on January 14, 2020, in the original not-to-exceed amount of \$922,800 (the “Original Agreement”); amended on January 12, 2021 in the additional amount of \$165,000 aggregating a not-to-exceed amount of \$1,087,800 (the “First Amendment”) (collectively, the Original Agreement, the First Amendment are the “Agreement”) for services related to the IH-35E-Mayhill-Utility Relocations.

WHEREAS, the City deems it necessary to further expand the services provided by Consultant to the City pursuant to the terms of the Agreement, and to provide an additional not-to-exceed amount \$217,500 with this Amendment for an aggregate not-to-exceed amount of \$1,305,300; and

FURTHERMORE, the City deems it necessary to further expand the goods/services provided by Engineer to the City;

NOW THEREFORE, the City and Engineer (hereafter collectively referred to as the “Parties”), in consideration of their mutual promises and covenants, as well as for other good and valuable considerations, do hereby AGREE to the following Amendment, which amends the following terms and conditions of the said Agreement, to wit:


1. The additional services described in Exhibit “A” of this Amendment, attached hereto and incorporated herein for all purposes, for professional services related to the IH-35E-Mayhill-Utility Relocations, are hereby authorized to be performed by Engineer. For and in consideration of the additional services to be performed by Engineer, the City agrees to pay, based on the cost estimate detail attached as Exhibit “A”, a total fee, including reimbursement for non-labor expenses an amount not to exceed \$217,500.
2. This Amendment modifies the Agreement amount to provide an additional \$217,500 for the additional services with a revised aggregate not to exceed total of \$1,305,300.

The Parties hereto agree, that except as specifically provided for by this Amendment, that all of the terms, covenants, conditions, agreements, rights, responsibilities, and obligations of the Parties, set forth in the Agreement remain in full force and effect.


IN WITNESS WHEREOF, the City and the Consultant, have each executed this Amendment electronically, by and through their respective duly authorized representatives and officers on this date 08/03/2021.

“CITY”

CITY OF DENTON, TEXAS
A Texas Municipal Corporation
SARA HENSLEY, INTERIM CITY MANAGER

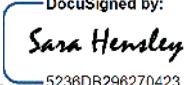
By:  DocuSigned by:
5236DB296270423...

ATTEST:
ROSA RIOS, CITY SECRETARY

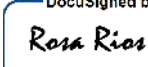By:  DocuSigned by:
1C5CA8C5E175493...

“Engineer”


KIMLEY-HORN AND ASSOCIATES,
INC.

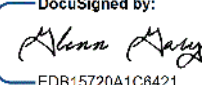By:  DocuSigned by:
EDB15720A1C6421... Sr. Vice President
AUTHORIZED SIGNATURE, TITLE

APPROVED AS TO LEGAL FORM:
CATHERINE CLIFTON, INTERIM CITY
ATTORNEY

By:  DocuSigned by:
02051D0D427E4E5...

THIS AGREEMENT HAS BEEN
BOTH REVIEWED AND APPROVED
as to financial and operational
obligations and business terms.

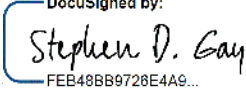 DocuSigned by:
FEB48BB9728E4A9...
SIGNATURE Stephen D. Gay
PRINTED NAME

Director, Water Utilities

TITLE

Water Utilities

DEPARTMENT

EXHIBIT A**AMENDMENT NO. 2 TO PROFESSIONAL SERVICES AGREEMENT
ADDITIONAL SERVICES****Professional Services Agreement:
IH-35E-MAYHILL - UTILITY-RELOCATIONS
Amendment Scope of Services****Scope of Services**

TxDOT has redesigned a portion of the roadway project that necessitates additional waterline relocation. The CITY has requested that the ENGINEER perform additional services including topographic survey, design, easement acquisition, and additional TxDOT coordination for approximately 1,700 linear feet of 20-inch water line.

Task 1 Design Management

ENGINEER will provide the following additional services in accordance with the Original Contract:

A. Project Management

1. Continued development of progress reporting and updates to project schedule.
2. Attend up to one additional meeting with City.
3. Prepare and execute up to two (2) additional subconsultant amendments.

Task 3 Preliminary Design

ENGINEER will provide the following additional services in accordance with the Original Contract:

A. Preliminary Water Line Design

1. Perform one additional site visit to perform field verification of the survey.
2. Prepare preliminary water line plan and profile drawings for approximately 1,700 linear feet of 20-inch water line.
3. Compile and prepare an updated opinion of probable construction cost (OPCC) for the additional infrastructure to be incorporated into the preliminary design OPCC.

B. Deliverables

1. Supplemental Preliminary design submittal (60%)
 - a. Submit four (4) copies to City for review and comment.
 - b. Submittal shall include the following:
 - i. Supplemental preliminary design plans (22"x34")
 - ii. Opinion of probable construction cost incorporated into overall cost of proposed Mayhill Utility Relocations

C. Meetings

1. Attend one (1) additional meeting with City to present and review the supplemental preliminary design submittal.

Task 4 Final Design

ENGINEER will provide the following additional services in accordance with the Original Contract:

A. Final Design

1. Prepare final design water line plan and profile drawings, surface repair, erosion control, and details for approximately 1,700 linear feet of 20-inch water line.

B. Deliverables:

1. Final Design Submittal will be incorporated into the Final Design Deliverables indicated in the Original Contract.

Task 9 Permitting

ENGINEER will provide the following additional services in accordance with the Original Contract:

A. Permitting

1. The ENGINEER will aid the City in coordinating the additional design into the Utility Agreement (U-35) with TxDOT and prepare reimbursement invoices as necessary. This also includes providing betterment calculations and coordination efforts with TxDOT, and their designated Utility Coordinator.

Task 10 Survey and Easements

ENGINEER will provide the following additional services in accordance with the Original Contract:

A. Design Survey

1. Additional design survey with the following limits:
 - a. A 100-foot wide alignment generally along Interstate Hwy 35 continuing south/east from the Lillian Miller/Loop 288 intersection approximately 1,700 linear feet.

B. Easement Preparation

1. Upon receiving approval of 60% design drawings, ENGINEER will prepare up to eight (8) permanent water line easements and up to one (1) temporary construction easements.
2. Revise up to twelve (12) previously submitted signed and sealed easement documents due to coordination with Denton Municipal Electric and City Real Estate requests.

Task 11 – Easement Acquisition Services

ENGINEER will provide technical assistance to the Real Estate Agent during property negotiations for up to twenty (20) hours.

ENGINEER's Real Estate Agent will provide the following additional services in accordance with the Original Contract:

- Provide property negotiation services, title closing services, and appraisal services, including appraisal review for an additional eight (8) parcels for the proposed line in accordance with the previously agreed to scope under Task 11.A.
- Revise up to four (4) previously submitted appraisal packets due to coordination with Denton Municipal Electric and City Real Estate requests.

Compensation

The additional services described above will be accommodated by increasing the contract amount by \$217,500. The following table summarizes the revised contract amount:

Task	Original Contract	Amd. No. 1	Amd. No. 2	Revised Contract
Task 1 – Design Management	\$46,700	-	\$2,900	\$49,600
Task 2 – Alignment Study	\$51,400		-	\$51,400
Task 3 – Preliminary Design	\$171,000	-	\$23,900	\$194,900
Task 4 – Final Design	\$79,500	-	\$11,100	\$90,600
Task 5 – Construction Contract Documents	\$14,500	-	-	\$14,500
Task 6 – Bid Phase Services	\$18,700	-	-	\$18,700
Task 7 – Construction Phase Services	\$61,900	-	-	\$61,900
Task 8 – Record Drawings Preparation	\$10,100	-	-	\$10,100
Task 9 – Permitting	\$26,600	-	\$7,600	\$34,200
Task 10 – Survey and Easements	\$130,200	-	\$35,000	\$165,200
Task 11 – Easement Acquisition Services	\$277,200	\$165,000	\$137,000	\$579,200
Task 12 – Conflict Analysis	\$35,000	-	-	\$35,000

Totals:	\$922,800	\$165,000	\$217,500	\$1,305,300
----------------	------------------	------------------	------------------	--------------------

Duly executed by each party's designated representative to be effective on the date subscribed by the CITY.

BY:
CITY OF DENTON, TEXAS

Title: _____

Date: _____

BY:
ENGINEER
Kimley-Horn and Associates, Inc

 _____

Title: John Atkins, Vice President

Date: _____

General Project Information

Client:	City of Denton
Project:	IH-35E-Mayhill-Utility Relocations
KHA No.	061024039
PM:	Chris Igo

Task Budget Summary

Task Budget Summary			Task 700		Task 888	
No.	Task Name	Hours	Labor	Expenses	Office Exp.	Subtotal
100	Design Management	12	\$ 2,700		\$ 200	\$ 2,900
201	WL-Prelim Design	101	\$ 22,800		\$ 1,100	\$ 23,900
202	WL-Final Design	46	\$ 10,600		\$ 500	\$ 11,100
207	Permitting	30	\$ 7,200		\$ 400	\$ 7,600
208	WL-Survey and Easements	119	\$ 25,200	\$ 8,600	\$ 1,200	\$ 35,000
209	Easement Acquisition	16	\$ 3,900	\$ 132,900	\$ 200	\$ 137,000
777	Contingency				\$ -	
	TOTALS:	324	\$ 72,400	\$ 141,500	\$ 3,600	\$ 217,500

Subconsultant Summary

Task No.	Task Name	Cost	Multiplier	Subtotal
	TOTALS:	\$ -		\$ -

Project Budget Summary

Labor:	\$	72,400
Expenses:	\$	145,100
TOTAL:	\$	217,500

Date: September 1, 2020

General Project Information

Client: **City of Denton**
Project: **IH-35E-Mayhill-Utility Relocation**
KHA No: **061024039**
PM: **Chris Igo**

Task Effort Summary

Labor:	\$	2,700
Expenses:	\$	-
Allocation:	\$	200
TOTAL:	\$	2,900

Task Information

Number:	100
Name:	Design Management
Task Mgr:	

Task Description and Budgeting

[illegible][illegible]

Date: September 1, 2020

General Project Information

Client: **City of Denton**
Project: **IH-35E-Mayhill-Utility Relocation**
KHA No: **061024039**
PM: **Chris Igo**

Task Effort Summary

Labor:	\$	22,800
Expenses:	\$	-
Allocation:	\$	1,100
TOTAL:	\$	23,900

Task Information

Number:	201
Name:	WL-Prelim Design
Task Mgr:	

Task Description and Budgeting

[illegible][illegible]

Date: September 1, 2020

General Project Information

Client: **City of Denton**
Project: **IH-35E-Mayhill-Utility Relocation**
KHA No: **061024039**
PM: **Chris Igo**

Task Effort Summary

Labor:	\$	10,600
Expenses:	\$	-
Allocation:	\$	500
TOTAL:	\$	11,100

Task Information

Number: 202
Name: WL-Final Design
Task Mgr:

Task Description and Budgeting

[illegible][illegible]

Date: September 1, 2020

Task Information

Number: 207
Name: Permitting
Task Mgr:

General Project Information

Client: **City of Denton**
Project: **IH-35E-Mayhill-Utility Relocation**
KHA No: **061024039**
PM: **Chris Igo**

Task Effort Summary

Labor:	\$	25,200
Expenses:	\$	8,600
Allocation:	\$	1,200
TOTAL:	\$	35,000

Task Information

Number: 208
Name: WL-Survey and Easements
Task Mgr:

Task Description and Budgeting

[illegible][illegible]

Date: September 1, 2020

Task Information

Number: 209
Name: Easement Acquisition
Task Mgr:

Task Subtotals (\$000's)													Lbr	Expenses (\$)
Cost:			0.8										0.8	\$ 120,800
Effort:			3.9										3.9	\$ 132,900

Hourly Fee Schedule

Kimley-Horn and Associates, Inc.

Standard Rate Schedule

(Hourly Rate)

B	ANALYST	115.00
B1	ANALYST	120.00
B2	ANALYST	130.00
B3	ANALYST	140.00
B4	PROFESSIONAL	170.00
B5	PROFESSIONAL	190.00
B6	SENIOR PROFESSIONAL I	210.00
B7	SENIOR PROFESSIONAL I	230.00
B8	SENIOR PROFESSIONAL II	250.00
CO3	SENIOR TECHNICAL SUPPORT	150.00
CO4	SENIOR TECHNICAL SUPPORT	160.00
CO5	SENIOR TECHNICAL SUPPORT	170.00
CO6	SENIOR TECHNICAL SUPPORT	180.00
D7	SENIOR TECHNICAL SUPPORT	190.00
D8	SENIOR TECHNICAL SUPPORT	200.00
E1	SENIOR PROFESSIONAL II	270.00
E2	SENIOR PROFESSIONAL II	270.00
E3	SENIOR PROFESSIONAL II	270.00
E4	SENIOR PROFESSIONAL II	270.00
N1	SUPPORT STAFF	85.00
N2	SUPPORT STAFF	90.00
N3	SUPPORT STAFF	100.00
N4	SUPPORT STAFF	115.00
N5	SUPPORT STAFF	120.00
N6	SUPPORT STAFF	125.00
P	ANALYST	160.00
P1	ANALYST	170.00
P2	ANALYST	185.00
P3	PROFESSIONAL	195.00
P4	PROFESSIONAL	215.00
P5	SENIOR PROFESSIONAL I	230.00
P6	SENIOR PROFESSIONAL I	250.00
P7	SENIOR PROFESSIONAL I	260.00
P8	SENIOR PROFESSIONAL II	275.00
T1	TECHNICAL SUPPORT	90.00
T2	TECHNICAL SUPPORT	95.00
T3	TECHNICAL SUPPORT	100.00
T4	TECHNICAL SUPPORT	105.00
T5	SENIOR TECHNICAL SUPPORT	120.00
T6	SENIOR TECHNICAL SUPPORT	130.00
T7	SENIOR TECHNICAL SUPPORT	145.00
TS1	TECHNICAL SUPPORT	75.00
TS2	TECHNICAL SUPPORT	90.00
TS3	TECHNICAL SUPPORT	95.00
TS4	TECHNICAL SUPPORT	100.00
TS5	TECHNICAL SUPPORT	105.00
X5	ANALYST	125.00
X6	ANALYST	135.00
X7	PROFESSIONAL	165.00
X8	SENIOR PROFESSIONAL I	185.00

Effective September 2020 and subject to revision.

Form ROW-U-35
(Rev. 10/20)
Page 9

Attachment "E"

Utility Joint Use Agreement – (ROW-U-JUA) and/or Utility Installation Request – (Form 1082)

- ☐ Utility Joint Use Agreement (ROW-U-JUA)
- ☒ Utility Installation Review/Permit Number: DAL20210118130643

 1/17/2023
Date
TxDOT

 1/17/22
Initial Date
Utility

APPROVAL

To David Brown

City of Denton Water Utilities

901 A Texas St

Denton, TX 76209

Date 9/14/2022

Application No. DAL20210118130643

District App. No. DAL20210118130643

Highway IH 0035

Control Section 019601

Maintenance Section Denton County Maintenance

County Denton

TxDOT offers no objection to the location on the right-of-way of your proposed utility installation, as described by Notice of Proposed Utility Installation No. DAL20210118130643 (District Application No. DAL20210118130643) dated 9/14/2022 and accompanying documentation, except as noted below.

It is understood that it is the responsibility of the utility owner to contact TxDOT 48 hrs prior to the start of construction using the UIR System and by email or phone call to the area office Utility Coordinator. It is also the owners responsibility to contact TxDOT once the construction is complete.

When installing utility lines on controlled access highways, your attention is directed to governing laws, especially to Texas Transportation Code, Title 6, Chapter 203, pertaining to Modernization of State Highways; Controlled Access Highways. Access for serving this installation shall be limited to access via (a) frontage roads where provided, (b) nearby or adjacent public roads or streets, (c) trails along or near the highway right-of-way lines, connecting only to an intersecting roads; from any one or all of which entry may be made to the outer portion of the highway right-of-way for normal service and maintenance operations. The Installation Owner's rights of access to the through-traffic roadways and ramps shall be subject to the same rules and regulations as apply to the general public except, however, if an emergency situation occurs and usual means of access for normal service operations will not permit the immediate action required by the Utility Installation Owner in making emergency repairs as required for the safety and welfare of the public, the Utility Owners shall have a temporary right of access to and from the through-traffic roadways and ramps as necessary to accomplish the required emergency repairs, provided TxDOT is immediately notified by the Utility Installation Owner when such repairs are initiated and adequate provision is made by the Utility Installation Owner for convenience and safety of highway traffic.

The installation shall not damage any part of the highway and adequate provisions must be made to cause minimum inconveniences to traffic and adjacent property owners. In the event the Installation Owner fails to comply with any or all of the requirements as set forth herein, the State may take such action as it deems appropriate to compel compliance.

It is expressly understood that the TxDOT does not purport, hereby, to grant any right, claim, title, or easement in or upon this highway; and it is further understood that the TxDOT may require the Installation Owner to relocate this line, subject to provisions of governing laws, by giving thirty (30) days written notice.

If construction has not started within six (6) months of the date of this approval, the approval will automatically expire and you will be required to submit a new application. You are also requested to notify this office prior to commencement of any routine or periodic maintenance which requires pruning of trees within the highway right-of-way, so that we may provide specifications for the extent and methods to govern in trimming, topping, tree balance, type of cuts, painting cuts and clean up. These specifications are intended to preserve our considerable investment in highway planting and beautification, by reducing damage due to trimming.

Special Provisions:

Bore water sewer lines General Trench Pit Location Backfill

You are required to notify TxDOT 48 hours (2 business days) before you start construction to allow for proper inspection and coordination of work days and traffic control plans. Use the UIR website for the 48-hour notification. DO NOT start construction until you have coordinated the construction start date and inspection with TxDOT. You are also required to keep a copy of this Approval, the Notice of Proposed Installation, and any approved amendments at the job site at all times.

Texas Department of Transportation
By Justin Braudrick
Title Utility Coordinator
District Dallas

Construction of Highway Crossing by Bore

- 1. GENERAL - WATER JETTING OR JACKING WILL NOT BE PERMITTED.** All paved streets which are maintained by TxDOT must be bored & encased unless it is specifically stated on the permit that an exception for open cutting and/or no encasement is granted.

At no time shall the boring operation interfere with the travelling public. The safety of the traveling public and maintaining the integrity of the roadway is the primary concern.

- 2. BORE PIT LOCATIONS** - No excavations for bore pits will be allowed to be any closer to the edge of the pavement (travel lane) than as outlined in the "TRENCH EXCAVATIONS AND PIT LOCATION" specification. If the required clear zoned distance is closer than outlined in the above mentioned specification, then appropriate traffic control devices such as barricades, signs, barrel mounted guard fence and/or concrete traffic barriers will be required as deemed necessary by the TxDOT inspector.

No excavated material will be stored closer to the traveled way than the bore pit. All pits and trenches shall be backfilled immediately after the encasement and carrier pipes have been installed. Upon completion of the backfill, all excess material will be removed from the right of way.

- 3. METHOD OF INSTALLATION** - Crossings are to be installed by the AUGER or "DRY" BORE method and shall be accomplished by use of a laser sighted bore machine or a bore machine requiring a pilot hole. The pilot hole will serve as the centerline of the large diameter hole to be bored. The user of water or fluids in the boring operation will only be allowed for lubricating the cutting head.

The boring operation shall be performed from the low or downstream end. Lateral or vertical variation of the encasement pipe from the proposed line and grade will be permitted only to the extent of one (1) inch in ten (10) feet, provided that such a variation shall be regular and only in one direction.

The encasement pipe shall be approximately the same diameter as the bore hole. Over cutting in excess of one (1) inch shall be remedied by pressure grouting the entire length of the installation with a mixture consisting of two (2) sacks of cement per yard of sand.

- 4. OPTIONAL WET BORE** - The utility or contractor may request installation by the Slurry or "Wet" bore method. The approval to wet bore is granted by the Area Engineer or his designated representative on an individual permit basis. If the area office allows wet bores in their designated area, approval will be based on bore size and soil conditions. Wet bores should be restricted to areas of rock or other suitable material which will prevent the sides of the bore hole from "caving in". A geotechnical report may be required prior to approval. In no instance will wet bores be allowed to exceed eighteen (18) inches in diameter.

The amount of water used for creating the slurry will be such that little or no runoff is encountered. If, in the opinion of the TxDOT inspector, at any time during the boring operation inadequate conditions are encountered for performing the wet bore, the process will be stopped and the bore will be completed by Auger bore.

The slurry material removed from the bore may not be used in the backfilling of the bore pit.

Water & Sanitary Sewer Lines

1. **GENERAL** - Longitudinal water and sanitary sewer pipelines shall be placed on uniform alignment three (3) to ten (10) feet from the right of way line. The minimum depth of cover shall be twenty-four (24) inches for non-plastic lines and thirty (30) inches for plastic lines. If a nonmetallic line is installed, a durable metal wire or other device shall be concurrently installed for detection purposes.

Each line may be installed with enough vertical flexibility to prevent stresses; however, horizontal "snaking" of the line is prohibited.

The utility agency shall place identification markers at the right of way line in sufficient number for longitudinal installations and at each highway crossing.

All paved side streets crossed by a longitudinal line within TxDOT right of way must be installed as outlined in item #2 below.

2. **CROSSING** - Highway crossings are to be installed at or near right angles to highway and must be installed with an encasement pipe. Encasement pipe is also to be installed under normal center medians, extend from the top of back slope for cut sections, and five (5) feet beyond the toe of slope for fill sections, unless an additional length is required as outlined in the "TRENCH EXCAVATION AND PIT LOCATION" specification.

All crossings under existing pavement must be installed as outlined in the "CONSTRUCTION OF HIGHWAY CROSSINGS BY BORE" specification.

The depth of cover for crossings shall be twenty-four (24) inches for non-plastic pipe and thirty (30) inches for plastic pipe under ditches. The encasement pipe must be a minimum of eighteen (18) inches or $\frac{1}{2}$ the diameter of the pipe, whichever is greater, below the bottom of the pavement structure.

The encasement shall consist of a steel pipe around and outside the carrier pipe and support the load of the ground above the pipe, the highway, and the superimposed loads there on, including construction equipment. HDPE pipe with a SDR ratio of 11 or greater may be used for encasement of water service lines. The HDPE pipe must be a single continuous piece with no joints. The strength of the encasement pipe shall equal or exceed the structural requirements for highway drainage culverts covered under ASTM specifications.

3. **ABOVE GROUND APPURTENANCES** - Fire hydrants, air release valves, and other similar appurtenances should be located at or near the right of way line. All fire hydrants will be equipped with breakaway bases and should not be located in the sidewalk. Any appurtenances may not be located any closer than 3 ft from back of curb.

Pumps, wells, and other structures associated with lift stations and pump stations will not be permitted within the limits of TxDOT right of way.

4. **MANHOLES** - The outside diameter of the manhole chimney at ground level shall not exceed thirty-six (36) inches. The inside diameter of the manhole for lines up to twelve (12) inches shall not exceed four (4) feet. For any increase in line size greater than twelve (12) inches the manhole may be increased a like amount. The manhole cover shall be installed flush with the ground, meet HS-20 load requirements, and weigh at least 175 pounds.

General Utility Installations

1. GENERAL - A copy of the approved notice must be kept onsite at all times during construction. Unless other arrangements are made with the designated Texas Department (TxDOT) inspector, no work will be performed on Saturday, Sunday, Holidays, or hours other than standard working hours. Utility lines shall be located to avoid or minimize the need for adjustments to accommodate future highway improvements.

All utility installations will be made without excavation or longitudinal placement being made any closer than three (3) feet from the back of curb. No pavement cuts are permitted unless specifically stated on the permit that approval is given to open cut the pavement.

No explosives shall be used within the limits of the TxDOT highway right of way for utility installations.

2. COORDINATION OF WORK - *Prior to the start of construction the local TxDOT Office MUST BE NOTIFIED at the number listed on the approval notice. Traffic control plans must be approved by the Area Office before work can begin.* If the installation is within the limits of an active highway construction project, the utility work must be coordinated with the TxDOT Contractor and Inspectors. The utility work shall not cause any delay or disruption to the TxDOT contractor or construction.

Location existing utility facilities and coordination with the owners is the responsibility of the utility agency.

3. TRAFFIC SAFETY, BARRICADES, WARNING DEVICES - Traffic control and protective devices shall be used and must conform to the TEXAS MANUAL ON UNIFORM TRAFFIC CONTROL DEVICES for streets and highways. All barricades, warning devices, signs, flashers, and flag persons shall be provided by the utility agency or contractor.

Traffic shall not be stopped at any time without the use of a flag person. Prior to beginning work, the traffic control plans must be approved by the Area Engineer or his designated representative. Lane closures for any utility work will not be permitted without prior approval of Area Engineer or his designated representative. Lane closures are not permitted during peak "rush hour" traffic times.

Vehicles, equipment, construction material and personnel not necessary to the timely installation of the facility shall be kept as far as possible from the traveling public. Any above ground obstruction or bore pit located closer than the clear zone distances outlined in the "Trench Excavation and Pit Locations" specification shall be protected by barricades, metal beam guard fence and/or concrete traffic barriers as deemed necessary by the TxDOT Inspector. At the end of every construction day, all equipment and materials shall be removed as far from the roadway edge as possible.

4. SURVEYING AND STAKING OF UTILITIES - All utility installations shall be staked by utility agency so that TxDOT may inspect the alignment prior to start of construction. The ROW line is to be staked and the utility installed based on a set distance from the ROW line. The utility is ultimately responsible for the accuracy of the installation.

5. TIME PERIOD ALLOWED FOR INSTALLATION - If the installation of the work covered by this utility permit has not started within twelve (12) months from the approval date, a written request for an extension must be submitted to the District Office. It is expected that the installation will progress to completion in an efficient manner. However, if the work is delayed or abandoned for a period of one (1) month or more, a written request must be submitted to continue under the authority of the original permit.

6. FULL TIME SUPERVISION and INSPECTION - The utility agency shall provide competent, full time inspectors or supervisors to be present on-site during the installation. Also, the utility may be required to provide a telephone number at which someone may be contacted 24 hours in case of an emergency. The utility construction may be delayed or stopped when it is observed by the TxDOT Inspector that there is not an agency inspector or supervisor present on the job site.

7. DEPARTMENT INTERVENTION - TxDOT has the right to take charge of an to remedy any immediate hazard to the traveling public when it is obvious the utility agency will not do so. Any costs associated with TxDOT's action will be charged to the utility agency.

8. UTILITY ACCOMMODATION RULES - Utility installations within the TxDOT Right of Way shall conform to the requirements contained in the TxDOT Utility Accommodation Rules, dated February 2, 2005, the Dallas District Utility Specifications and the following industry policies.

- A. Safety rules for the installation and maintenance of electric and communication lines - National Electrical Safety Code.
- B. Latest edition of the Rules and Regulations for Public Water Systems, published by the Texas Department of Health, Water Hygiene Division.
- C. Gas Pipelines - Title 49, C.F.R., Part 195, Transportation of Natural and Other Gas by Pipeline: Minimum Federal Safety Standards and amendments.
- D. Liquid Petroleum Pipelines - Title 49, C.F.R., Part 195, Transportation of Liquids by Pipelines and amendments.
- E. Latest edition of the American Society for Testing and Materials (ASTM) Specifications.
- F. Latest edition of the AASHTO policy entitled "A Policy on the Accommodations of Utilities within Freeway Right of Way".
- G. Latest edition of the Occupational Safety and Health Administration (OSHA) Standards and Interpretations.

Trench Excavation and Pit Location

1. **GENERAL** - No dirt from a trench or pit excavation shall be placed on the roadway or shoulders. All equipment and stockpiled dirt shall meet the safety clear zone distances listed below or have adequate barricades and warning devices to protect the traveling public.

Topsoil shall be kept separate from other excavation material, and be replaced in accordance with "BACKFILLING" specification.

All pits and trenches shall be kept free from standing water. If trenches and/or bore pits are left open for extended periods of time without a continuous progression of work, the utility will be required to backfill the trench and/or bore pits. Any other pit will not be left open for more than a forty eight (48) hour period.

In all excavations where sloughing is likely to occur, shoring will be utilized to prevent damage to the highway structure(s). The utility agency or contractor shall be responsible for maintaining trench excavation protections as required by provisions of Part 1926, Subpart P - Excavations, Trenching and Shoring of OSHA Standards.

2. **TRENCHING** - Longitudinal installations must be placed as near a uniform alignment to the right of way line as possible. Trenching machine or backhoe may be used. A backhoe will be required if a uniform alignment can't be maintained by use of a trenching machine.
3. **SAFETY CLEAR ZONE DISTANCES** - Minimum clear zone distances required for trench excavations and bore pit locations are as follows:

For UNCURBED Highways

- A. Thirty (30) ft. from the edge of pavement (traveled lane) of high-speed (more than 40 mph), high volume (more than 750 vehicles per day) highways.
- B. Sixteen (16) ft* from edge of pavement of high-speed, low volume (less than 750 vehicles per day) highways.
- C. Sixteen (16) ft* from ramps.
- D. Ten (10) ft* for low-speed (40 mph or less) highways.
- E. Ten (10) ft* for any paved intersections side streets.

* Five (5) ft MINIMUM from edge of any shoulder.

For CURBED Highways

- A. Thirty (30) ft from the back of curb for high-speed highways
- B. Five (5) ft from the back of curb, plus any additional distance to clear sidewalks, for low-speed highways
- C. Five (5) ft from the back of curb for intersecting side street.

Backfill Specifications

1. **GENERAL** - As soon as practical, all portions of the excavation shall be backfilled. Trenches and pits shall be backfilled with the material obtained from the excavation or from other sources. Backfill material will be free from stones of such size as to interfere with compactions; free from large lumps which will not break down readily under compaction; and free from frozen lumps, wood or other extraneous material. The TxDOT inspector may reject any material containing more than twenty (20) percent by weight of material retained on a three (3) inch sieve.

The portion of top soil removed from the original excavation shall be replaced, as nearly as feasible, in its original position.

2. **DEPTH OF LIFTS** - The portion of backfill below the top of pipe shall be placed in uniform layers not to exceed eight (8) inches in depth (loose measurement). Backfill above the top of the pipe shall be placed in layers not to exceed ten (10) inches in depth (loose measurement). If the backfill is to support a portion of roadway or embankment, then the material will be placed in uniform layers not to exceed eight (8) inches in depth (loose measurement).

3. **PROCEDURE FOR COMPACTION** - Each layer of backfill material, if dry, shall be wetted uniformly to the moisture content required to obtain a density comparable with the adjacent undisturbed soil and shall be compacted to that density by means of mechanical tampers or rammers. The use of rolling equipment of the type generally used in compacting embankments will be permitted on portions that are accessible to such equipment. Water jetting or ponding will not be permitted.

Special care shall be taken to ensure thorough compaction of material placed under the haunches of the pipe.

Cohesionless materials, such as sand, may be used for general backfilling purposes. Compaction of cohesionless materials shall be done with vibratory equipment.

4. **RESTORATION OF RIGHT OF WAY** - Prompt replacement of sod, removal of debris, and any other restoration necessary to restore the right of way to a condition equal to that which existed prior to the utility installation will be required. In areas of erosion, the use of stabilized backfill may be required. Should settlement or erosion occur within six (6) months of the utility installation, the utility agency will be required to reshape, reseed, and/or resod the area.

Form 1082 Additional Page 3

- Water Line A: Install approximately 1,172 LF of 24" HDPE water line, 7,002 LF of 20" HDPE, 75 LF of 8" DIP, 36 LF of 12" PVC, 493 LF of 8" PVC, 1,000 LF of 6" PVC and 420 LF of 36" steel casing with carrier pipe and 463 LF of 30" steel casing with carrier pipe longitudinal to IH35 from IH35 Sta 1793+87 to IH35 Sta 1721+38 and one crossing of Mayhill/State School Road at Sta 20+75.
- Water Line B: Install approximately 1,079 LF of 8" PVC water line and 72 LF of 18" steel casing with carrier pipe longitudinal to IH35 from IH35 Sta 1750+24 to IH35 Sta 1739+91.
- Water Line C: Install approximately 563 LF of 12" PVC water line, and 629 LF of 24" steel casing with carrier pipe crossing IH 35 at IH 35 Sta 1762+66 and Mayhill/State School Road at Sta 10+87.
- Water Line D: Install approximately 816 LF of 12" PVC water line, 1,672 LF of 8" PVC, 55 LF of 6" PVC and 616 LF of 18" steel casing with carrier pipe longitudinal to IH35 from IH35 Sta 1832+18 to IH35 Sta 1803+52.
- Water Line E: Install approximately 1,057 LF of 24" HDPE water line, 60 LF of 8" DIP, and 131 LF of 36" steel casing with carrier pipe longitudinal to IH35 from IH35 Sta 1829+23 to IH35 Sta 1817+50.
- Approximately 142 LF of 16" water line, 8,387 LF of 14" water line, 2,599 LF of 12" water line, 5,359 LF of 8" water line, 815 LF of 6" water line to be removed.
- Approximately 320 LF of 14" water line, 245 LF of 12" water line, 114 LF of 8" water line, 36 LF of 6" water line to be abandoned by grout fill.

Attachment "F" Eligibility Ratio

Eligibility Ratio established: 100 %

- ☐ Non-interstate Highway (Calculations attached)
☒ Interstate Highway

ROW Utility Manual Chapter 8, Section 2

In developing the ratio, line length or number of poles is restricted to facilities located within the existing and proposed highway right of way. Facilities located outside the existing and proposed right of way limits will not be used in developing the ratio.

Please see example of eligibility ratio calculations below.

Plan Sheet or Page#	In Easement (Eligible) Existing # of Poles or LF	In Public ROW (Ineligible) Existing # of Poles or LF
1	0	0
2	84	22
3	90	385
4	238	96
Totals	412	503

Total Existing # of Poles or LF (Eligible)	412
Total Existing # of Poles or LF (Ineligible)	503
Total Existing # of Poles or LF	915
Total Existing # of Poles or LF (Eligible) divided by the Total Existing # of Poles or LF	45.03%


 1/17/2023
 Date
 TxDOT


 1/27/22
 Initial Date
 Utility

Attachment "G" Betterment Calculation and Estimate

- ☒ Elective Betterment Ratio established: 4.8307 %
(Calculation attached and justification below)
- ☒ Forced Betterment
(Provide supporting documentation)
- ☐ Not Applicable

Elective betterment justification statement:

The work required is 100% reimbursable with the exception of the upsize of a portion of 20-inch waterline to 24-inch waterline for Waterline A and all of Waterline E. One other portion of engineering work that was not reimbursable per this CSJ is work to identify future conflicts with upcoming TXDOT projects.

Please see attached documentation.


Initial Date
TxDOT


Initial Date
Utility

Attachment G: Forced Betterment

Water Comparison HDPE to DIP

The existing 14-inch concrete cylinder water transmission main is in conflict with the State's I-35E widening project and was proposed to be replaced with a 16-inch ductile iron pipe (DIP), as a 14-inch is only available by custom order through manufacturers and per the City's Water Design Criteria manual (Section 3.C.) and City ordinances, a 14-inch water line is non-standard and therefore not allowed. For this reason, the upsizing from a 14-inch to a 16-inch DIP is not considered an elective betterment, but rather a forced betterment.

The City only allows DIP (and will allow HDPE, but not PVC) for this size water transmission line, however the 16-inch DIP is undergoing extremely long lead times (9 plus months). In order to clear TxDOT's requested ready to let date, the City set a short contract duration for this relocation project. To achieve the accelerated schedule, the City allowed contractors to consider either DIP or HDPE pipe when bidding the city's relocation project (see unit price bid sheet). This is a direct benefit to the highway project and should not be considered elective betterment.

HDPE pipe has a thicker wall and smaller inner diameter than the same sized DIP. To achieve the same flow characteristics as a 16-inch DIP, a 20-inch HDPE pipe is required. Additionally, the City has elected to perform a pipe upsize from the required 20-inch HDPE to a 24-inch HDPE due to increased flow demands in the area. The City understands the upsizing from the required 20-inch to 24-inch HDPE is considered an elective betterment and will be responsible for costs associated with this betterment. The below chart shows the difference in pipe inner diameters (ID) between HDPE and DIP.

HDPE Water/Sewer | DIPS

PRESSURE-RATED HDPE PIPE



DELIVERING GOOD WATER TO YOU

SUBMITTAL AND DATA SHEET

HDPE DUCTILE IRON OUTSIDE DIAMETER PRESSURE PIPE

PIPE SIZE (IN)	AVG O.D. (IN)	MIN. T. (IN)	AVG I.D. (IN)	WGT (LBS/FT)	MIN. T. (IN)	AVG I.D. (IN)	WGT (LBS/FT)	MIN. T. (IN)	AVG I.D. (IN)	WGT (LBS/FT)
DR 7 (325 psi)					DR 9 (250 psi)			DR 11 (200 psi)		
4	4.800	0.686	3.346	3.87	0.533	3.670	3.13	0.436	3.876	2.62
6	6.900	0.986	4.868	7.99	0.767	5.274	6.46	0.627	5.571	5.41
8	9.050	1.293	6.309	13.75	1.006	6.917	11.12	0.823	7.305	9.32
10	11.100	1.586	7.736	20.68	1.233	8.486	16.72	1.009	8.961	14.01
12	13.200	1.886	9.202	29.25	1.467	10.090	23.65	1.200	10.656	19.82
14	15.300	2.186	10.666	39.29	1.700	11.696	31.77	1.391	12.351	26.63
16	17.400	2.486	12.130	50.82	1.933	13.302	41.08	1.582	14.046	34.44
18	19.500	2.786	13.594	63.82	2.167	14.906	51.61	1.773	15.741	43.25
20	21.600	3.086	15.058	78.31	2.400	16.512	63.32	1.964	17.436	53.07
24	25.800	N/A	N/A	N/A	2.867	19.722	90.35	2.345	20.829	75.69
30	32.000	N/A	N/A	N/A	N/A	N/A	N/A	2.909	25.833	116.46
36	38.300	N/A	N/A	N/A	N/A	N/A	N/A	3.482	30.918	166.84

Product Standard: ANSI/AWWA C906
ASTM F714, ASTM D3035

Pipe Compound: PPI TR-4 PE 4710,
ASTM D3350 Cell Class 445574 C/E

Certification: ANSI/NSF 61, ANSI/NSF 14*

Additional Option: Perforated (4" - 8")*

Nominal Laying Length: 40/50 feet

(Laying length tolerances are in accordance with
AWWA and ASTM standards)

Coil option available upon request for size 6" and below.

Installation: JM Eagle™ HDPE Water/Sewer
Installation Guide

Manning Coefficient (n) = 0.009

Hazen-Williams Coefficient (c) = 150

*Supply may vary based on plant location.
Please call regarding availability.

Ductile Iron Pipe Inside Diameter Chart

Unlined (UNL), Cement Lined (CL), Double Cement Lined (DCL)



A Forterra Company

Ductile Iron Pipe Inside Diameters for Unlined (UNL), Cement Lined (CL), and Double Cement Lined (DCL)					
Size	Class	Nominal Thickness	Inside Diameters*		
			UNL	CL	DCL
16"	250	0.30	16.80	16.61	16.43
	300	0.32	16.76	16.57	16.39
	350	0.34	16.72	16.53	16.35
	50	0.34	16.72	16.53	16.35
	51	0.37	16.66	16.47	16.29
	52	0.40	16.60	16.41	16.23
	53	0.43	16.54	16.35	16.17
	54	0.46	16.48	16.29	16.11
	55	0.49	16.42	16.23	16.05
	56	0.52	16.36	16.17	15.99
20"	250	0.33	20.94	20.75	20.57
	300	0.36	20.88	20.69	20.51
	350	0.38	20.84	20.65	20.47
	50	0.36	20.88	20.69	20.51
	51	0.39	20.82	20.63	20.45
	52	0.42	20.76	20.57	20.39
	53	0.45	20.70	20.51	20.33
	54	0.48	20.64	20.45	20.27
	55	0.51	20.58	20.39	20.21
	56	0.54	20.52	20.33	20.15

Attachment G- Elective Betterment

City of Denton

Reimbursable Cost Estimate

Client: City of Denton	Date: 9/16/2022
Project: IH35E Mayhill from Loop 288 to Post Oak - Utility Relocations	Prepared By: CPI
KHA No.: 061024039	Checked By: JRA

Title: Water Line "A" and "E" Betterment
Upsizing Water Line Relocation from 20" to 24"

24" Water Line A (Betterment) (HDPE has an ID of 20")

Item Description	Unit	Quantity	Actual Unit Cost	Total
3314.226 - 24" HDPE Pressure Pipe, Water	LF	1,172	\$600	\$703,200
3305.031 - 36" Casing by Other Than Open Cut	LF	366	\$1,200	\$439,200
3305.025 - 36" Casing by Open Cut	LF	54	\$600	\$32,400
3305.111 - 24" HDPE Water Carrier Pipe	LF	420	\$220	\$92,400
3314.331 - 20" Gate Valve	EA	1	\$45,000	\$45,000
Total				\$1,312,200

20" Water Line A (Base Relocation) (HDPE has an ID of 16")

Item Description	Unit	Quantity	Estimated Unit Cost	Total
3314.222 - 20" HDPE Pressure Pipe, Water	LF	1,172	\$375	\$439,500
3305.030 - 30" Casing Pipe by Other Than Open Cut	LF	366	\$960	\$351,360
3305.024 - 30" Casing by Open Cut	LF	54	\$500	\$27,000
3305.110 - 20" HDPE Water Carrier Pipe	LF	420	\$180	\$75,600
3314.330 - 16" Gate Valve	EA	1	\$8,000	\$8,000
Total				\$901,460

24" Water Line A (Betterment) (HDPE has an ID of 20") \$1,312,200

20" Water Line A (Base Relocation) (HDPE has an ID of 16") \$901,460

Total Betterment Amount for WL A \$410,740

24" Water Line E (Betterment) (HDPE has an ID of 20")

Item Description	Unit	Quantity	Actual Unit Cost	Total
3314.226 - 24" HDPE Pressure Pipe, Water	LF	1,057	\$600	\$634,200
3305.031 - 36" Casing by Other Than Open Cut	LF	44	\$1,200	\$52,800
3305.025 - 36" Casing by Open Cut	LF	87	\$600	\$52,200
3305.111 - 24" HDPE Water Carrier Pipe	LF	131	\$220	\$28,820
3314.331 - 20" Gate Valve	EA	2	\$45,000	\$90,000
Total				\$858,020

20" Water Line E (Base Relocation) (HDPE has an ID of 16")

Item Description	Unit	Quantity	Estimated Unit Cost	Total
3314.222 - 20" HDPE Pressure Pipe, Water	LF	1,057	\$375	\$396,375
3305.030 - 30" Casing Pipe by Other Than Open Cut	LF	44	\$960	\$42,240
3305.024 - 30" Casing by Open Cut	LF	87	\$500	\$43,500
3305.110 - 20" HDPE Water Carrier Pipe	LF	131	\$180	\$23,580
3314.330 - 16" Gate Valve	EA	2	\$8,000	\$16,000
Total				\$521,695

24" Water Line E (Betterment) (HDPE has an ID of 20") \$858,020

20" Water Line E (Base Relocation) (HDPE has an ID of 16") \$521,695

Total Betterment Amount for WL E \$336,325

Total Water Line Betterment Amount \$747,065

Engineering for I-35 Conflict Analysis (non-reimbursable under this contract): \$35,000

The total estimated cost of the project INCLUDING BETTERMENT \$16,189,482.25

The total estimated cost of the project NOT including BETTERMENT \$15,407,417.25

Betterment Ratio: 4.8307%

Form ROW-U-35
(Rev. 10/20)
Page 12

Attachment "H" Proof of Property Interest

☒ Supporting documentation of compensable property interest that establishes reimbursement eligibility as referenced in Texas Transportation Code §203.092.

☐ Property interest documented through applicable affidavits and required attachments.

☐ ROW-U-Affidavit

☒ The roadway improvement project is designated as an Interstate Highway project; therefore, no supporting documentation of compensable interest is required.

US
22P
11/11/2021

1/17/2023

Date
TxDOT

SH
Initial

12/7/22
Date
Utility

--

35.21.4. - Easement Requirements.

All utilities in a development shall be provided in street rights-of-way except for special circumstances approved by the Development Review Committee. In such cases, the following standards shall prevail:

- A. All utility easements shall be a minimum of sixteen (16) feet unless special circumstances warrant additional or reduced easements which can be approved by the Development Review Committee. The general criteria to define minimum easement widths are listed below:

Type of Development	Easement Size
Individual water or sewer lines up to 24" in diameter	16 ft
Individual water or sewer lines greater than 24"	20 ft
Water and sewer lines up to 24" in the same easement	20 ft
Water and sewer lines greater than 24" in the same easement	25 ft
Easements along TxDOT rights-of-way	20 ft

- B. Lot lines will not split easements.
- C. Dead-end easements are not acceptable unless approved for special circumstances by the Development Review Committee.
- D. Fences within utility easements are prohibited.
1. No fences will be allowed to be built that cross dedicated utility easements.
 2. Any existing fence that crosses dedicated utility easements that conflict with the purpose and intent of the easement may be removed by the City at any time.
 3. The City is under no obligation to repair or replace any fence that is damaged or removed that encroaches within a dedicated easement for the purposes of operating, maintaining, replacing or installing water or sewer facilities within the dedicated easement.
- E. Employees of the City shall have the authority to enter premises at any reasonable time in the regular line of duty for the purpose of inspecting, repairing or constructing any water, electric or sewer line or any water or electric meter, etc. The landowner and occupant are responsible for any construction activities occurring over

or within any on-site utility in a utility easement. If utility inspection or repair or reconstruction is necessary, any pavement, structure or improvement damaged within a dedicated utility easement, shall not be the responsibility of the City for any repairs, but shall be the sole responsibility of the owner. The landowner assumes responsibility for any and all improvements placed within a utility easement at their own risk. Additionally, the provisions of this section do not permit or supercede the limits and restrictions prescribed by the conditions of any existing utility easement for allowing improvements to be place within utility easements.

Version: 001-14-001 (ARCHIVE)

35.21.1 - Basic Policy

35.21.2 - Easements of Easement and Easement

35.21.3 - Basic Design Standards

35.21.4 - Easement Requirements

35.21.5 - Water Capacity Requirements

35.21.6 - Sewer Capacity Requirements

35.21.7 - Impact Fees

35.21.8 - Tapping Fees

35.21.9 - Overhead Participation by the City

35.21.10 - Hydraulic Agreements

35.21.4. - Easement Requirements.

As utilized in a development shall be provided in every right-of-way except for special circumstances approved by the Development Review Committee. In such cases, the following standards shall prevail:

A. All utility easements shall be a minimum of sixteen (16) feet unless special circumstances require additional or reduced easement width as determined by the Development Review Committee. The general criteria for utility easement width shall be as follows:


Type of Development	Easement Size
Minimum/ water-served street (all in 24" or larger)	16 ft
Minimum/ water or sewer lines greater than 24"	20 ft
Water and sewer lines up to 24" in the same easement	20 ft
Water and sewer lines greater than 24" in the same easement	25 ft
Easement along highway (right-of-way)	20 ft

EXPAND






GIDEON WALKER SURVEY ABSTRACT No. 1330



DENTON COUNTY, TEXAS

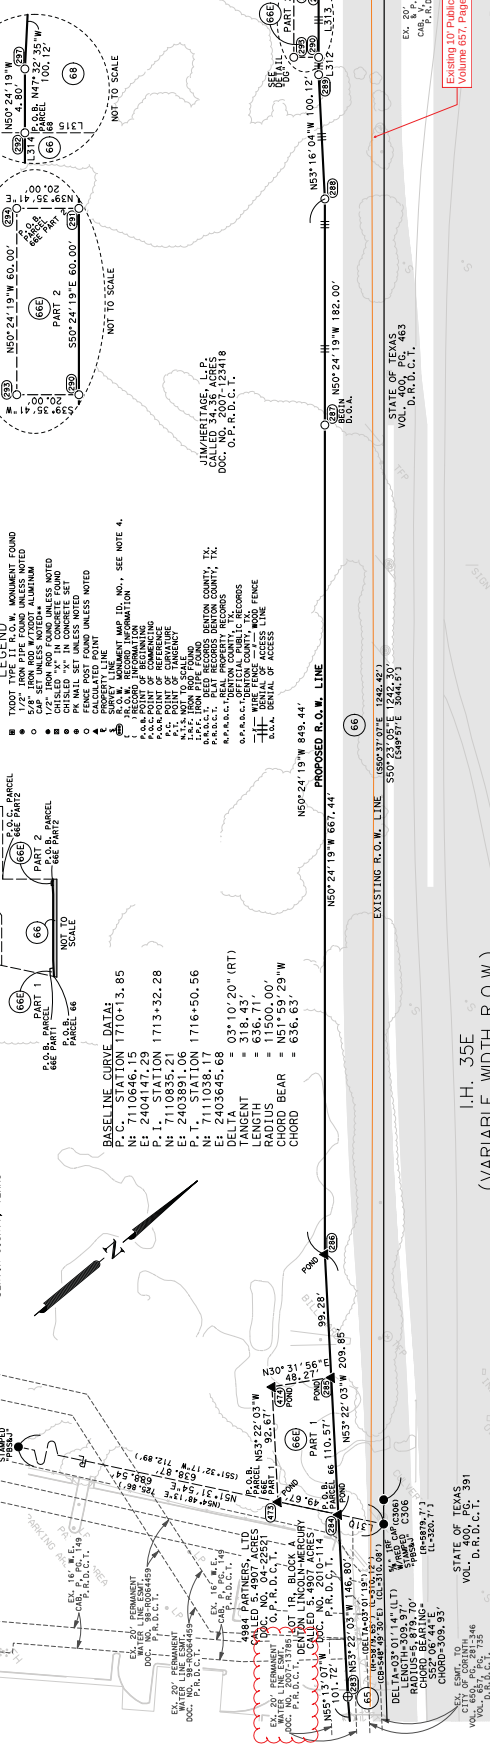

I.H. 35E
(VARIABLE WIDTH R.O.W.)

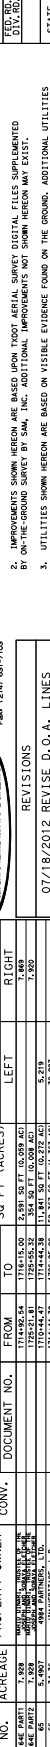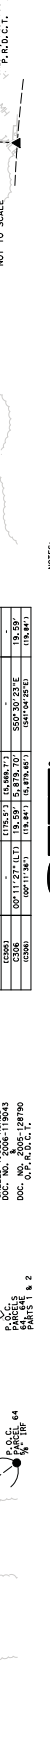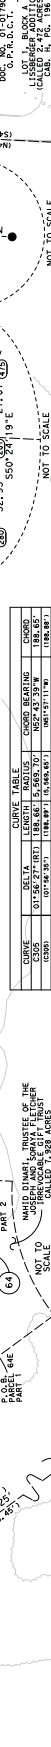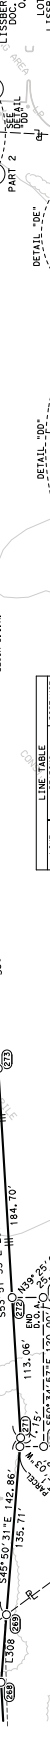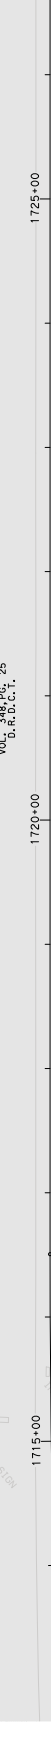

JIM/HERITAGE, L.P.
CALLED 34.06 ACRES
DOC. NO. 04-2253
O.P.R.D.C.T.

LEGEND
■ TYPICAL MONUMENT FOUND
○ 1/2\"/>

BASELINE CURVE DATA:
N: 7110646.15
E: 2404147.29
N: 7110635.21
E: 2403891.06
P.T.: STATION 1716+50.56
C: 2403045.68
DELTA = 03°10'20\"/>

STATE OF TEXAS
VOL. 400, PG. 391
D.R.D.C.T.

STATE OF TEXAS
VOL. 400, PG. 463
D.R.D.C.T.

STATE OF TEXAS
VOL. 400, PG. 209
D.R.D.C.T.

STATE OF TEXAS
VOL. 400, PG. 209
D.R.D.C.T.

JIM/HERITAGE, L.P.
CALLED 34.06 ACRES
DOC. NO. 04-2253
O.P.R.D.C.T.

LEGEND
■ TYPICAL MONUMENT FOUND
○ 1/2\"/>

BASELINE CURVE DATA:
N: 7110646.15
E: 2404147.29
N: 7110635.21
E: 2403891.06
P.T.: STATION 1716+50.56
C: 2403045.68
DELTA = 03°10'20\"/>

STATE OF TEXAS
VOL. 400, PG. 391
D.R.D.C.T.

STATE OF TEXAS
VOL. 400, PG. 463
D.R.D.C.T.

STATE OF TEXAS
VOL. 400, PG. 209
D.R.D.C.T.

STATE OF TEXAS
VOL. 400, PG. 209
D.R.D.C.T.

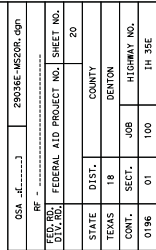

SAM
SURVEYING • AERIAL MAPPING • ENGINEERING
INC.

1450 Empire Central Drive
Suite 175
Dallas, Texas 75247
(214) 631-7888
Fax (214) 631-7103

[illegible]

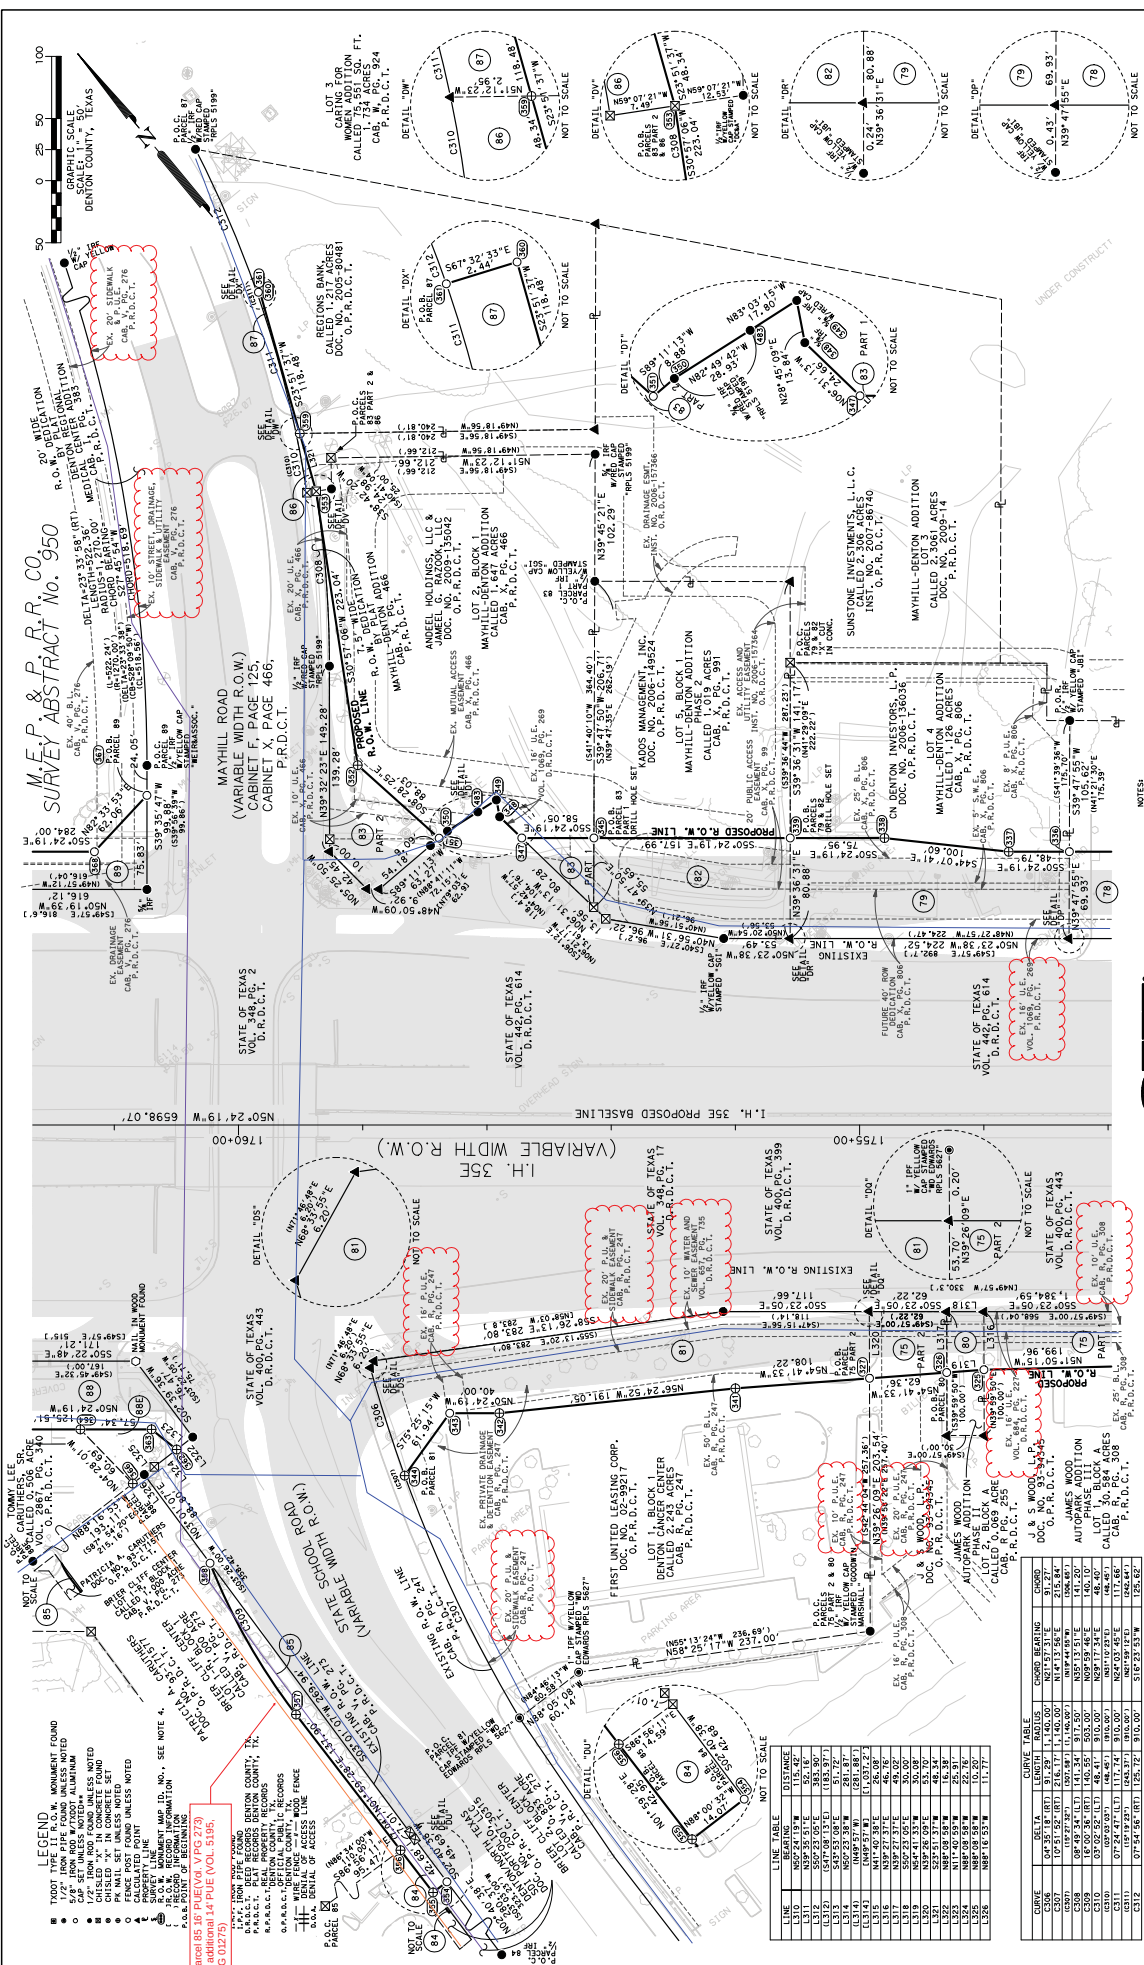

LEGEND

- THICK TYPE II R.O.W. MONUMENT FOUND
- 5/8" IRON ROD W/OUT ALUMINUM
- 1/2" IRON ROD FOUND UNLESS NOTED
- CHISEL "X" IN CONCRETE FOUND
- CHISEL "X" IN ASPHALT FOUND
- PK NAIL SET UNLESS NOTED
- CALCULATED POINT UNLESS NOTED
- SURVEY LINE
- PROPERTY LINE
- ADJACENT PROPERTY
- SEE NOTE 4
- SEE NOTE 5
NOTES

- ALL BEARINGS AND COORDINATES ARE BASED ON THE TEXAS STATE PLANE COORDINATE SYSTEM, NORTH CENTRAL ZONE, NAD 83 (1983), EPOCH 2002.91. ALL DISTANCES AND COORDINATES SHOWN ARE SURFACE MEASUREMENTS.
- THE SURVEY WAS CONDUCTED BY SAMI SURVEYING, INC. ON 07/18/2012. THE SURVEY DATA IS BASED ON THE FOLLOWING INFORMATION:
- UTILITIES SHOWN HEREON ARE BASED ON VISIBLE EVIDENCE FOUND ON THE GROUND. ADDITIONAL UTILITIES NOT SHOWN MAY EXIST.
- SEE SHEET 28 FOR R.O.W. MONUMENT DATA.

LINE TABLE

LINE NO.	STARTING POINT	ENDING POINT	DISTANCE
1	STATION 0+00	STATION 0+50	50.00
2	STATION 0+50	STATION 1+00	50.00
3	STATION 1+00	STATION 1+50	50.00
4	STATION 1+50	STATION 2+00	50.00
5	STATION 2+00	STATION 2+50	50.00
6	STATION 2+50	STATION 3+00	50.00
7	STATION 3+00	STATION 3+50	50.00
8	STATION 3+50	STATION 4+00	50.00
9	STATION 4+00	STATION 4+50	50.00
10	STATION 4+50	STATION 5+00	50.00
11	STATION 5+00	STATION 5+50	50.00
12	STATION 5+50	STATION 6+00	50.00
13	STATION 6+00	STATION 6+50	50.00
14	STATION 6+50	STATION 7+00	50.00
15	STATION 7+00	STATION 7+50	50.00
16	STATION 7+50	STATION 8+00	50.00
17	STATION 8+00	STATION 8+50	50.00
18	STATION 8+50	STATION 9+00	50.00
19	STATION 9+00	STATION 9+50	50.00
20	STATION 9+50	STATION 10+00	50.00
21	STATION 10+00	STATION 10+50	50.00
22	STATION 10+50	STATION 11+00	50.00
23	STATION 11+00	STATION 11+50	50.00
24	STATION 11+50	STATION 12+00	50.00
25	STATION 12+00	STATION 12+50	50.00
26	STATION 12+50	STATION 13+00	50.00
27	STATION 13+00	STATION 13+50	50.00
28	STATION 13+50	STATION 14+00	50.00
29	STATION 14+00	STATION 14+50	50.00
30	STATION 14+50	STATION 15+00	50.00
31	STATION 15+00	STATION 15+50	50.00
98	STATION 48+50	STATION 49+00	50.00
99	STATION 49+00	STATION 49+50	50.00
100	STATION 49+50	STATION 50+00	50.00

CURVE TABLE				
CURVE NO.	CHORD BEARING	CHORD LENGTH	PIECEWISE BEARING	PIECEWISE LENGTH
C306	Q 355° 11' 31" E	14.00	N 89° 57' 31" E	31.27
C307	19° 57' 32" (Rt)	276.17	N 89° 57' 31" E	31.27
C308	141° 14' 31" E	141.34	N 89° 57' 31" E	31.27
C309	160° 00' 31" E	145.55	N 89° 57' 31" E	31.27
C310	107° 03' 31" E	146.45	N 89° 57' 31" E	31.27
C311	Q 72° 54' 41" E	113.74	N 89° 57' 31" E	31.27
C312	Q 74° 54' 41" E	125.17	N 89° 57' 31" E	31.27
C313	Q 74° 54' 41" E	125.17	N 89° 57' 31" E	31.27
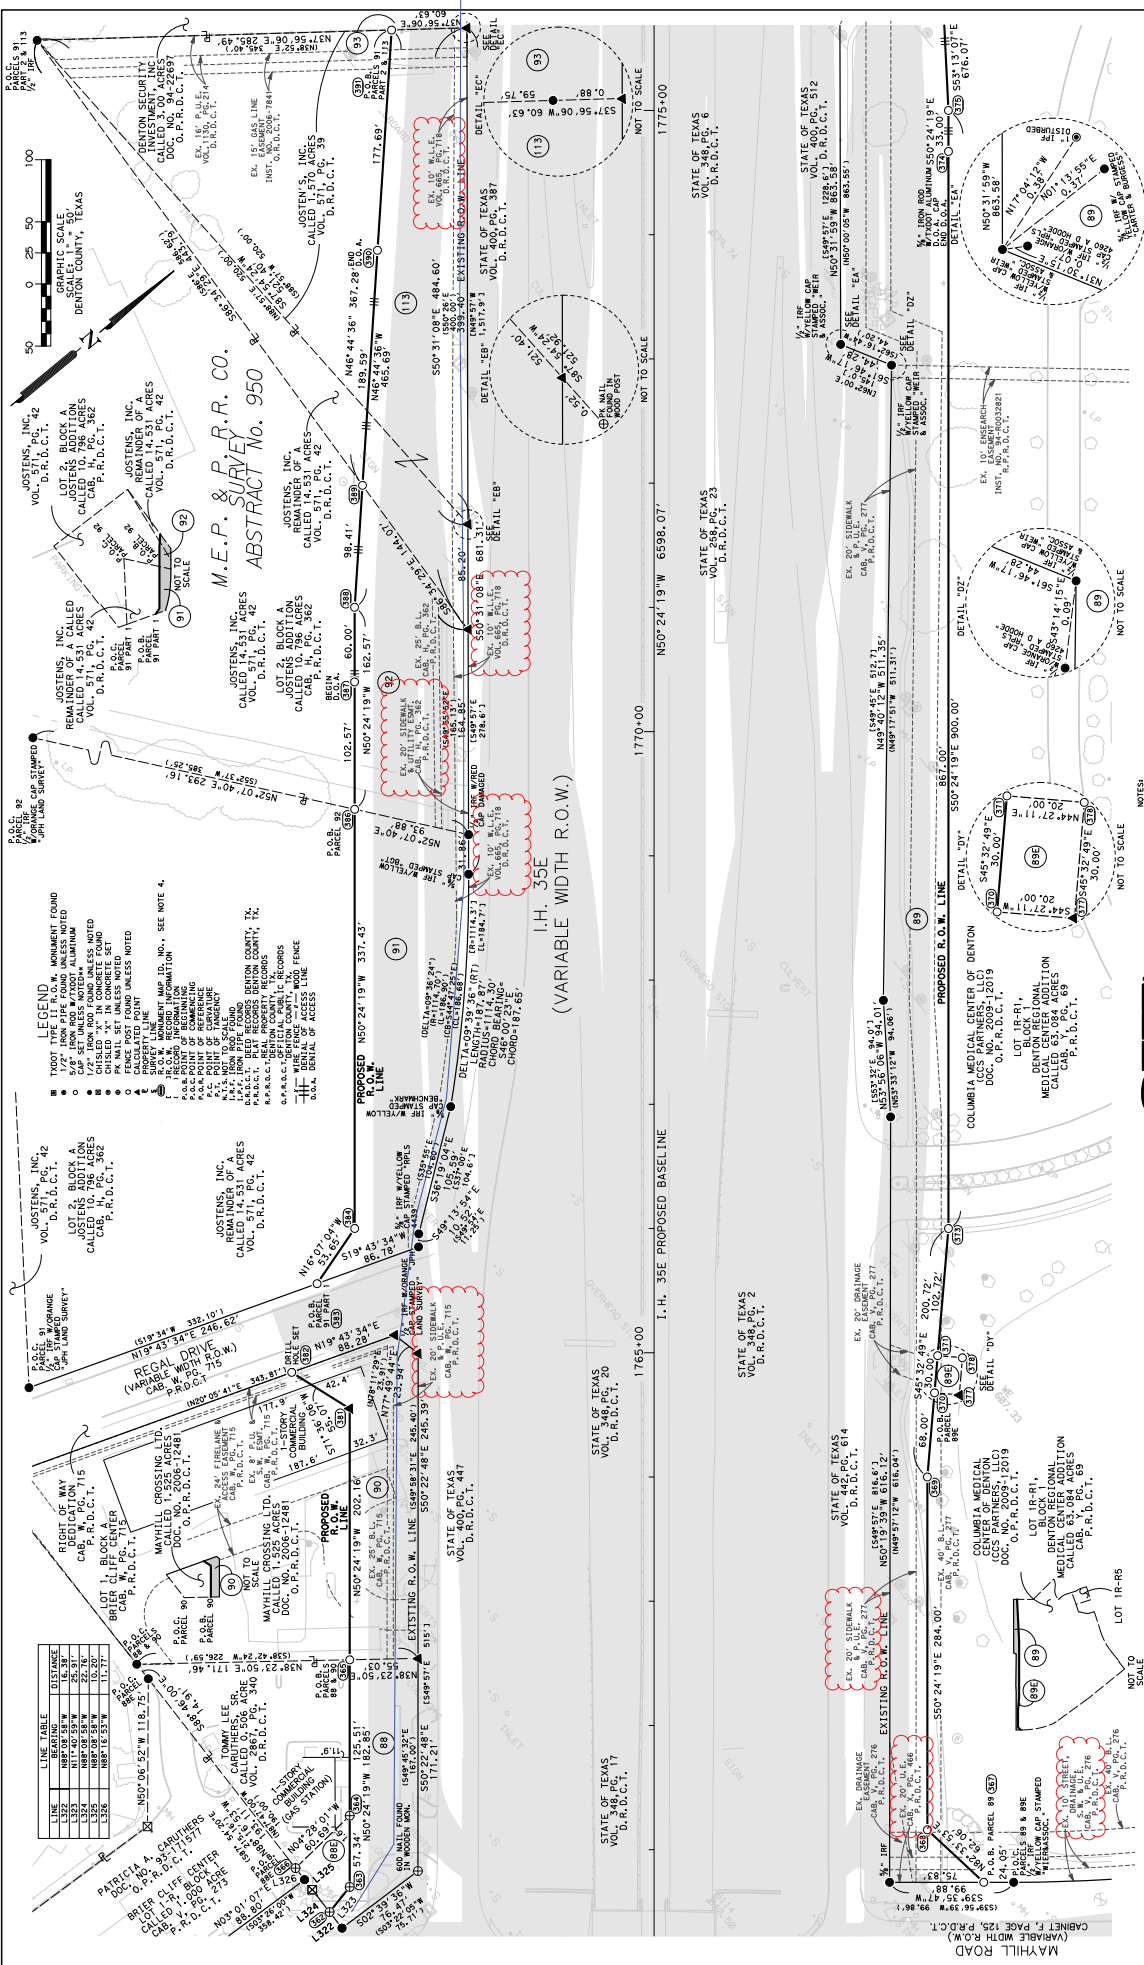

PARCEL NO.	DEED NO.	PROPERTY OWNER	TYPE OF CONV.	APPROXIMATE CALCULATED FROM APPRAISAL RECORDS	PROPOSED STATIONS	ACQUIRED 50 FT (ACRES)	APPROXIMATE REMAINDER
88	05-1504	STATE OF TEXAS	CONV.	1765.00	1765.00	1765.00	RIGHT
89	05-1504	STATE OF TEXAS	CONV.	1765.00	1765.00	1765.00	LEFT
90	05-1504	STATE OF TEXAS	CONV.	1765.00	1765.00	1765.00	RIGHT
91	05-1504	STATE OF TEXAS	CONV.	1765.00	1765.00	1765.00	LEFT
100	05-1504	STATE OF TEXAS	CONV.	1765.00	1765.00	1765.00	RIGHT


REVISIONS	DATE	BY	REASON
07/18/2012	REVISE	D.O.A. LINES	

STATE	DIST.	COUNTY	CONV.	JOB	HIGHWAY NO.	TH	SEE
TEXAS	18	BENTON	0196	001	100	1H	SEE

NOTES:

- ALL BEARINGS AND COORDINATES ARE BASED ON THE TEXAS STATE PLANE COORDINATE SYSTEM, NORTH CENTRAL ZONE, NAD 83 (1983) (SPOT 2002.0). ALL DISTANCES AND COORDINATES SHOWN ARE SURFACE MEASUREMENTS.
- THESE SURVEY DATA ARE BASED ON THE FOLLOWING RECORDS: (1) DEED NO. 05-1504, DATED 07/18/2012, BY STATE OF TEXAS, D.O.A. LINES, REVISED.
- UTILITIES SHOWN HEREON ARE BASED ON VISIBLE EVIDENCE FOUND ON THE GROUND. ADDITIONAL UTILITIES NOT SHOWN MAY EXIST.
- SEE SHEET 28 FOR R.O.W. MONUMENT DATA.

RIGHT OF WAY WIDENING PROJECT

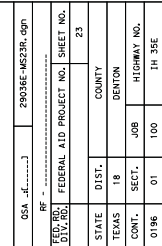

NOTES

1. ALL BEARINGS AND COORDINATES ARE BASED ON THE TEXAS STATE PLANE COORDINATE SYSTEM, NORTH CENTRAL ZONE, NAD 83 (1986 CORRS. EPOCH 2002.0). ALL DISTANCES AND COORDINATES SHOWN ARE SURFACE DISTANCES AND NOT TO BE USED FOR DIVISIONS OF A CONTAINED SCALE FACTOR OF 1.0001555000000.

2. ALL DISTANCES AND COORDINATES SHOWN ARE BASED ON THE TEXAS STATE PLANE COORDINATE SYSTEM, NORTH CENTRAL ZONE, NAD 83 (1986 CORRS. EPOCH 2002.0). ALL DISTANCES AND COORDINATES SHOWN ARE SURFACE DISTANCES AND NOT TO BE USED FOR DIVISIONS OF A CONTAINED SCALE FACTOR OF 1.0001555000000.

3. UTILITIES SHOWN HEREIN ARE BASED ON AVAILABLE RECORDS. ADDITIONAL IMPROVEMENTS NOT SHOWN HEREIN MAY EXIST. ANY OFF-GROUND SURVEY WORK, INCLUDING ADDITIONAL IMPROVEMENTS NOT SHOWN HEREIN MAY EXIST.

4. UTILITIES SHOWN HEREIN ARE BASED ON VISIBLE EVIDENCE FOUND ON THE GROUND. ADDITIONAL UTILITIES NOT SHOWN MAY EXIST.

5. SEE SHEET 28 FOR R.O.W. MONUMENT DATA.


RIGHT OF WAY WIDENING PROJECT

1400 Empire Central Drive
 Suite 100
 Dallas, Texas 75287
 Phone (214) 801-7108
 Fax (214) 801-7109



REVISIONS
07/18/2012 REVISE D.O.A. LINES

NOT TO SCALE									
APPROXIMATE CALCULATED COSTS OF RECORDS									
NOT TO SCALE									
PARCEL NO.	DEED ACREAGE	PROPERTY OWNER	TYPE OF CONV.	CONVEYANCE DOCUMENT NO.	FROM	TO	ACQUIRED SQ. FT. (ACRES)	APPROXIMATE REMAINDER	
93	5.00	WILSON, JANE		1775-46, 92	11,243.50	50 FT. 0.988 AC	2.842	LEFT	RIGHT
94	5.00	WILSON, JANE		1775-46, 92	11,243.50	50 FT. 0.988 AC	2.842		
95	4.5581	WILSON, JANE		1780-50, 90	12,884.94	21,458.50	50 FT. 0.595 AC	4.544	
96	3.750	CONTRACTOR, INC.		1780-50, 90	12,884.94	21,458.50	50 FT. 0.595 AC	4.544	32,674
97	3.750	GUNTON COMMON, LLC		1784-234, 89	12,884.94	18,235.50	50 FT. 0.519 AC	5.337	

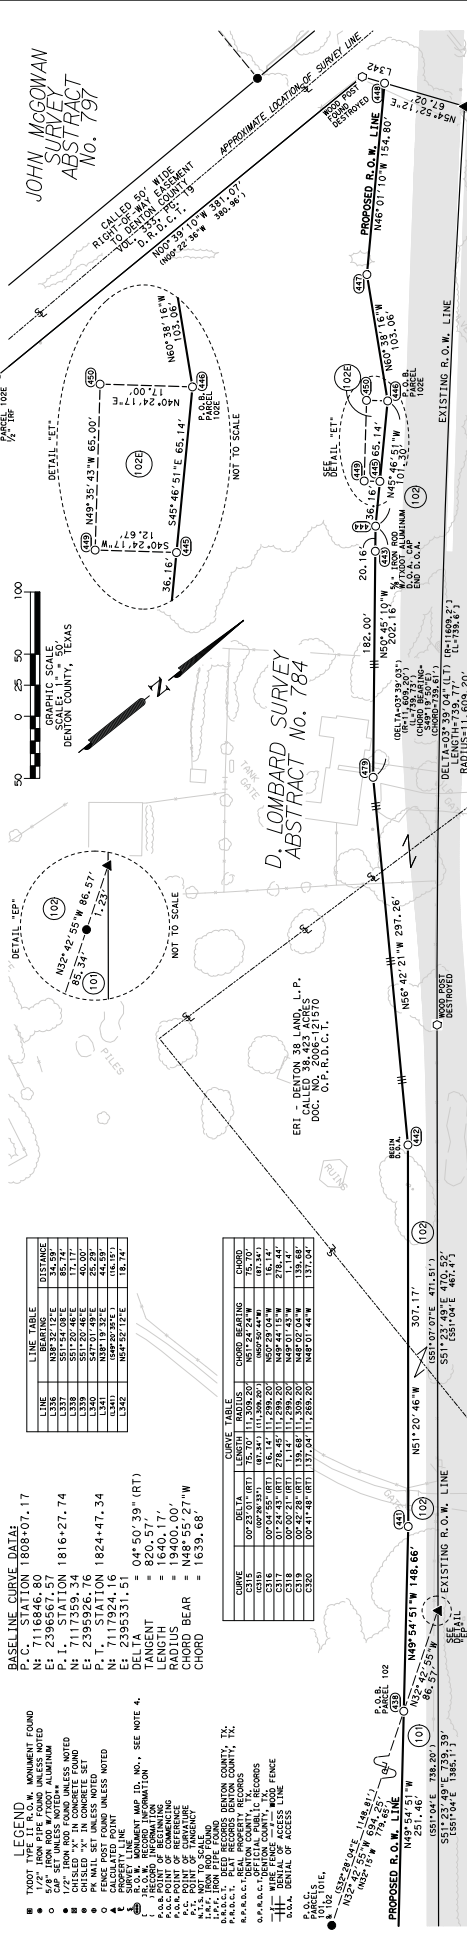

BASELINE CURVE DATA:
P.C. STATION 1808+07.17

- 1/2" IRON PIPE FOUND UNLESS NOTED
 5/8" IRON ROD #7/200T ALUMINUM
 1/2" IRON ROD FOUND UNLESS NOTED
 CHISEL "X" IN CONCRETE FOUND
 CHISEL "X" IN CONCRETE SET
 PK NAIL SET UNLESS NOTED
 FENCE POST FOUND UNLESS NOTED
 FENCE POST FOUND UNLESS NOTED
 SURVEY LINE
 PROPERTY LINE
 RECORD INFORMATION
 P.O.B. POINT OF BEGINNING
 P.O.M. POINT OF MEASURE
 P.O.R. POINT OF REFERENCE
 P.C. POINT OF CURVATURE
 P.T. POINT OF TANGENCY
 I.P.T. IRON PIPE TO SCALE

LINE TABLE		
LINE	BEARING	DISTANCE
L336	N38° 32' 12" E	34.59'
L337	N51° 54' 08" E	85.74'
L338	S51° 20' 46" E	17.17'
L339	S51° 20' 46" E	40.00'
L340	S47° 01' 49" E	25.29'
L341	N49° 19' 32" E	44.59'
L341	(GAP 20' 32" E	(16.18')
L342	N54° 52' 12" E	19.74'

CURVE	CURVE TABLE			
	DELTA	LENGTH	RADIUS	CHORD BEARING
C315	00° 23' 41" (RT)	75.70	11,309.20	N51° 24' 24" W
C316	00° 26' 55" (RT)	87.34	11,309.20	N60° 50' 44" W
C317	00° 34' 33" (RT)	16.14	11,299.20	N50° 29' 04" W
C318	01° 22' 43" (RT)	278.45	11,299.20	N49° 44' 15" W
C319	00° 05' 21" (RT)	11.14	11,299.20	N48° 01' 45" W
C320	01° 41' 28" (RT)	107.64	11,309.20	N47° 07' 41" W
C320	00° 41' 44" (RT)	131.04	11,209.00	N48° 01' 44" W

D. LOMBARD SURVEY
ABSTRACT No. 784

I.H. 35E
(VARIABLE WIDTH R.O.W.)

J. WORRALL SURVEY
ABSTRACT No. 1433

R=19,400.00

EX. ENSEADOR
CORP. ESMT.
VOL. 1906 PG. 672
D. R. C. T.

BRINKER ROAD
(80-FOOT WIDE RIGHT-OF-WAY)
(CAB. F, PG 127, P.R.D.C.T.)



NOTES

1. ALL BEARINGS AND COORDINATES ARE BASED ON THE TEXAS STATE PLANE COORDINATE SYSTEM, NORTH CENTRAL ZONE, NAD 83 1998 CORRE. EPOCH 2020.0, ALL DISTANCES AND COORDINATES SHOWN ARE SURFACE DISTANCES. ALL DISTANCES ARE TO BE ADJUSTED TO THE HORIZONTAL DISTANCE BY DIVIDING BY A CORRECTION FACTOR OF 1.000166065.
2. IMPROVEMENTS SHOWN HEREON ARE BASED UPON TxDOT AERIAL SURVEY DIGITAL FILES SUPPLEMENTED BY ON-THE-GROUND SURVEY BY SAKI, INC. ADDITIONAL IMPROVEMENTS NOT SHOWN HEREON MAY EXIST.
3. UTILITIES SHOWN HEREON ARE BASED ON VISIBLE EVIDENCE FOUND ON THE GROUND. ADDITIONAL UTILITIES NOT SHOWN MAY EXIST.
4. SEE SHEET 28 FOR R.O.W. MONUMENT DATA.

[illegible]

REVISIONS
REVISE D.O.A. LINES

RIGHT OF WAY WIDENING PROJECT

OS&A (if applicable)	2903&E-MS2&R, dgn			
RF# *****				
FED. RD. DIST. NO.	FEDERAL AID PROJECT NO. SHEET NO.			
				26
STATE	DIST.	COUNTY		
TEXAS	18	DENTON		
CONT.	SECT.	JOB	HIGHWAY NO.	
0196	01	100	1H 35E	

**TxDOT Highway Project Number:
0196-02-109
TxDOT Parcel 66**

RCSJ 0196-01-100
From: South of Mayhill
To: South of SL 288

Utility Longitudinal Stations:
Sta 1735+69 LT to Sta 1720+90 LT

Existing Easement

Instrument Number 2019-52

PART OF LOT 1, BLOCK 1
DENTON CARMAX ADDITION
GIDEON WALKER SURVEY, ABSTRACT NO. 1330
CITY OF DENTON, DENTON COUNTY, TEXAS

THE STATE OF TEXAS

KNOW ALL MEN BY THESE PRESENTS:

COUNTY OF DENTON

18424

That M.F.A., INC.

of the County of Tarrant, State of Texas, hereinafter called "Grantor", for a good and valuable consideration, the receipt of which is hereby acknowledged, does hereby grant to the City of Corinth, hereinafter called "City", an easement and right-of-way for the purpose of constructing a water/sewer line, the term of such easement to end when the City of Corinth accepts the entire water/sewer system when construction of same is completed; and Grantor does also grant to said City a perpetual easement and right-of-way for the purpose of operating and maintaining such water/sewer line; easements and rights-of-way over and across Grantor's land in G. Walker Survey, Abstract No. 1330, Denton County, Texas, more particularly described in deed from Sanders Campbell to M.F.A., Inc.,

dated February 4, 19 69, and recorded in Volume 579, Page 701, of the Deed Records of said County and containing 326.2 acres, in, on and

over the tracts of land set forth and described in Exhibit "A", which is attached hereto and made a part hereof for all purposes, and SUBJECT TO THE RESERVATION of right in favor of Grantor as set forth therein; and, additionally, City shall have the right to use a strip 15 feet in width adjacent to the West boundary line of the tract set forth and described in Exhibit "A" for and during, and only during, the period of construction of the said water/sewer line.

Together with the right of ingress and egress over Grantor's adjacent lands to or from said right-of-way for the purpose of constructing, improving, reconstructing, repairing, inspecting, maintaining and removing said water/sewer line and appurtenances; the right to relocate said line in the same relative position to any adjacent road, if same is widened in the future; the right to prevent possible interference with the operation of said line and to remove possible hazard thereto; the right to prevent the construction, for a distance of one-half the width of the easement on each side of the actual center of where said water/sewer line is laid, of any building, structures or other obstructions which may endanger or interfere with the efficiency, safety or convenient operation of said water/sewer line and its appurtenances. If such buildings, structures or other obstructions are constructed by Grantor, as above mentioned, without written consent of the City, the City shall have the right to remove same from such space, and this agreement, together with other provisions of this grant shall constitute a covenant running with the land for the benefit of the City, its successors and assigns.

The right is reserved to Grantor to use the land over which a right-of-way or easement is herein granted, provided such use shall not include any use which might interfere with the exercise by the City of the rights hereby granted. The consideration recited herein shall constitute payment in full for all damages sustained by Grantor by reason of the installation of the structures referred to herein and the Grantee will maintain such easement in a state of good repair and efficiency so that no unreasonable damages will result from its use to Grantor's premises.

VOL 657 PAGE 736

TO HAVE AND TO HOLD the above-described easement and rights unto the said City
of Corinth, its successors and assigns, forever.

And Grantor does hereby bind himself, his heirs and legal representatives, to Warrant
and Forever Defend all and singular the above-described easement and rights unto the Said City,
its successors and assigns, against every person whomsoever lawfully claiming or to claim the same
or any part thereof.

EXECUTED THIS 3rd day of May, 19 72.



M.F.A., INC.

By: T.W. Reilly

CORPORATION ACKNOWLEDGMENT

THE STATE OF TEXAS,
COUNTY OF TARRANT

BEFORE ME, the undersigned authority,

in and for said County, Texas, on this day personally appeared T. W. Reilly, President

whose name is subscribed to the foregoing instrument and acknowledged to me that the same was the act of the said
M. F. A., Inc.


a corporation, and that he executed the same as the act of such corporation for the purposes and consideration therein
expressed, and in the capacity therein stated.

GIVEN UNDER MY HAND AND SEAL OF OFFICE, This 8th day of May, A. D. 19 72

(L. S.)

Ann Johnson
Notary Public, Tarrant County, Texas

My Commission Expires June 1, 19 73.

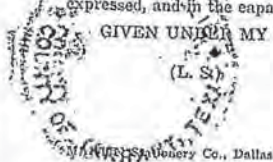

TRACT NO. 1: All that certain lot, tract or parcel of land, lying
and being situated in the County of Denton, State of Texas, being
out of the G. Walker Survey, Abstract No. 1330, and being more parti-
cularly described as follows:

BEGINNING at a right-of-way marker at the East side of State School
Road;

THENCE North 67° 56' East with a fence 110.3 feet to a right-of-way
monument on the Southwest right-of-way of Interstate Highway 35-E;

THENCE South 58° 23' 30" East with said right-of-way 283.8 feet to a
monument;

THENCE South 50° 21' East with said right-of-way 331.0 feet to a fence
corner;

THENCE South 1° 09' West with a fence 12.67 feet to a marker;

THENCE North 50° 21' West a distance of 338.8 feet to an angle point;

THENCE North 58° 23' 30" West a distance of 278.6 feet to an angle
point;

THENCE South 67° 56' West a distance of 109.39 feet to an angle point;

THENCE North 2° 0' East 10.83 feet to the place of beginning.

TRACT NO. 2: All that certain lot, tract or parcel of land, lying
and being situated in the County of Denton, State of Texas, being
out of the G. Walker Survey, Abstract No. 1330, and being more parti-
cularly described as follows:

VOL 657 PAGE 737

BEGINNING at fence corner on the Southwest right-of-way of Interstate Highway 35-E;

THENCE South $50^{\circ} 21'$ East with said right-of-way 3055.2 feet to fence corner;

THENCE South $32^{\circ} 33'$ West with a fence 10.16 feet to an angle point;

THENCE North $50^{\circ} 21'$ West a distance of 3048.8 feet to an angle point;

THENCE North $1^{\circ} 51'$ East a distance of 12.67 feet to the point of beginning.

Grantor reserves the right from time to time to construct one or more streets for vehicular and/or pedestrian right-of-way over and across the easement area for ingress and egress for the remaining portion of Grantor's land to Interstate Highway 35, and City agrees to bury the water/sewer pipe line contemplated hereby at a sufficient depth so that such streets may be constructed by Grantor at no additional cost by reason of said pipeline. In addition, City grants the right to Grantor to tap into the water/sewer pipeline as is necessary to service the improvements to be constructed on that portion of Grantor's property which lies within the City limits of the City of Corinth provided, however, that Grantor shall be obligated to pay the standard tap-in fee charged by the City in such cases.

EXHIBIT "A"

FILED FOR RECORD: 18th DAY OF October A.D. 1972 at 2:45 o'clock P. M.
 RECORDED: 25th DAY OF October A.D. 1972 at 11:20 o'clock A. M.
 BY E. A. Enrich DEPUTY THETA PARKER, COUNTY CLERK
 DENTON COUNTY, TEXAS




SPONSOR:
DENTON COUNTY, TEXAS
COUNTY CLERK
1000 W. MAIN ST., SUITE 100
DENTON, TEXAS 76201
TEL: 940-383-1234
FAX: 940-383-1235

PREPARED BY:
DENTON COUNTY, TEXAS
COUNTY CLERK
1000 W. MAIN ST., SUITE 100
DENTON, TEXAS 76201
TEL: 940-383-1234
FAX: 940-383-1235

Lot	Area (Acres)	Owner
1	0.10	State of Texas
2	0.10	State of Texas
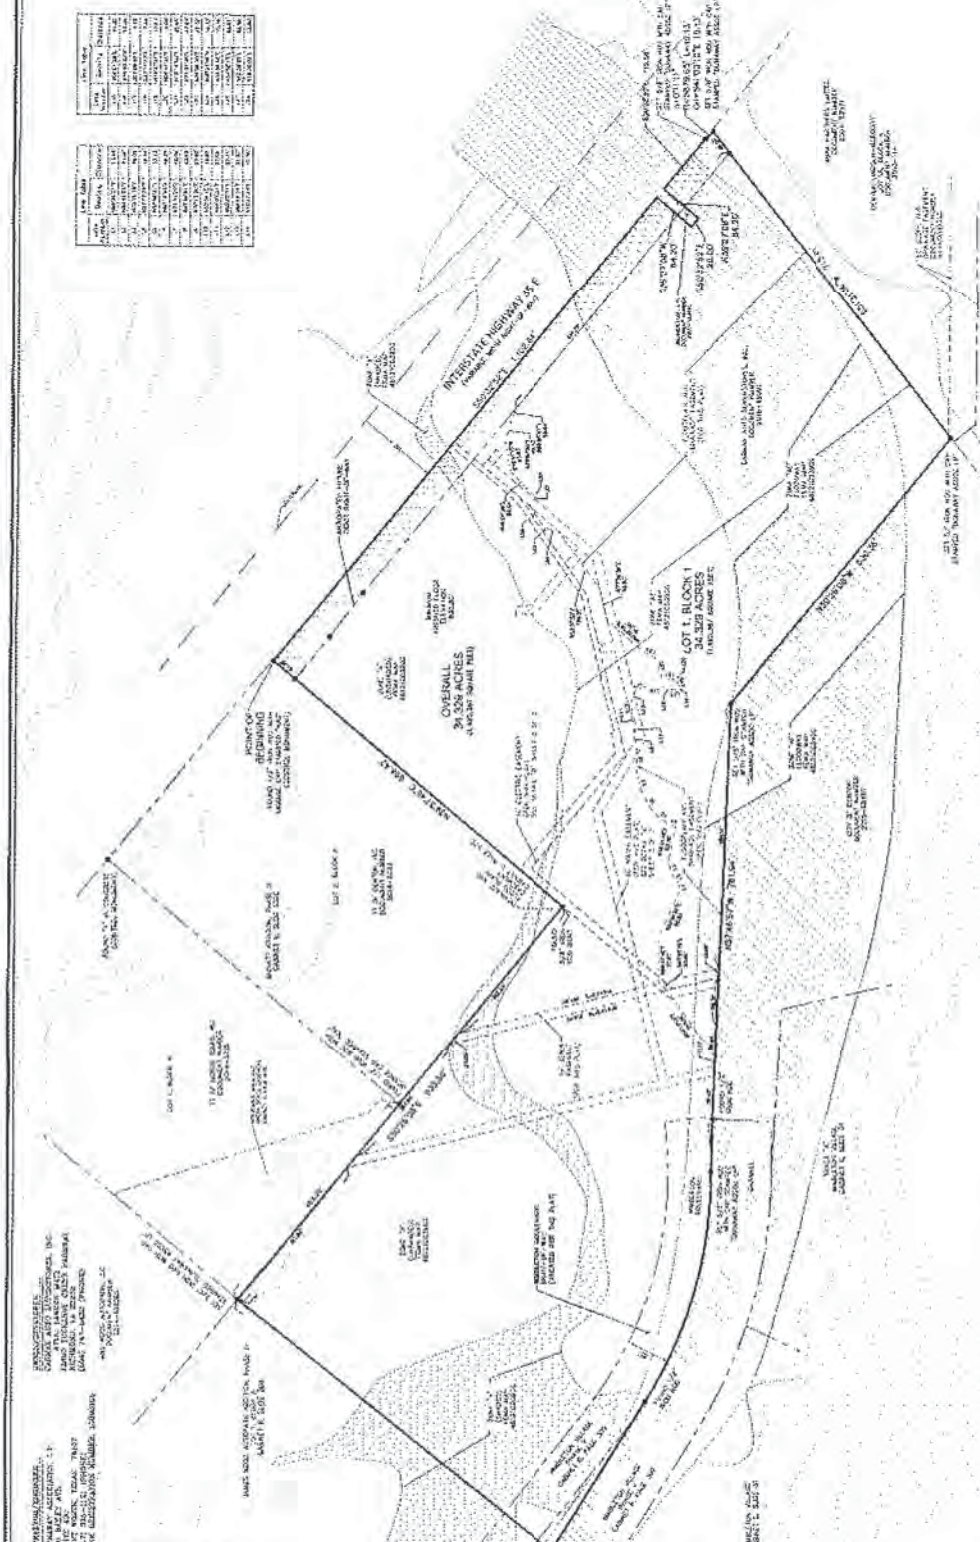

CITY OF DENTON, TEXAS
CLERK
[Signature]
DATE: 10/10/2011

NOTARY PUBLIC
[Signature]
DATE: 10/10/2011

FINAL PLAT
OF
LOT 1, BLOCK 1
OF
DENTON CARMAN ADDITION

SECTION 101, S05, C05
LEGACY LAKES PARKWAY TRACT, 2.857 AC. / 111
SECTION 103, S05, C05
LEGACY LAKES PARKWAY TRACT, 2.857 AC. / 111

DUNAWAY
601 BERRY AVENUE • SUITE 400 • FORT WORTH, TEXAS 76102
P.O. BOX 10000 • FORT WORTH, TEXAS 76101
TEL: 817.335.1000 • FAX: 817.335.1001
WWW.DUNAWAY.COM

LEGAL DESCRIPTION

BEING a tract of land situated in the Gideon Walker Survey, Abstract No. 1330, City of Denton, Denton County, Texas, and being part of Lot 1, Block 1, Denton Carmax Addition, an addition to the City of Denton, Texas according to the plat recorded in Instrument No. 2019-52 of the Official Public Records of Denton, Texas, and being more particularly described as follows:

BEGINNING at the northernmost northwest corner of said Lot 1;

THENCE South 50°23'42" East, along the northeast line of said Lot 1, a distance of 539.24 feet to a point for corner;

THENCE departing the said northeast line of said Lot 1, South 13°34'46" East, a distance of 60.42 feet to a point for corner;

THENCE the following seven (7) calls:

South 54°21'41" East, a distance of 484.63 feet to a point for corner;
North 75°47'10" East, a distance of 71.52 feet to a point for corner;
South 59°12'50" East, a distance of 156.27 feet to a point for corner;
North 75°47'10" East, a distance of 345.68 feet to a point for corner;
North 39°28'39" East, a distance of 242.13 feet to a point for corner;
North 84°13'03" East, a distance of 24.07 feet to a point for corner;

THENCE North 39°10'34" East, a distance of 33.86 feet to a point for corner; from said point the northernmost northeast corner of said Lot 1 bears North 45°27'26" West, a distance of 553.73 feet;

THENCE the following eleven (11) calls:

South 50°23'38" East, a distance of 10.00 feet to a point for corner;
South 39°10'34" West, a distance of 37.93 feet to a point for corner;
South 84°16'10" West, a distance of 24.08 feet to a point for corner;
South 39°28'39" West, a distance of 241.32 feet to a point for corner;
South 75°47'10" West, a distance of 353.10 feet to a point for corner;
North 59°12'50" West, a distance of 156.27 feet to a point for corner;
South 75°47'10" West, a distance of 85.11 feet to a point for corner;
North 54°21'41" West, a distance of 488.28 feet to a point for corner;
North 13°34'46" West, a distance of 61.21 feet to a point for corner;
North 50°23'42" West, a distance of 512.05 feet to a point for corner;
South 38°03'08" West, a distance of 59.87 feet to a point for corner;

THENCE North 50°16'45" West, a distance of 20.02 feet to a point for corner in the said northwest line of said Lot 1;

THENCE North 38°04'28" East, along the said northwest line of Lot 1, a distance of 79.83 feet to the **POINT OF BEGINNING** and containing 31,714 square feet or 0.7280 acres of land.

NOTES:

Bearing system based on the Texas Coordinate System of 1983 (2011 adjustment), North Central Zone (4202).

A survey plat of even survey date herewith accompanies this metes and bounds description.

The undersigned, Registered Professional Land Surveyor, hereby certifies that foregoing description accurately sets out the metes and bounds of the easement tract.


MICHAEL C. BILLINGSLEY
REGISTERED PROFESSIONAL
LAND SURVEYOR NO. 6558
801 CHERRY STREET,
UNIT 11 SUITE 1300
FORT WORTH, TEXAS 76102
PH. 817-335-6511
michael.billingsley@kimley-horn.com




WATER AND WASTEWATER EASEMENT
PART OF LOT 1, BLOCK 1
DENTON CARMAX ADDITION
GIDEON WALKER SURVEY, ABSTRACT NO. 1330
CITY OF DENTON, DENTON COUNTY, TEXAS

Kimley»Horn

801 Cherry Street, Unit 11, #1300
Fort Worth, Texas 76102 FIRM # 10194040

Tel. No. (817) 335-6511
www.kimley-horn.com

Scale	Drawn by	Checked by	Date	Project No.	Sheet No.
N/A	CRG	MCB	2/3/2021	06102403B	1 OF 8

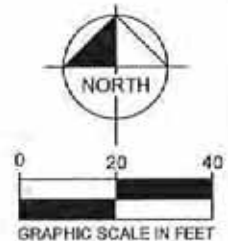

16' UTILITY EASEMENT
(VOL. O, PG. 267)

P.O.B.

S38°04'28"N 79.83'

L16

S50°23'42"E 539.24'

0.7280 ACRES
31,714 SQ. FT.

MATCH LINE (SEE SHEET 3)

LEGEND

P.O.B. = POINT OF BEGINNING
IRF = IRON ROD FOUND
PG. = PAGE
VOL. = VOLUME
INST. NO. = INSTRUMENT NUMBER

LOT 1, BLOCK 1
DENTON CARMAX ADDITION
(INST. NO. 2019-52)

NOTES:

Bearing system based on the Texas Coordinate System of 1983 (2011 adjustment), North Central Zone (4202).

A metes and bounds description of even survey date herewith accompanies this survey plat.

The undersigned, Registered Professional Land Surveyor, hereby certifies that this survey plat accurately sets out the metes and bounds of the easement tract.

[Signature] 2/3/21

MICHAEL C. BILLINGSLEY
REGISTERED PROFESSIONAL
LAND SURVEYOR NO. 6558
801 CHERRY STREET,
UNIT 11 SUITE 1300
FORT WORTH, TEXAS 76102
PH. 817-335-6511
michael.billingsley@kimley-horn.com




WATER AND WASTEWATER EASEMENT
PART OF LOT 1, BLOCK 1
DENTON CARMAX ADDITION
GIDEON WALKER SURVEY, ABSTRACT NO. 1330
CITY OF DENTON, DENTON COUNTY, TEXAS

Kimley»Horn

801 Cherry Street, Unit 11, # 1300
Fort Worth, Texas 76102 FIRM # 10194040

Tel. No. (817) 335-6511
www.kimley-horn.com

Scale	Drawn by	Checked by	Date	Project No.	Sheet No.
1" = 40'	CRG	MCB	2/3/2021	061024039	2 OF 8

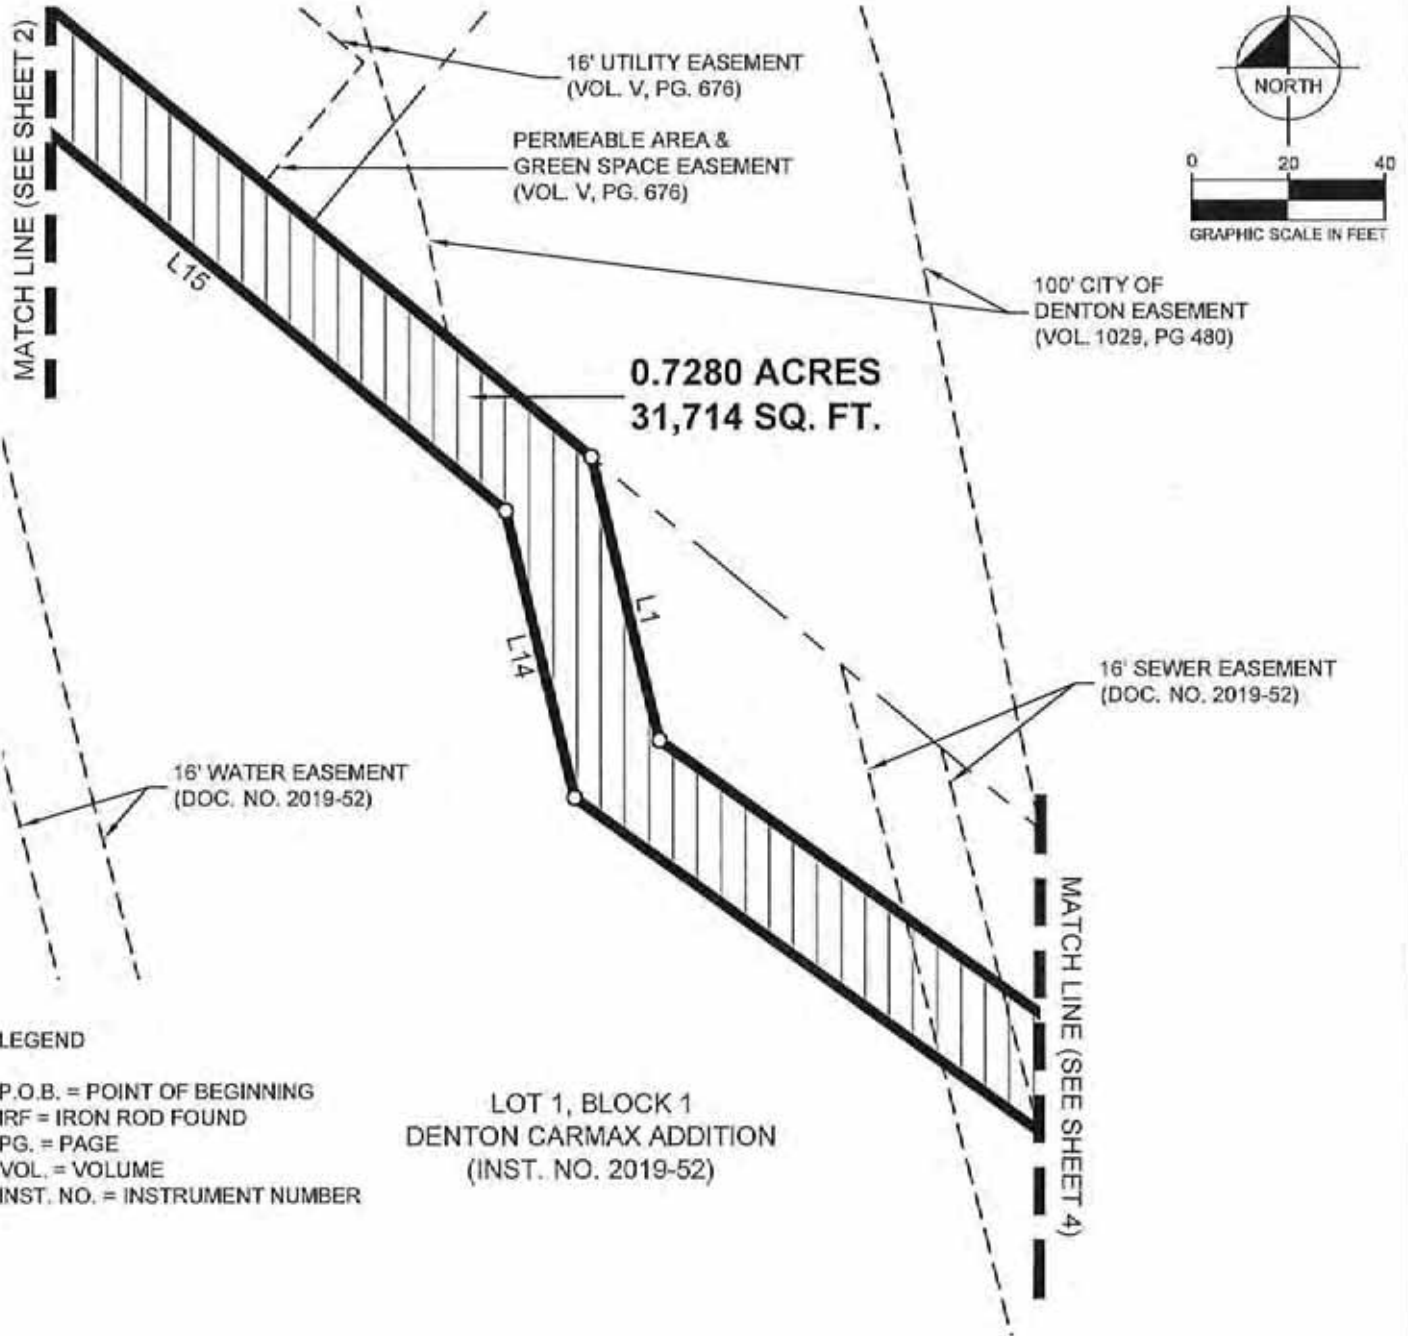


WATER AND WASTEWATER EASEMENT
PART OF LOT 1, BLOCK 1
DENTON CARMAX ADDITION
GIDEON WALKER SURVEY, ABSTRACT NO. 1330
CITY OF DENTON, DENTON COUNTY, TEXAS

Kimley»Horn

601 Cherry Street, Unit 11, # 1300
Fort Worth, Texas 76102 FIRM # 10194040

Tel. No. (817) 335-6511
www.kimley-horn.com

Scale	Drawn by	Checked by	Date	Project No.	Sheet No.
1" = 40'	CRG	MCB	2/3/2021	091024039	3 OF 6

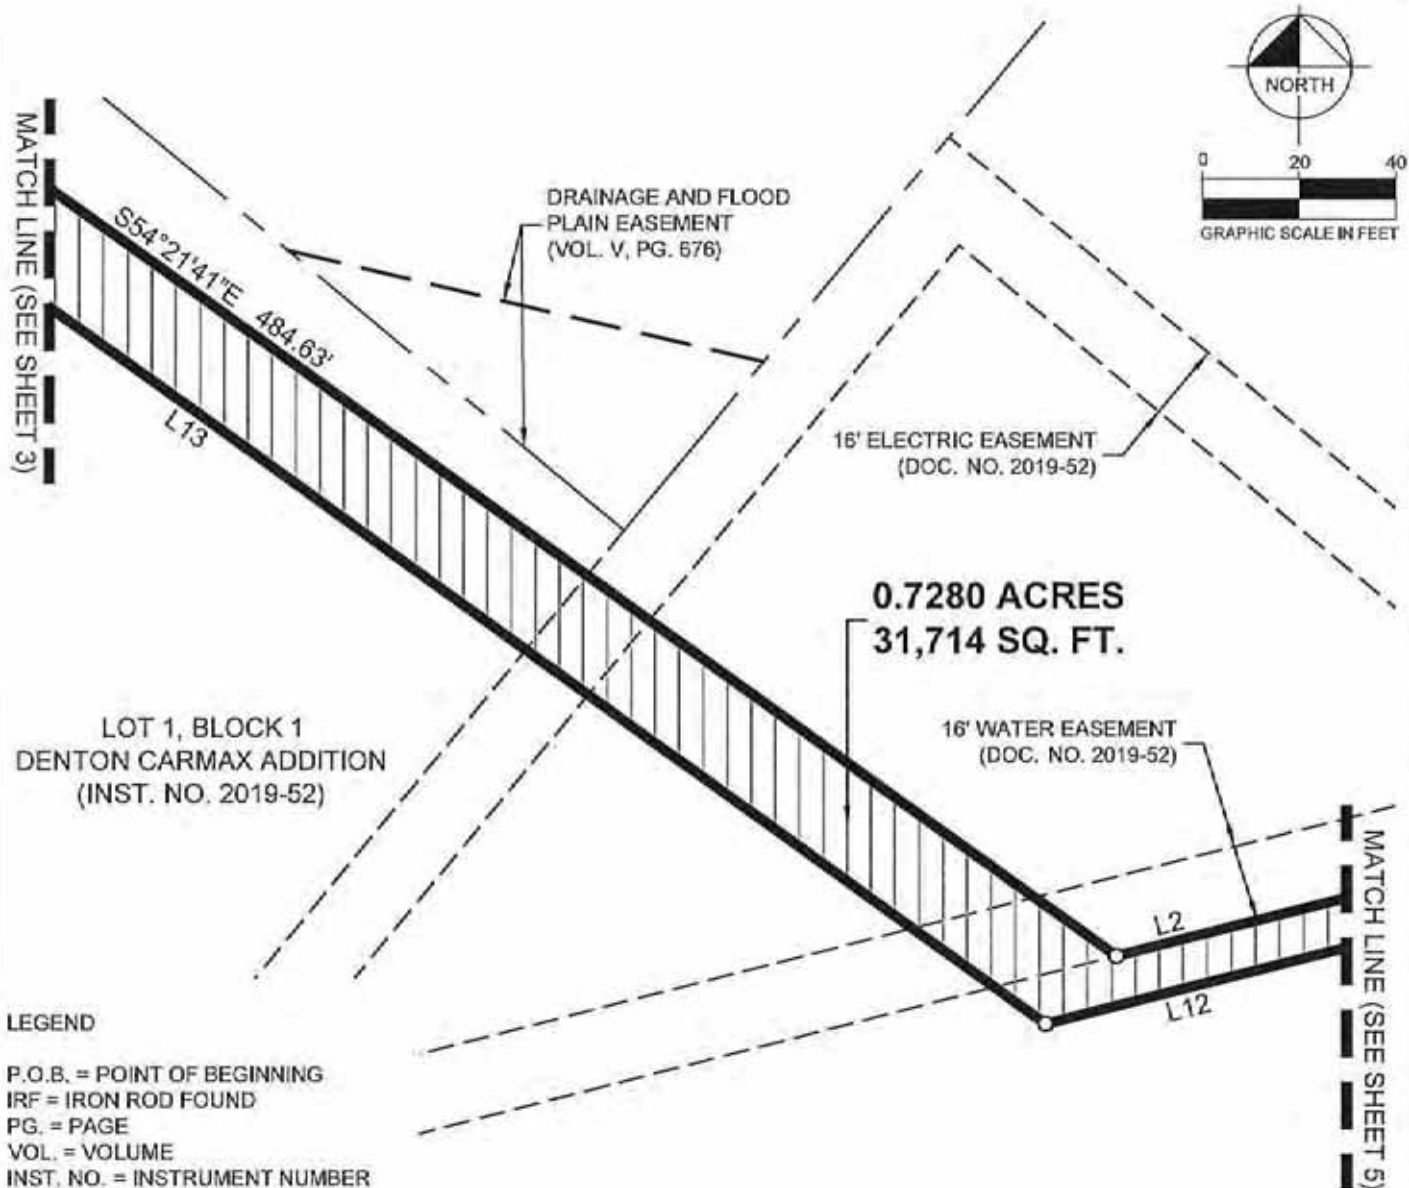


**WATER AND WASTEWATER EASEMENT
PART OF LOT 1, BLOCK 1
DENTON CARMAX ADDITION
GIDEON WALKER SURVEY, ABSTRACT NO. 1330
CITY OF DENTON, DENTON COUNTY, TEXAS**


Kimley»Horn

501 Cherry Street, Unit 11, # 1300
Ft. Worth, Texas 76102 FIRM # 10194040

Tel. No. (817) 335-6511
www.kimley-horn.com

Scale	Drawn by	Checked by	Date	Project No.	Sheet No.
1" = 40'	CRG	MCB	2/3/2021	081024039	4 OF 8

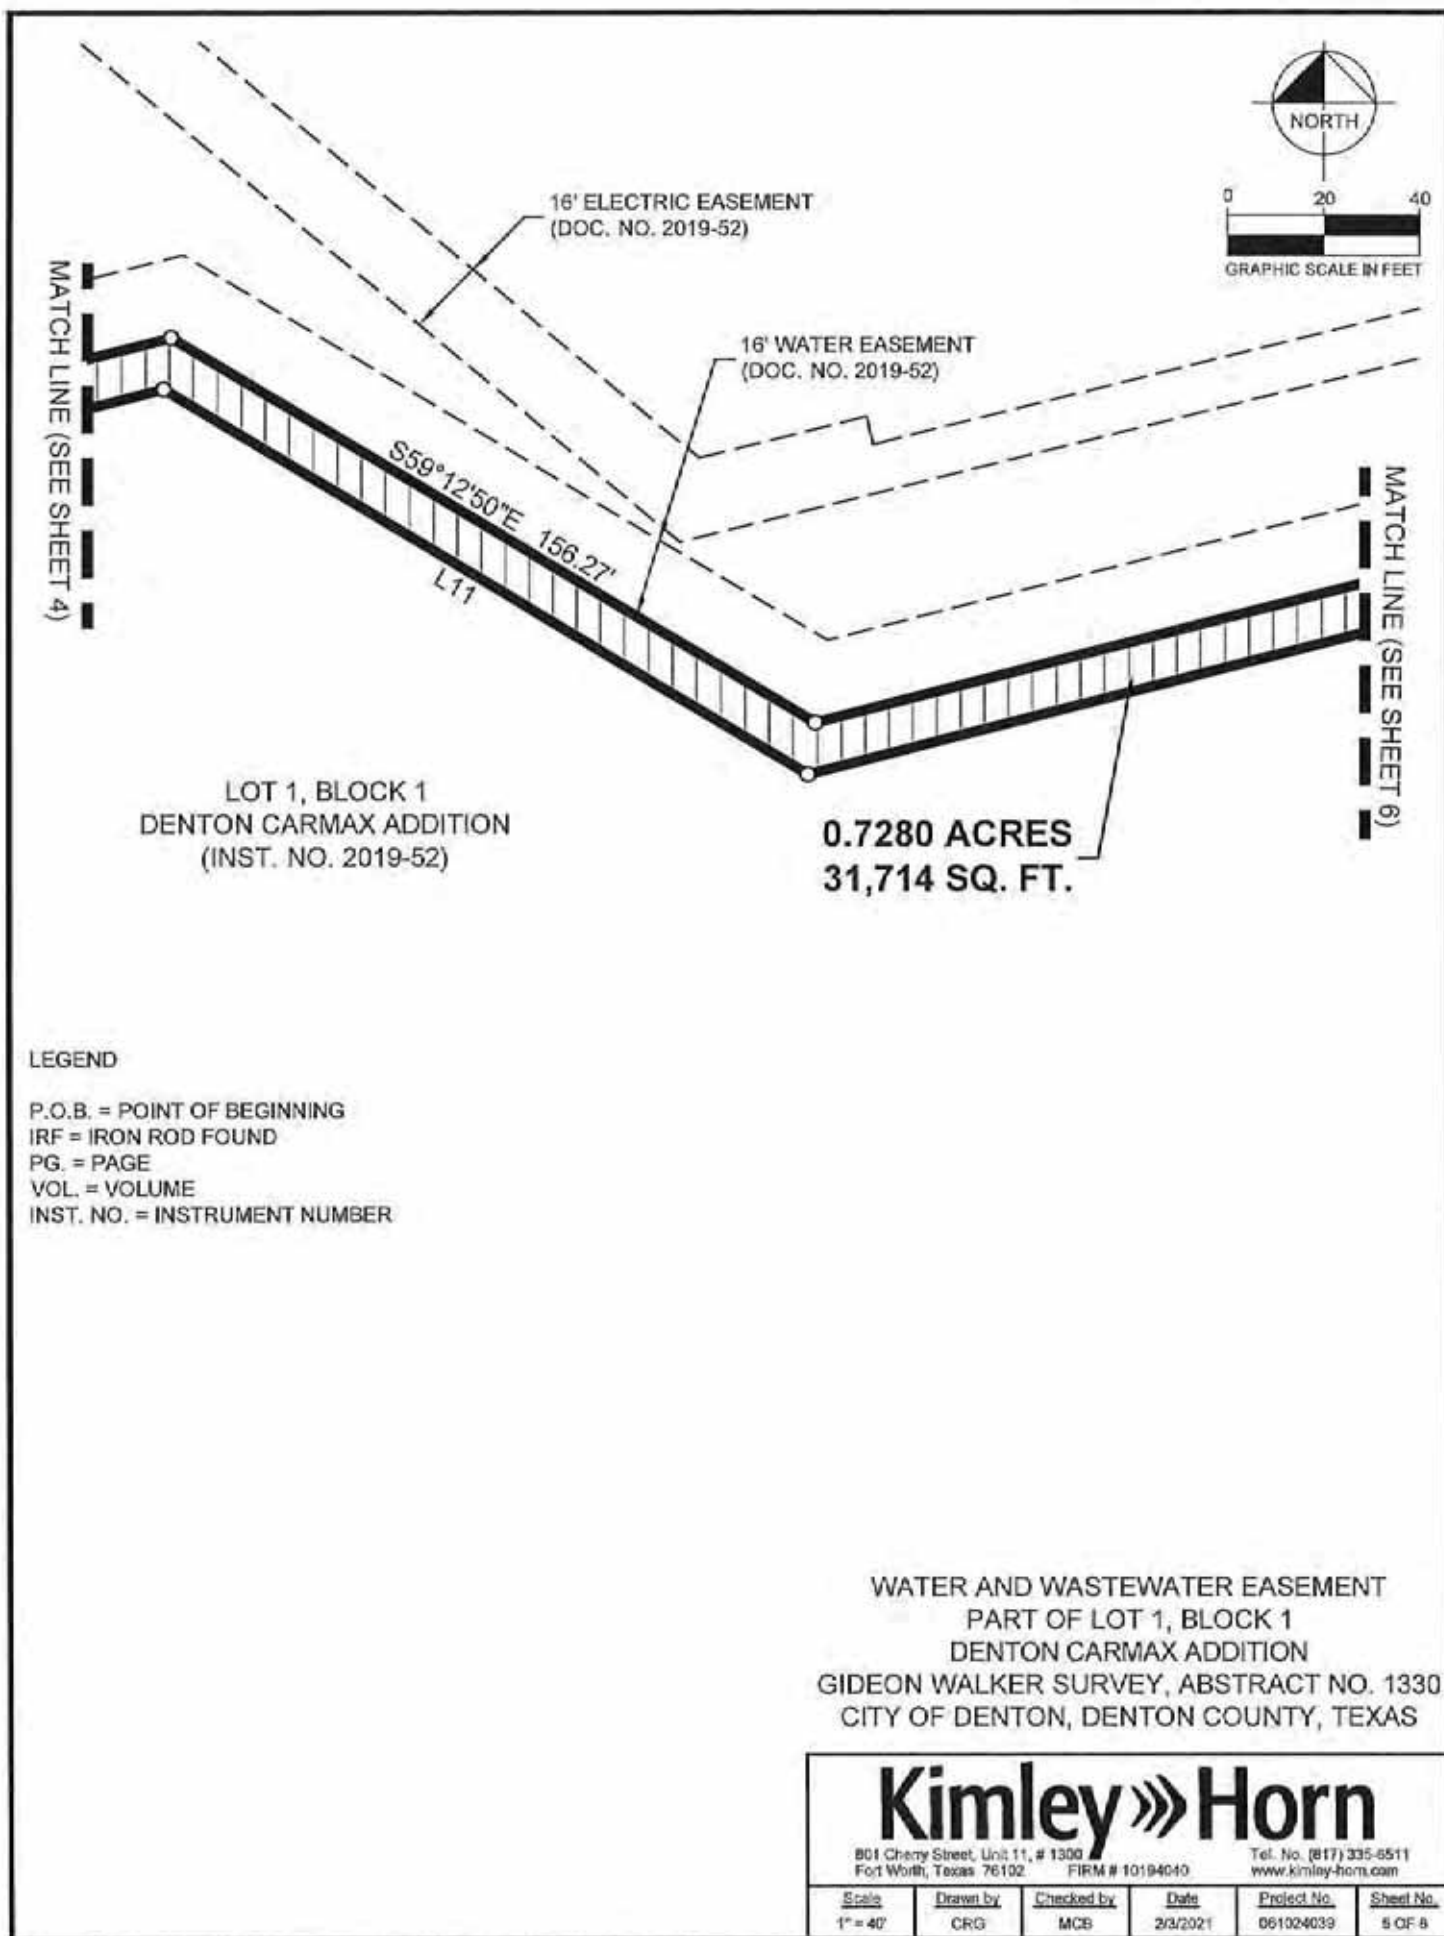

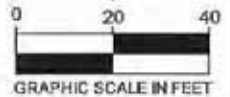

16' WATER EASEMENT
(DOC. NO. 2019-52)

N39°28'39"E 242.13'

N75°47'10"E 345.68'

L10

0.7280 ACRES
31,714 SQ. FT.

LOT 1, BLOCK 1
DENTON CARMAX ADDITION
(INST. NO. 2019-52)

MATCH LINE (SEE SHEET 5)

MATCH LINE (SEE SHEET 7)

LEGEND

P.O.B. = POINT OF BEGINNING
IRF = IRON ROD FOUND
PG. = PAGE
VOL. = VOLUME
INST. NO. = INSTRUMENT NUMBER

WATER AND WASTEWATER EASEMENT
PART OF LOT 1, BLOCK 1
DENTON CARMAX ADDITION
GIDEON WALKER SURVEY, ABSTRACT NO. 1330
CITY OF DENTON, DENTON COUNTY, TEXAS

Kimley»Horn

801 Cherry Street, Unit 11, # 1300
Fort Worth, Texas 76102 FIRM # 10194040

Tel. No. (817) 335-5511
www.kimley-horn.com

Scale	Drawn by	Checked by	Date	Project No.	Sheet No.
1" = 40'	CRG	MCB	2/3/2021	061024039	6 OF 8



0 20 40
GRAPHIC SCALE IN FEET

INTERSTATE
HIGHWAY NO. 35-E
(A VARIABLE WIDTH RIGHT-OF-WAY)

PROPOSED TXDOT
RIGHT-OF-WAY
DEDICATION

LOT 1, BLOCK 1
DENTON CARMAX ADDITION
(INST. NO. 2019-52)

16' WATER EASEMENT
(DOC. NO. 2019-52)

MATCH LINE (SEE SHEET 6)

L6
L5
L4
L3
L2
L1
L8
L7
L9

0.7280 ACRES
31,714 SQ. FT.

LEGEND

P.O.B. = POINT OF BEGINNING
IRF = IRON ROD FOUND
PG. = PAGE
VOL. = VOLUME
INST. NO. = INSTRUMENT NUMBER

WATER AND WASTEWATER EASEMENT
PART OF LOT 1, BLOCK 1
DENTON CARMAX ADDITION
GIDEON WALKER SURVEY, ABSTRACT NO. 1330
CITY OF DENTON, DENTON COUNTY, TEXAS

Kimley»Horn

601 Cherry Street, Unit 11, # 1300
Fort Worth, Texas 76102 FIRM # 10104040

Tel. No. (817) 335-6511
www.kimley-horn.com

Scale	Drawn by	Checked by	Date	Project No.	Sheet No.
1" = 40'	CRG	MCB	2/3/2021	051024039	7 OF 8

LINE TABLE		
NO.	BEARING	LENGTH
L1	S13°34'46"E	60.42'
L2	N75°47'10"E	71.52'
L3	N84°13'03"E	24.07'
L4	N39°10'34"E	33.86'
L5	S50°23'38"E	10.00'
L6	N45°27'26"W	553.73'
L7	S39°10'34"W	37.93'
L8	S84°16'10"W	24.08'
L9	S39°28'39"W	241.32'
L10	S75°47'10"W	353.10'
L11	N59°12'50"W	156.27'
L12	S75°47'10"W	85.11'
L13	N54°21'41"W	488.28'
L14	N13°34'46"W	61.21'
L15	N50°23'42"W	512.05'
L16	S38°03'08"W	59.87'
L17	N50°16'45"W	20.02'

WATER AND WASTEWATER EASEMENT
 PART OF LOT 1, BLOCK 1
 DENTON CARMAX ADDITION
 GIDEON WALKER SURVEY, ABSTRACT NO. 1330
 CITY OF DENTON, DENTON COUNTY, TEXAS

Kimley»Horn

801 Cherry Street, Unit 11, # 1500
 Fort Worth, Texas 76102 FIRM # 10194040

Tel. No. (817) 335-6511
 www.kimley-horn.com

Scale	Drawn by	Checked by	Date	Project No.	Sheet No.
1" = 40'	CRG	MCB	2/3/2021	061024035	8 OF 8

LEGAL DESCRIPTION

BEING a tract of land situated in the Gideon Walker Survey, Abstract No. 1330, City of Denton, Denton County, Texas, and being part of Lot 1, Block 1, Denton Carmax Addition, an addition to the City of Denton, Texas according to the plat recorded in Instrument No. 2019-52 of the Official Public Records of Denton, Texas, and being more particularly described as follows:

COMMENCING at the northernmost northwest corner of said Lot 1;

THENCE South 38°04'28" West, along the northernmost northwest line of said Lot 1, a distance of 79.83 feet to the **POINT OF BEGINNING**;

THENCE departing the said northernmost northwest line of said Lot 1, South 50°16'45" East, a distance of 20.02 feet to a point for corner;

THENCE the following nine (9) calls:

North 38°03'08" East, a distance of 59.87 feet to a point for corner;
South 50°23'42" East, a distance of 512.05 feet to a point for corner;
South 13°34'46" East, a distance of 61.21 feet to a point for corner;
South 54°21'41" East, a distance of 488.28 feet to a point for corner;
North 75°47'10" East, a distance of 85.11 feet to a point for corner;
South 59°12'50" East, a distance of 156.27 feet to a point for corner;
North 75°47'10" East, a distance of 353.10 feet to a point for corner;
North 39°28'39" East, a distance of 241.32 feet to a point for corner;
North 84°16'10" East, a distance of 24.08 feet to a point for corner;

THENCE North 39°10'34" East, a distance of 37.93 feet to a point for corner; from said point the northernmost northeast corner of said Lot 1 bears North 45°32'41" West, a distance of 563.70 feet;

THENCE the following twelve (12) calls:

South 50°23'38" East, a distance of 25.00 feet to a point for corner;
South 39°10'34" West, a distance of 48.12 feet to a point for corner;
South 84°16'10" West, a distance of 24.15 feet to a point for corner;
South 39°28'39" West, a distance of 239.22 feet to a point for corner;
South 75°47'10" West, a distance of 371.66 feet to a point for corner;
North 59°12'50" West, a distance of 156.27 feet to a point for corner;
South 75°47'10" West, a distance of 86.37 feet to a point for corner;
North 54°21'41" West, a distance of 509.19 feet to a point for corner;
North 13°34'46" West, a distance of 62.18 feet to a point for corner;
North 50°23'42" West, a distance of 478.04 feet to a point for corner;
South 38°03'08" West, a distance of 59.92 feet to a point for corner;

CONTINUED ON SHEET 3

TEMPORARY CONSTRUCTION EASEMENT
PART OF LOT 1, BLOCK 1
DENTON CARMAX ADDITION
GIDEON WALKER SURVEY, ABSTRACT NO. 1330
CITY OF DENTON, DENTON COUNTY, TEXAS

Kimley»Horn

601 Cherry Street, Unit 11, # 1300
Fort Worth, Texas 76102 FIRM # 10194040

Tel. No. (817) 335-8511
www.kimley-horn.com

Scale	Drawn by	Checked by	Date	Project No.	Sheet No.
N/A	CRG	MCB	2/8/2021	051024039	1 OF 9

LEGAL DESCRIPTION (CONTINUED)

THENCE North 50°16'45" West, a distance of 45.04 feet to a point for corner in the said northernmost northwest line of Lot 1;

THENCE North 38°04'28" East, along the said northernmost northwest line of Lot 1; a distance of 25.01 feet to the **POINT OF BEGINNING** and containing 51,500 square feet or 1.1823 acres of land.

NOTES:

Bearing system based on the Texas Coordinate System of 1983 (2011 adjustment), North Central Zone (4202).

A survey plat of even survey date herewith accompanies this metes and bounds description.

The undersigned, Registered Professional Land Surveyor, hereby certifies that foregoing description accurately sets out the metes and bounds of the easement tract.


MICHAEL C. BILLINGSLEY
REGISTERED PROFESSIONAL
LAND SURVEYOR NO. 6558
801 CHERRY STREET,
UNIT 11 SUITE 1300
FORT WORTH, TEXAS 76102
PH. 817-335-6511
michael.billingsley@kimley-horn.com




TEMPORARY CONSTRUCTION EASEMENT
PART OF LOT 1, BLOCK 1
DENTON CARMAX ADDITION
GIDEON WALKER SURVEY, ABSTRACT NO. 1330
CITY OF DENTON, DENTON COUNTY, TEXAS

Kimley»Horn

801 Cherry Street, Unit 11, # 1300
Fort Worth, Texas 76102 FIRM # 10194040

Tel. No. (817) 335-6511
www.kimley-horn.com

Scale	Drawn by	Checked by	Date	Project No.	Sheet No.
N/A	CRG	MCB	2/8/2021	061024039	2 OF 8

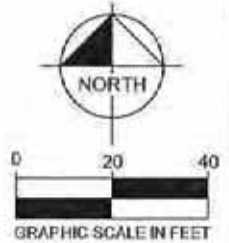


16' UTILITY EASEMENT
(VOL. O, PG. 267)

P.O.C.

P.O.B.

1.1823 ACRES
51,500 SQ. FT.

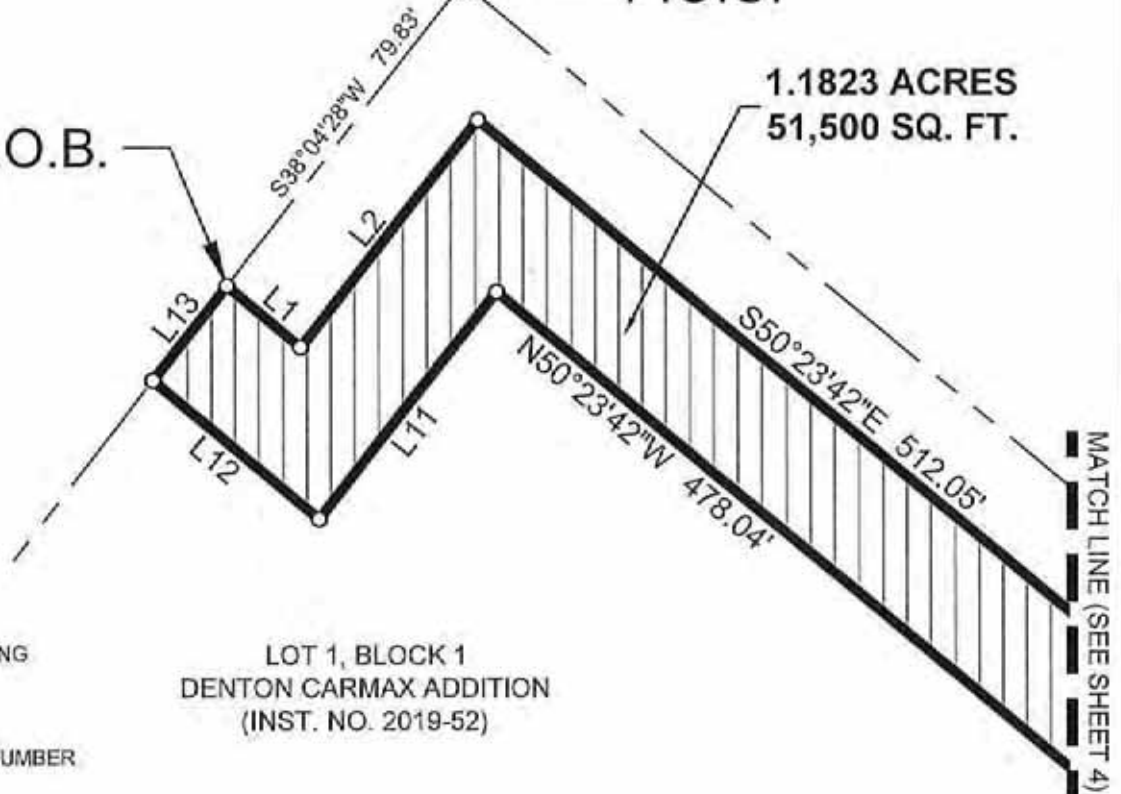

LEGEND

P.O.B. = POINT OF BEGINNING
IRF = IRON ROD FOUND
PG. = PAGE
VOL. = VOLUME
INST. NO. = INSTRUMENT NUMBER

LOT 1, BLOCK 1
DENTON CARMAX ADDITION
(INST. NO. 2019-52)

NOTES:

Bearing system based on the Texas Coordinate System of 1983 (2011 adjustment), North Central Zone (4202).

A metes and bounds description of even survey date herewith accompanies this survey plat.

The undersigned, Registered Professional Land Surveyor, hereby certifies that this survey plat accurately sets out the metes and bounds of the easement tract.

[Signature] 2/8/21
MICHAEL C. BILLINGSLEY
REGISTERED PROFESSIONAL
LAND SURVEYOR NO. 6558
801 CHERRY STREET,
UNIT 11 SUITE 1300
FORT WORTH, TEXAS 76102
PH. 817-335-6511
michael.billingsley@kimley-horn.com




TEMPORARY CONSTRUCTION EASEMENT
PART OF LOT 1, BLOCK 1
DENTON CARMAX ADDITION
GIDEON WALKER SURVEY, ABSTRACT NO. 1330
CITY OF DENTON, DENTON COUNTY, TEXAS

Kimley»Horn

801 Cherry Street, Unit 11, # 1300
Fort Worth, Texas 76102 FIRM # 10194040 Tel. No. (817) 335-6511
www.kimley-horn.com

Scale	Drawn by	Checked by	Date	Project No.	Sheet No.
1" = 40'	CRG	MCB	2/8/2021	061024039	3 OF 8

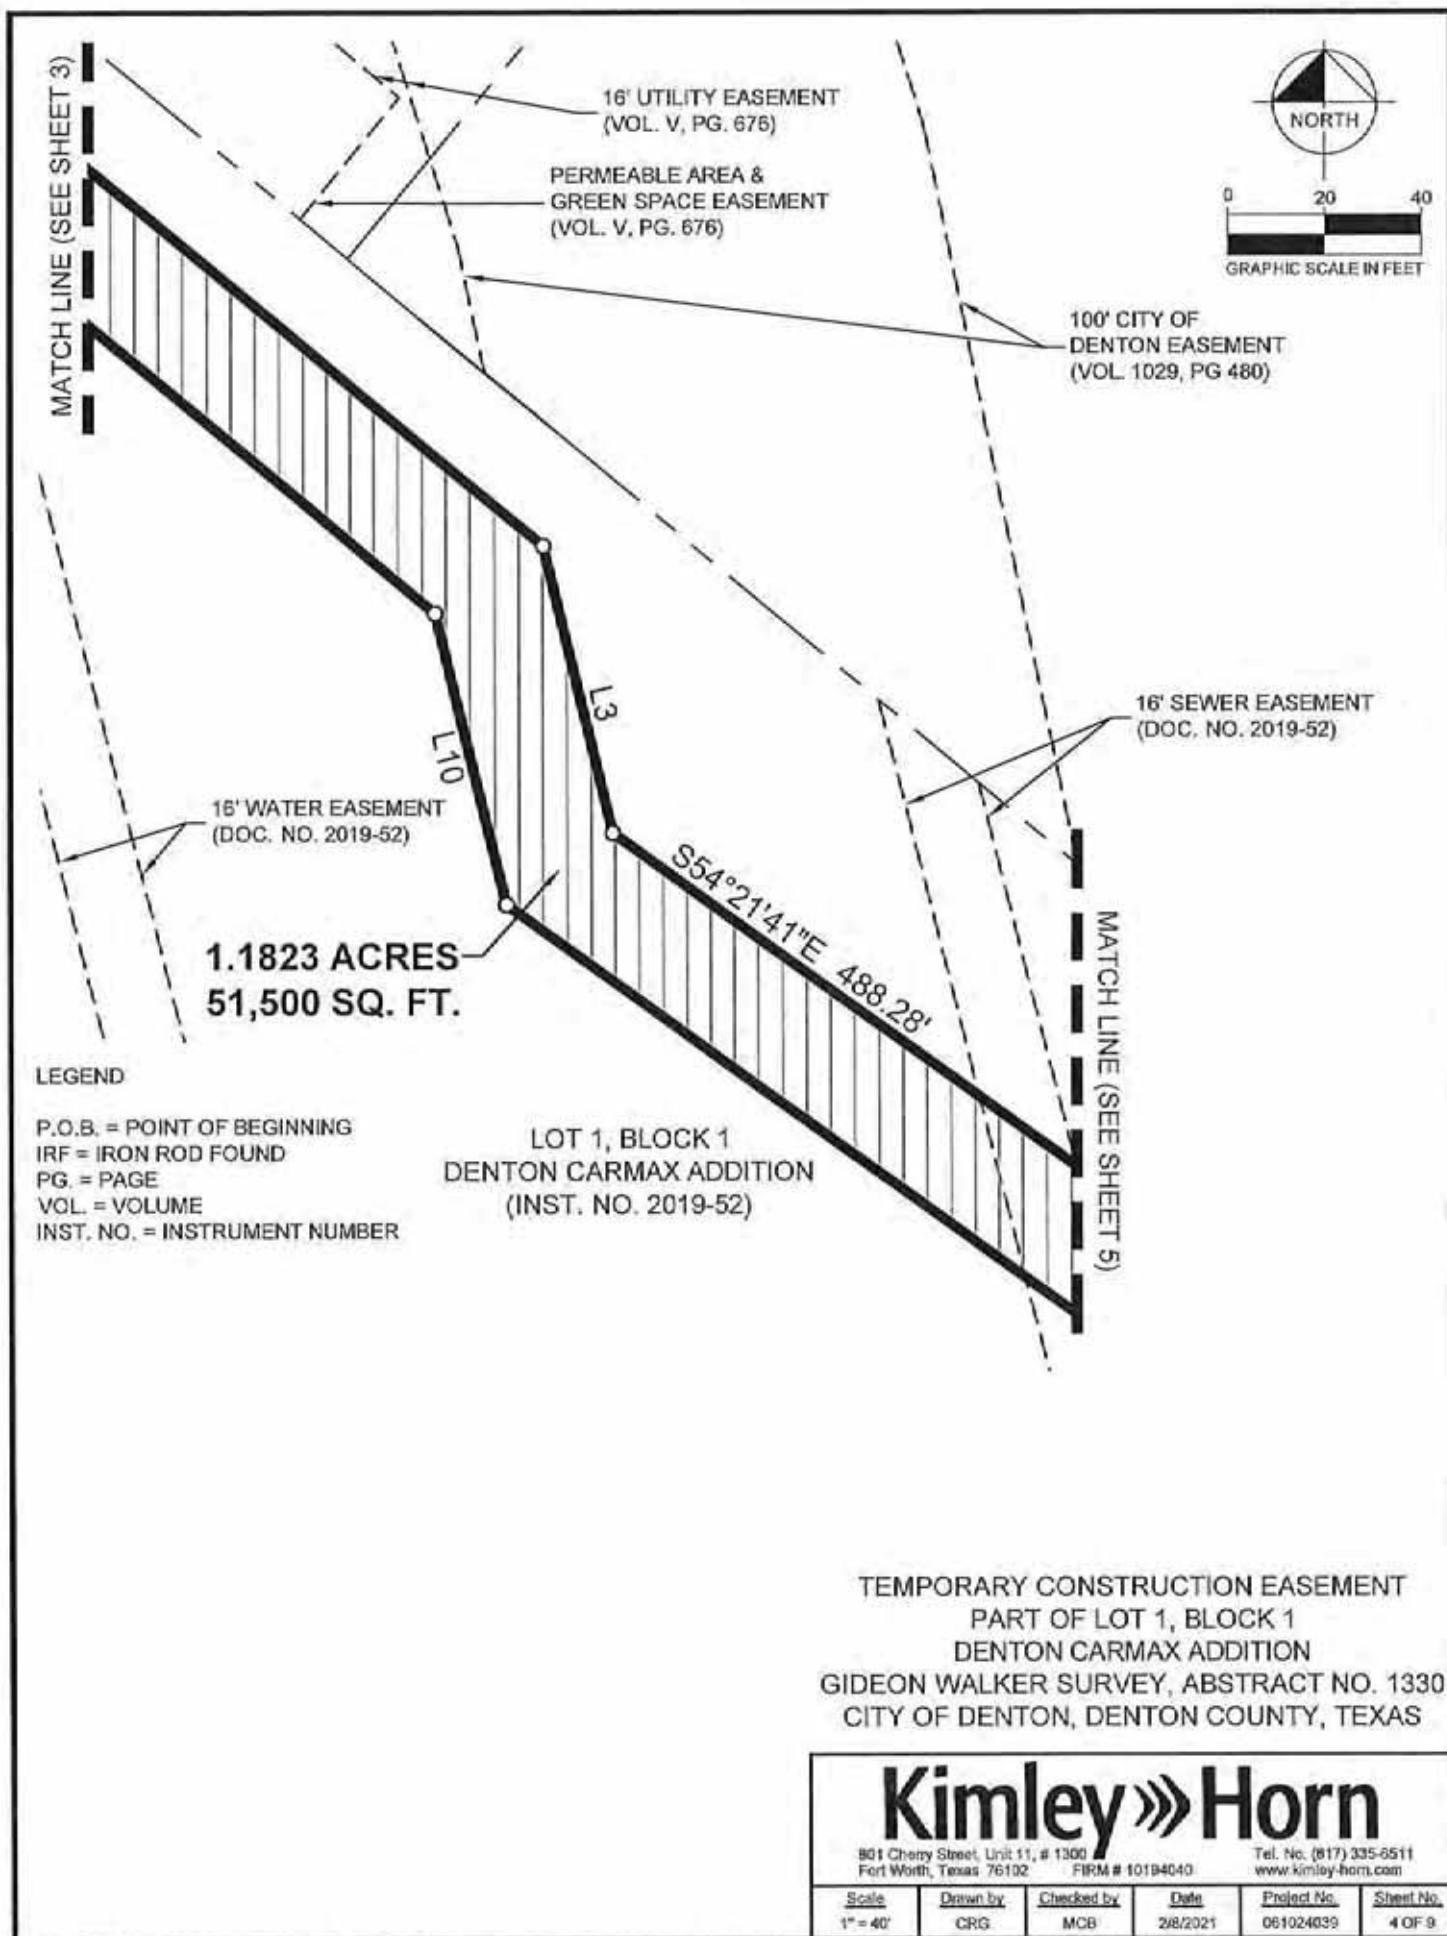

MATCH LINE (SEE SHEET 4)

N54°21'41"W 509.19'


LOT 1, BLOCK 1
DENTON CARMAX ADDITION
(INST. NO. 2019-52)

DRAINAGE AND FLOOD
PLAIN EASEMENT
(VOL. V, PG. 676)

16' ELECTRIC EASEMENT
(DOC. NO. 2019-52)

1.1823 ACRES
51,500 SQ. FT.

16' WATER EASEMENT
(DOC. NO. 2019-52)

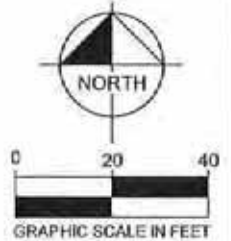

LEGEND

P.O.B. = POINT OF BEGINNING
IRF = IRON ROD FOUND
PG. = PAGE
VOL. = VOLUME
INST. NO. = INSTRUMENT NUMBER

N75°47'10"E 8'

S75°47'10"W 86.37'

MATCH LINE (SEE SHEET 6)


TEMPORARY CONSTRUCTION EASEMENT
PART OF LOT 1, BLOCK 1
DENTON CARMAX ADDITION
GIDEON WALKER SURVEY, ABSTRACT NO. 1330
CITY OF DENTON, DENTON COUNTY, TEXAS

Kimley»Horn

801 Cherry Street, Unit 11, # 1300
Fort Worth, Texas 76102 FIRM # 10194040

Tel. No. (817) 335-6511
www.kimley-horn.com

Scale	Drawn by	Checked by	Date	Project No.	Sheet No.
1" = 40'	CRG	MCB	2/8/2021	061024039	5 OF 9

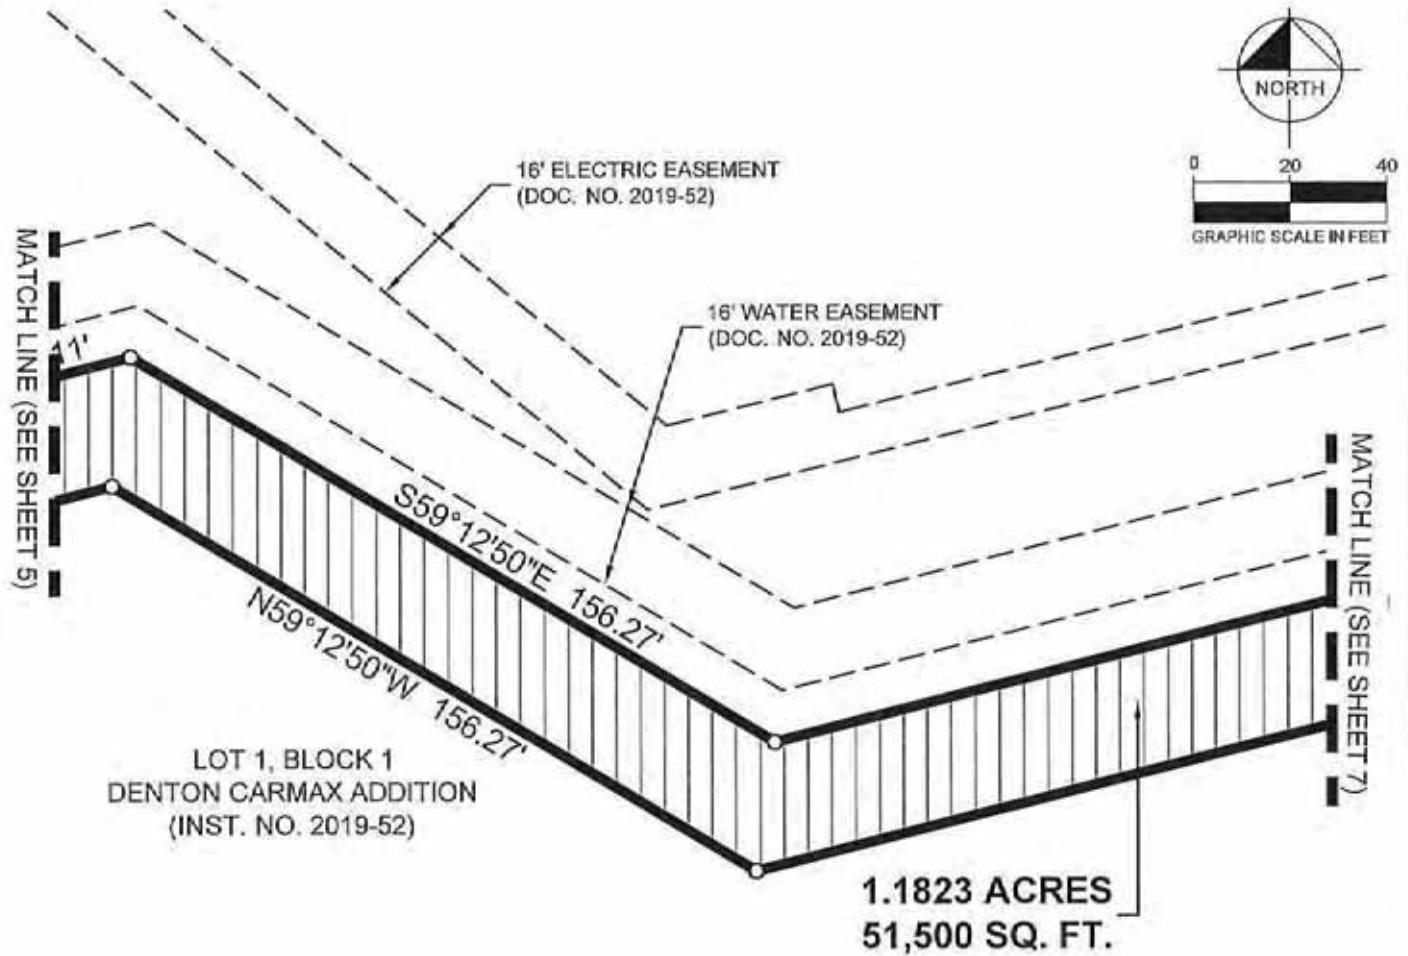

LEGEND

P.O.B. = POINT OF BEGINNING
 IRF = IRON ROD FOUND
 PG. = PAGE
 VOL. = VOLUME
 INST. NO. = INSTRUMENT NUMBER

TEMPORARY CONSTRUCTION EASEMENT
 PART OF LOT 1, BLOCK 1
 DENTON CARMAX ADDITION
 GIDEON WALKER SURVEY, ABSTRACT NO. 1330
 CITY OF DENTON, DENTON COUNTY, TEXAS

Kimley»Horn

501 Cherry Street, Unit 11, # 1300
 Fort Worth, Texas 76102 FIRM # 10194040

Tel. No. (817) 335-6511
 www.kimley-horn.com

Scale	Drawn by	Checked by	Date	Project No.	Sheet No.
1" = 40'	CRG	MCB	2/8/2021	061024039	6 OF 9



16' WATER EASEMENT
(DOC. NO. 2019-52)

MATCH LINE (SEE SHEET 6)

MATCH LINE (SEE SHEET 8)

N75°47'10"E 353.10'

S75°47'10"W 371.66'

N39°28'39"E 241.32'

S39°28'39"W 239.22'

1.1823 ACRES
51,500 SQ. FT.

LOT 1, BLOCK 1
DENTON CARMAX ADDITION
(INST. NO. 2019-52)

LEGEND

P.O.B. = POINT OF BEGINNING

IRF = IRON ROD FOUND

PG. = PAGE

VOL. = VOLUME

INST. NO. = INSTRUMENT NUMBER

TEMPORARY CONSTRUCTION EASEMENT
PART OF LOT 1, BLOCK 1
DENTON CARMAX ADDITION
GIDEON WALKER SURVEY, ABSTRACT NO. 1330
CITY OF DENTON, DENTON COUNTY, TEXAS

Kimley»Horn

801 Cherry Street, Unit 11, # 1300
Fort Worth, Texas 76102 FIRM # 10194040

Tel. No. (817) 335-6511
www.kimley-horn.com

Scale	Drawn by	Checked by	Date	Project No.	Sheet No.
1" = 40'	CRG	MCB	2/8/2021	061024039	7 OF 9



0 20 40
GRAPHIC SCALE IN FEET

INTERSTATE
HIGHWAY NO. 35-E
(A VARIABLE WIDTH RIGHT-OF-WAY)

PROPOSED TXDOT
RIGHT-OF-WAY
DEDICATION

LOT 1, BLOCK 1
DENTON CARMAX ADDITION
(INST. NO. 2019-52)

16' WATER EASEMENT
(DOC. NO. 2019-52)

MATCH LINE (SEE SHEET 7)

1.1823 ACRES
51,500 SQ. FT.

LEGEND

P.O.B. = POINT OF BEGINNING

IRF = IRON ROD FOUND

PG. = PAGE

VOL. = VOLUME

INST. NO. = INSTRUMENT NUMBER

TEMPORARY CONSTRUCTION EASEMENT
PART OF LOT 1, BLOCK 1
DENTON CARMAX ADDITION
GIDEON WALKER SURVEY, ABSTRACT NO. 1330
CITY OF DENTON, DENTON COUNTY, TEXAS

Kimley»Horn

801 Cherry Street, Unit 11, # 1300
Fort Worth, Texas 76102 FIRM # 10194040

Tel. No. (817) 335-6511
www.kimley-horn.com

Scale	Drawn by	Checked by	Date	Project No.	Sheet No.
1" = 40'	CRG	MCB	2/8/2021	061024039	8 OF 9

LINE TABLE		
NO.	BEARING	LENGTH
L1	S50°16'45"E	20.02'
L2	N38°03'08"E	59.87'
L3	S13°34'46"E	61.21'
L4	N84°16'10"E	24.08'
L5	N39°10'34"E	37.93'
L6	N45°32'41"W	563.70'
L7	S50°23'38"E	25.00'
L8	S39°10'34"W	48.12'
L9	S84°16'10"W	24.15'
L10	N13°34'46"W	62.18'
L11	S38°03'08"W	59.92'
L12	N50°16'45"W	45.04'
L13	N38°04'28"E	25.01'

TEMPORARY CONSTRUCTION EASEMENT
 PART OF LOT 1, BLOCK 1
 DENTON CARMAX ADDITION
 GIDEON WALKER SURVEY, ABSTRACT NO. 1330
 CITY OF DENTON, DENTON COUNTY, TEXAS

Kimley»Horn

601 Cherry Street, Unit 11, # 1300
 Fort Worth, Texas 76102 FIRM # 10194040

Tel. No. (817) 335-6511
www.kimley-horn.com

Scale	Drawn by	Checked by	Date	Project No.	Sheet No.
1" = 40'	CRG	MCB	2/9/2021	061024039	9 OF 9

**TxDOT Highway Project Number:
0196-02-109
TxDOT Parcel 68**

RCSJ 0196-01-100
From: South of Mayhill
To: South of SL 288

Utility Longitudinal Stations:
Sta 1731+41 LT to Sta 1731+61 LT

Existing Easement

Volume V, Page 225

PART OF LOT 2, BLOCK A
McNATT ADDITION, PHASE II
GIDEON WALKER SURVEY, ABSTRACT NO. 1330
CITY OF DENTON, DENTON COUNTY, TEXAS

THE STATE OF TEXAS

KNOW ALL MEN BY THESE PRESENTS:

COUNTY OF DENTON

18424

That M.F.A., INC.

of the County of Tarrant, State of Texas, hereinafter called "Grantor", for a good and valuable consideration, the receipt of which is hereby acknowledged, does hereby grant to the City of Corinth, hereinafter called "City", an easement and right-of-way for the purpose of constructing a water/sewer line, the term of such easement to end when the City of Corinth accepts the entire water/sewer system when construction of same is completed; and Grantor does also grant to said City a perpetual easement and right-of-way for the purpose of operating and maintaining such water/sewer line; easements and rights-of-way over and across Grantor's land in G. Walker Survey, Abstract No. 1330, Denton County, Texas, more particularly described in deed from Sanders Campbell to M.F.A., Inc.,

dated February 4, 19 69, and recorded in Volume 579, Page 701, of the Deed Records of said County and containing 326.2 acres, in, on and

over the tracts of land set forth and described in Exhibit "A", which is attached hereto and made a part hereof for all purposes, and SUBJECT TO THE RESERVATION of right in favor of Grantor as set forth therein; and, additionally, City shall have the right to use a strip 15 feet in width adjacent to the West boundary line of the tract set forth and described in Exhibit "A" for and during, and only during, the period of construction of the said water/sewer line.

Together with the right of ingress and egress over Grantor's adjacent lands to or from said right-of-way for the purpose of constructing, improving, reconstructing, repairing, inspecting, maintaining and removing said water/sewer line and appurtenances; the right to relocate said line in the same relative position to any adjacent road, if same is widened in the future; the right to prevent possible interference with the operation of said line and to remove possible hazard thereto; the right to prevent the construction, for a distance of one-half the width of the easement on each side of the actual center of where said water/sewer line is laid, of any building, structures or other obstructions which may endanger or interfere with the efficiency, safety or convenient operation of said water/sewer line and its appurtenances. If such buildings, structures or other obstructions are constructed by Grantor, as above mentioned, without written consent of the City, the City shall have the right to remove same from such space, and this agreement, together with other provisions of this grant shall constitute a covenant running with the land for the benefit of the City, its successors and assigns.

The right is reserved to Grantor to use the land over which a right-of-way or easement is herein granted, provided such use shall not include any use which might interfere with the exercise by the City of the rights hereby granted. The consideration recited herein shall constitute payment in full for all damages sustained by Grantor by reason of the installation of the structures referred to herein and the Grantee will maintain such easement in a state of good repair and efficiency so that no unreasonable damages will result from its use to Grantor's premises.

VOL 657 PAGE 736

TO HAVE AND TO HOLD the above-described easement and rights unto the said City
of Corinth, its successors and assigns, forever.

And Grantor does hereby bind himself, his heirs and legal representatives, to Warrant
and Forever Defend all and singular the above-described easement and rights unto the Said City,
its successors and assigns, against every person whomsoever lawfully claiming or to claim the same
or any part thereof.

EXECUTED THIS 3rd day of May, 19 72.

[Signature]
ATTEST
[Notary Seal]

M.F.A., INC.

By: *[Signature]*

CORPORATION ACKNOWLEDGMENT

THE STATE OF TEXAS,
COUNTY OF TARRANT

BEFORE ME, the undersigned authority,

in and for said County, Texas, on this day personally appeared T. W. Reilly, President

whose name is subscribed to the foregoing instrument and acknowledged to me that the same was the act of the said
M. F. A., Inc.

a corporation, and that he executed the same as the act of such corporation for the purposes and consideration therein
expressed, and in the capacity therein stated.

GIVEN UNDER MY HAND AND SEAL OF OFFICE, This 8th day of May, A. D. 19 72

(L. S.)

[Signature] Ann Johnson
Notary Public, Tarrant County, Texas

My Commission Expires June 1, 19 73.



TRACT NO. 1: All that certain lot, tract or parcel of land, lying
and being situated in the County of Denton, State of Texas, being
out of the G. Walker Survey, Abstract No. 1330, and being more parti-
cularly described as follows:

BEGINNING at a right-of-way marker at the East side of State School
Road;

THENCE North 67° 56' East with a fence 110.3 feet to a right-of-way
monument on the Southwest right-of-way of Interstate Highway 35-E;

THENCE South 58° 23' 30" East with said right-of-way 283.8 feet to a
monument;

THENCE South 50° 21' East with said right-of-way 331.0 feet to a fence
corner;

THENCE South 1° 09' West with a fence 12.67 feet to a marker;

THENCE North 50° 21' West a distance of 338.8 feet to an angle point;

THENCE North 58° 23' 30" West a distance of 278.6 feet to an angle
point;

THENCE South 67° 56' West a distance of 109.39 feet to an angle point;

THENCE North 2° 0' East 10.83 feet to the place of beginning.

TRACT NO. 2: All that certain lot, tract or parcel of land, lying
and being situated in the County of Denton, State of Texas, being
out of the G. Walker Survey, Abstract No. 1330, and being more parti-
cularly described as follows:

VOL 657 PAGE 737

BEGINNING at fence corner on the Southwest right-of-way of Interstate Highway 35-E;

THENCE South $50^{\circ} 21'$ East with said right-of-way 3055.2 feet to fence corner;

THENCE South $32^{\circ} 33'$ West with a fence 10.16 feet to an angle point;

THENCE North $50^{\circ} 21'$ West a distance of 3048.8 feet to an angle point;

THENCE North $1^{\circ} 51'$ East a distance of 12.67 feet to the point of beginning.

Grantor reserves the right from time to time to construct one or more streets for vehicular and/or pedestrian right-of-way over and across the easement area for ingress and egress for the remaining portion of Grantor's land to Interstate Highway 35, and City agrees to bury the water/sewer pipe line contemplated hereby at a sufficient depth so that such streets may be constructed by Grantor at no additional cost by reason of said pipeline. In addition, City grants the right to Grantor to tap into the water/sewer pipeline as is necessary to service the improvements to be constructed on that portion of Grantor's property which lies within the City limits of the City of Corinth provided, however, that Grantor shall be obligated to pay the standard tap-in fee charged by the City in such cases.

EXHIBIT "A"

FILED FOR RECORD: 18th DAY OF October A.D. 1972 at 2:45 o'clock P. M.
 RECORDED: 25th DAY OF October A.D. 1972 at 11:20 o'clock A. M.
 BY E. A. Enrich DEPUTY THETA PARKER, COUNTY CLERK
 DENTON COUNTY, TEXAS

LEGAL DESCRIPTION

BEING a tract of land situated in the Gideon Walker Survey, Abstract No. 1330, City of Denton, Denton County, Texas, and being part of Lot 2, Block A, McNatt Addition, Phase II, an addition to the City of Denton, Texas according to the plat recorded in Volume V, Page 676 of the Plat Records of Denton County, Texas, and being more particularly described as follows:

BEGINNING at a point in the southwest line of said Lot 2; from said point a 1/2-inch iron rod found for the south corner of Lot 1, Block A, James Wood Autopark Addition, Phase II, an addition to the City of Denton, Texas according to the plat recorded in Volume R, Page 255 of said Plat Records bears North 50°23'42" West, a distance of 870.69 feet;

THENCE departing the said southwest line of Lot 2, North 38°54'54" East, a distance of 231.19 feet to a point for corner;

THENCE North 6°05'01" West, a distance of 19.55 feet to a point for corner;

THENCE North 38°55'07" East, a distance of 129.73 feet to a point for corner;

THENCE South 50°21'36" East, a distance of 16.00 feet to a point for corner;

THENCE South 38°55'07" West, a distance of 122.90 feet to a point for corner;

THENCE South 6°05'01" East, a distance of 19.55 feet to a point for corner;

THENCE South 38°54'54" West, a distance of 238.02 feet to a point for corner in the said southwest line of Lot 2; from said point the south corner of said Lot 2 bears South 50°23'42" East, a distance of 432.99 feet;

THENCE along the said southwest line of Lot 2, North 50°23'42" West, a distance of 16.00 feet to the **POINT OF BEGINNING** and containing 0.1398 acres or 6,088 square feet of land.

NOTES:

Bearing system based on the Texas Coordinate System of 1983 (2011 adjustment), North Central Zone (4202).

A survey plat of even survey date herewith accompanies this metes and bounds description.

The undersigned, Registered Professional Land Surveyor, hereby certifies that foregoing description accurately sets out the metes and bounds of the easement tract.


MICHAEL C. BILLINGSLEY
REGISTERED PROFESSIONAL
LAND SURVEYOR NO. 6558
801 CHERRY STREET,
UNIT 11 SUITE 1300
FORT WORTH, TEXAS 76102
PH. 817-335-6511
michael.billingsley@kimley-horn.com



WATER AND WASTEWATER EASEMENT
PART OF LOT 2, BLOCK A
McNATT ADDITION, PHASE II
GIDEON WALKER SURVEY, ABSTRACT NO. 1330
CITY OF DENTON, DENTON COUNTY, TEXAS



Kimley»Horn

801 Cherry Street, Unit 11, #1300
Fort Worth, Texas 76102 FIRM # 10194040

Tel. No. (817) 335-6511
www.kimley-horn.com

Scale	Drawn by	Checked by	Date	Project No.	Sheet No.
N/A	CRG	MCB	11/16/2020	061024039	1 OF 3

MATCH LINE (SEE SHEET 3)

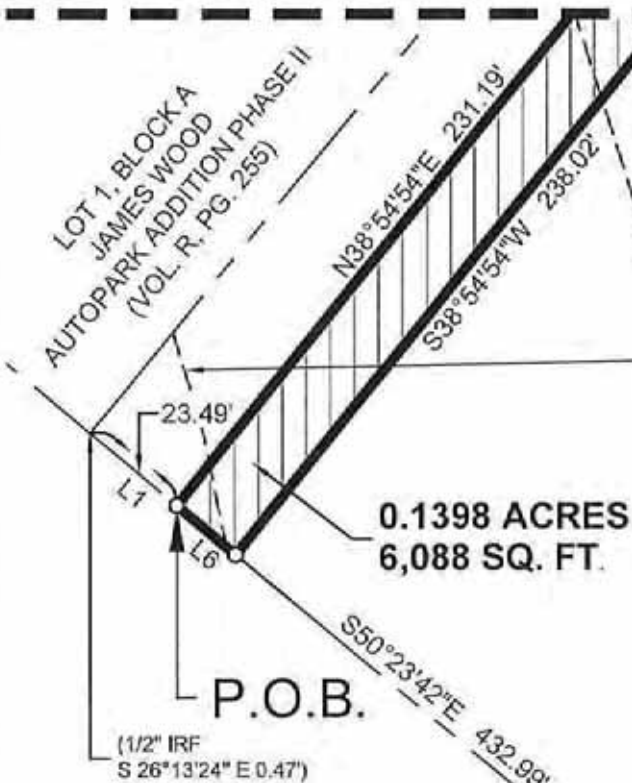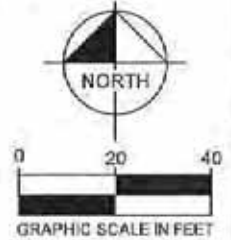

100' CITY OF DENTON
EASEMENT
(VOL. 1029, PG. 480)

LOT 2, BLOCK A
McNATT ADDITION, PHASE II
(VOL. V, PG. 676)

**0.1398 ACRES
6,088 SQ. FT.**

P.O.B.

(1/2" IRF
S 26°13'24" E 0.47')

LOT 1, BLOCK 1
DENTON CARMAX ADDITION
(INST. NO. 2019-52)

LINE TABLE		
NO.	BEARING	LENGTH
L1	N50°23'42"W	870.69'
L2	N06°05'01"W	19.55'
L3	N38°55'07"E	129.73'
L4	S50°21'36"E	16.00'
L5	S06°05'01"E	19.55'
L6	N50°23'42"W	16.00'

LEGEND

P.O.B. = POINT OF BEGINNING
IRF = IRON ROD FOUND
PG. = PAGE
VOL. = VOLUME
INST. NO. = INSTRUMENT NUMBER

16' SEWER EASEMENT
(VOL. 2019, PG. 52)

NOTES:

Bearing system based on the Texas Coordinate System of 1983 (2011 adjustment), North Central Zone (4202).

A metes and bounds description of even survey date herewith accompanies this survey plat.

The undersigned, Registered Professional Land Surveyor, hereby certifies that this survey plat accurately sets out the metes and bounds of the easement tract.

[Signature] 11/16/20
MICHAEL C. BILLINGSLEY
REGISTERED PROFESSIONAL
LAND SURVEYOR NO. 6558
801 CHERRY STREET,
UNIT 11 SUITE 1300
FORT WORTH, TEXAS 76102
PH. 817-335-6511
michael.billingsley@kimley-horn.com



WATER AND WASTEWATER EASEMENT
PART OF LOT 2, BLOCK A
McNATT ADDITION, PHASE II
GIDEON WALKER SURVEY, ABSTRACT NO. 1330
CITY OF DENTON, DENTON COUNTY, TEXAS

Kimley»Horn

801 Cherry Street, Unit 11, # 1300
Fort Worth, Texas 76102 FIRM # 10194040

Tel. No. (817) 335-6511
www.kimley-horn.com

Scale	Drawn by	Checked by	Date	Project No.	Sheet No.
1" = 40'	CRG	MCB	11/16/2020	06102403B	2 OF 3

16' ELECTRIC EASEMENT
(VOL. V, PG. 676)

LOT 1, BLOCK A
McNATT ADDITION, PHASE II
(VOL. V, PG. 676)

30' MUTUAL ACCESS
EASEMENT
(VOL. V, PG. 676)

16' PUBLIC UTILITY
EASEMENT
(VOL. V, PG. 676)


LOT 2, BLOCK A
McNATT ADDITION, PHASE II
(VOL. V, PG. 676)

0.1398 ACRES
6,088 SQ. FT.

LEGEND

P.O.B. = POINT OF BEGINNING
IRF = IRON ROD FOUND
PG. = PAGE
VOL. = VOLUME
INST. NO. = INSTRUMENT NUMBER

MATCH LINE (SEE SHEET 2)

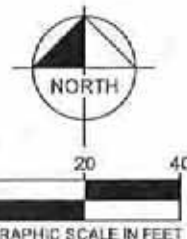

WATER AND WASTEWATER EASEMENT
PART OF LOT 2, BLOCK A
McNATT ADDITION, PHASE II
GIDEON WALKER SURVEY, ABSTRACT NO. 1330
CITY OF DENTON, DENTON COUNTY, TEXAS

Kimley»Horn

601 Cherry Street, Unit 11, # 1300
Fort Worth, Texas 76102 FIRM # 10194040

Tel. No. (817) 335-6511
www.kimley-horn.com

Scale	Drawn by	Checked by	Date	Project No.	Sheet No.
1" = 40'	CRG	MCB	11/16/2020	061024039	3 OF 3

**TxDOT Highway Project Number:
0196-02-109
TxDOT Parcel 70**

RCSJ 0196-01-100
From: South of Mayhill
To: South of SL 288

Utility Longitudinal Stations:
Sta 1736+11 LT to Sta 1736+31 LT

Existing Easement

Volume V, Page 676

PART OF LOT 1, BLOCK A
McNATT ADDITION, PHASE II
GIDEON WALKER SURVEY, ABSTRACT NO. 1330
CITY OF DENTON, DENTON COUNTY, TEXAS

THE STATE OF TEXAS

KNOW ALL MEN BY THESE PRESENTS:

COUNTY OF DENTON

18424

That M.F.A., INC.

of the County of Tarrant, State of Texas, hereinafter called "Grantor", for a good and valuable consideration, the receipt of which is hereby acknowledged, does hereby grant to the City of Corinth, hereinafter called "City", an easement and right-of-way for the purpose of constructing a water/sewer line, the term of such easement to end when the City of Corinth accepts the entire water/sewer system when construction of same is completed; and Grantor does also grant to said City a perpetual easement and right-of-way for the purpose of operating and maintaining such water/sewer line; easements and rights-of-way over and across Grantor's land in G. Walker Survey, Abstract No. 1330, Denton County, Texas, more particularly described in deed from Sanders Campbell to M.F.A., Inc.,

dated February 4, 19 69, and recorded in Volume 579, Page 701, of the Deed Records of said County and containing 326.2 acres, in, on and

over the tracts of land set forth and described in Exhibit "A", which is attached hereto and made a part hereof for all purposes, and SUBJECT TO THE RESERVATION of right in favor of Grantor as set forth therein; and, additionally, City shall have the right to use a strip 15 feet in width adjacent to the West boundary line of the tract set forth and described in Exhibit "A" for and during, and only during, the period of construction of the said water/sewer line.

Together with the right of ingress and egress over Grantor's adjacent lands to or from said right-of-way for the purpose of constructing, improving, reconstructing, repairing, inspecting, maintaining and removing said water/sewer line and appurtenances; the right to relocate said line in the same relative position to any adjacent road, if same is widened in the future; the right to prevent possible interference with the operation of said line and to remove possible hazard thereto; the right to prevent the construction, for a distance of one-half the width of the easement on each side of the actual center of where said water/sewer line is laid, of any building, structures or other obstructions which may endanger or interfere with the efficiency, safety or convenient operation of said water/sewer line and its appurtenances. If such buildings, structures or other obstructions are constructed by Grantor, as above mentioned, without written consent of the City, the City shall have the right to remove same from such space, and this agreement, together with other provisions of this grant shall constitute a covenant running with the land for the benefit of the City, its successors and assigns.

The right is reserved to Grantor to use the land over which a right-of-way or easement is herein granted, provided such use shall not include any use which might interfere with the exercise by the City of the rights hereby granted. The consideration recited herein shall constitute payment in full for all damages sustained by Grantor by reason of the installation of the structures referred to herein and the Grantee will maintain such easement in a state of good repair and efficiency so that no unreasonable damages will result from its use to Grantor's premises.

VOL 657 PAGE 736

TO HAVE AND TO HOLD the above-described easement and rights unto the said City
of Corinth, its successors and assigns, forever.

And Grantor does hereby bind himself, his heirs and legal representatives, to Warrant
and Forever Defend all and singular the above-described easement and rights unto the Said City,
its successors and assigns, against every person whomsoever lawfully claiming or to claim the same
or any part thereof.

EXECUTED THIS 3rd day of May, 19 72.

[Signature]
ATTEST
[Notary Seal]

M.F.A., INC.

By: *[Signature]*

CORPORATION ACKNOWLEDGMENT

THE STATE OF TEXAS,
COUNTY OF TARRANT

BEFORE ME, the undersigned authority,

in and for said County, Texas, on this day personally appeared T. W. Reilly, President

whose name is subscribed to the foregoing instrument and acknowledged to me that the same was the act of the said
M. F. A., Inc.

a corporation, and that he executed the same as the act of such corporation for the purposes and consideration therein
expressed, and in the capacity therein stated.

GIVEN UNDER MY HAND AND SEAL OF OFFICE, This 8th day of May, A. D. 19 72

(L. S.)

[Signature] Ann Johnson
Notary Public, Tarrant County, Texas

My Commission Expires June 1, 19 73.



TRACT NO. 1: All that certain lot, tract or parcel of land, lying
and being situated in the County of Denton, State of Texas, being
out of the G. Walker Survey, Abstract No. 1330, and being more parti-
cularly described as follows:

BEGINNING at a right-of-way marker at the East side of State School
Road;

THENCE North 67° 56' East with a fence 110.3 feet to a right-of-way
monument on the Southwest right-of-way of Interstate Highway 35-E;

THENCE South 58° 23' 30" East with said right-of-way 283.8 feet to a
monument;

THENCE South 50° 21' East with said right-of-way 331.0 feet to a fence
corner;

THENCE South 1° 09' West with a fence 12.67 feet to a marker;

THENCE North 50° 21' West a distance of 338.8 feet to an angle point;

THENCE North 58° 23' 30" West a distance of 278.6 feet to an angle
point;

THENCE South 67° 56' West a distance of 109.39 feet to an angle point;

THENCE North 2° 0' East 10.83 feet to the place of beginning.

TRACT NO. 2: All that certain lot, tract or parcel of land, lying
and being situated in the County of Denton, State of Texas, being
out of the G. Walker Survey, Abstract No. 1330, and being more parti-
cularly described as follows:

