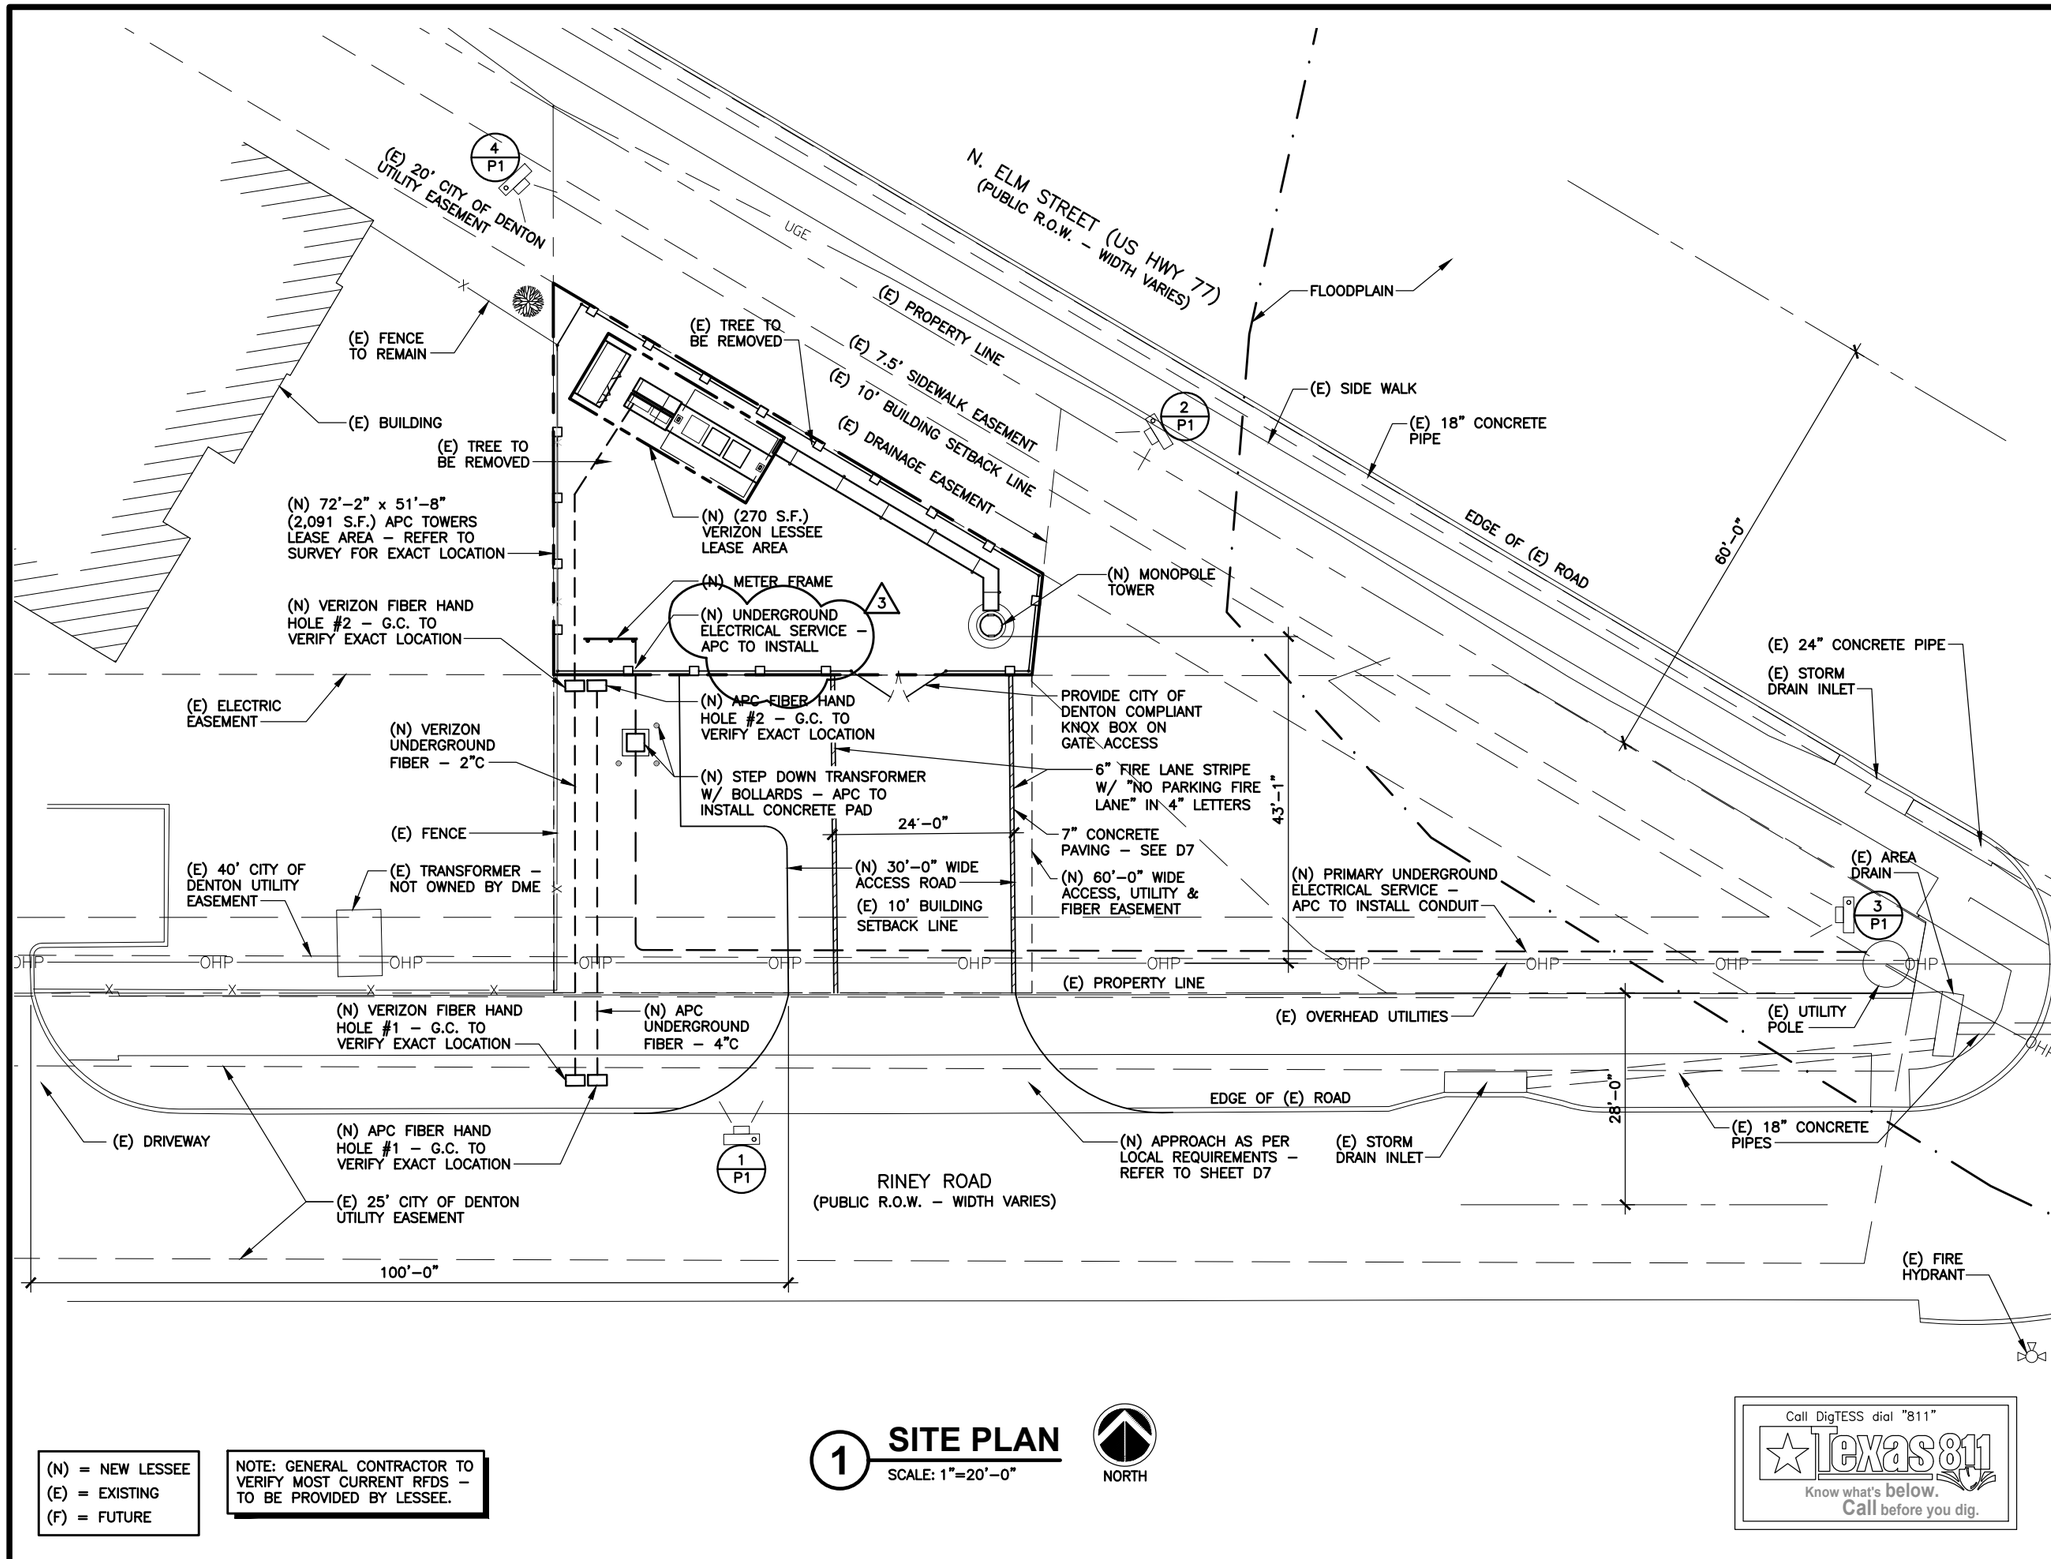

(N) = NEW LESSEE
(E) = EXISTING
(F) = FUTURE

NOTE: GENERAL CONTRACTOR TO VERIFY MOST CURRENT RFDS – TO BE PROVIDED BY LESSEE.

1 SITE PLAN

SCALE: 1"=20'–0"

NORTH

Call DigTESS dial "811"
Texas811
Know what's below. Call before you dig.

THESE DRAWINGS ARE THE PROPERTY OF APC TOWERS. THEY ARE INTENDED FOR THE EXCLUSIVE USE OF THIS PROJECT ONLY. ANY RE-USE OF THESE PLANS (DRAWINGS) WITHOUT THE EXPRESS WRITTEN CONSENT OF APC TOWERS IS PROHIBITED

APC Towers
8601 SIX FORKS ROAD, STE. 250
RALEIGH, NC 27615

BONNIE BRAE
***

N ELM STREET
DENTON, DENTON COUNTY, TEXAS 76207

(TX-1102)

03.09.26
STATE OF TEXAS
AARON M. STAAS
104806
LICENSED
PROFESSIONAL ENGINEER

ARCHCOMM, LLC.
1006 Beckett
San Antonio, Texas 78213
(210) 308-9905
TBPE NO. F-15659

SHEET TITLE

SITE PLAN

SHEET HISTORY

01.09.25	PCD
05.07.25	FCD
09.30.25	REV. SET 1 - COMMENTS
01.08.26	REV. SET 2 - COMMENTS
03.09.26	REV. SET 3 - COMMENTS

3 A1