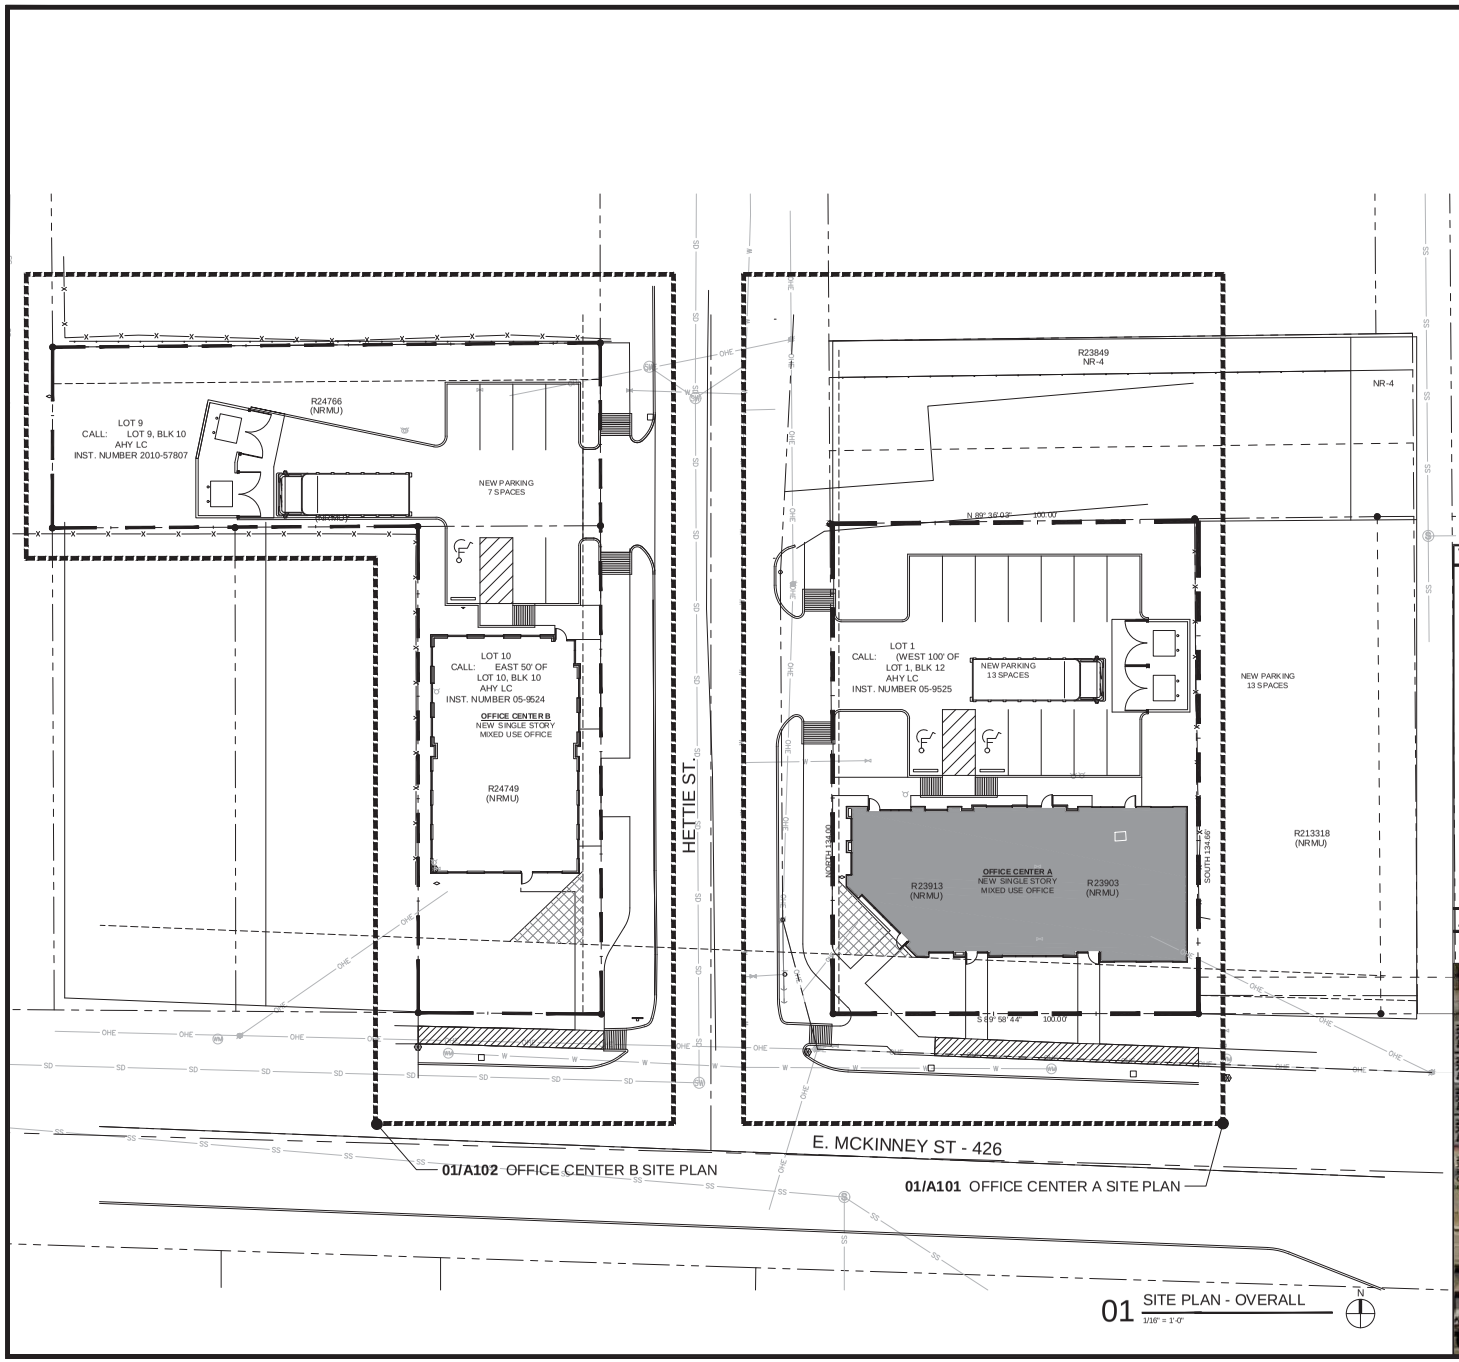

01 SITE PLAN - OVERALL
1/16" = 1'-0"

VICINITY MAP / NTS

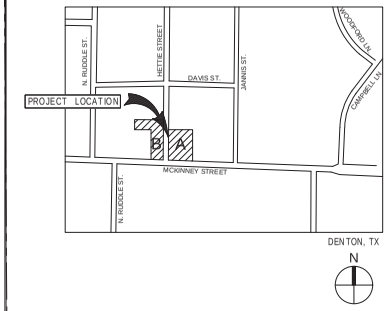

ZONING MAP

MCKINNEY STREET
OFFICE CENTER

MCKINNEY, TX

HIDELL
ASSOCIATES
ARCHITECTS
3033 KELLWAY DRIVE, SUITE 120
CARROLLTON, TEXAS 75006 (972) 416-4666
FAX (972) 416-0169 E-MAIL alabbcock@hidell.com

05.09.2016

ISSUE FOR SPECIFIC USE PERMIT

OWNER
AHY LC
1417 E. MCKINNEY STREET
SUITE 220
DENTON, TX 76209
(940) 222-8025

LANDSCAPE ARCHITECT
DAVID C. BALDWIN INC.
730 EAST PARK BOULEVARD
PLANO, TEXAS 75074
PHONE: (972) 509-1266
FAX: (972) 509-1269
EMAIL: raquel@davidcbaldwin.net

CIVIL ENGINEER
EIKON CONSULTANT GROUP
1405 W. CHAPMAN DRIVE
SANGER, TEXAS 76266
PHONE: (940) 458-7503
FAX: (940) 458-7471
EMAIL: lkennedy@eikoncg.com

STRUCTURAL ENGINEER
EIKON CONSULTANT GROUP
1405 W. CHAPMAN DRIVE
SANGER, TEXAS 76266
PHONE: (940) 458-7503
FAX: (940) 458-7471

MEP ENGINEER
EIKON CONSULTANT GROUP
3166 KELLWAY DRIVE, SUITE 102
CARROLLTON, TEXAS 75006
PHONE: (972) 818-0264
FAX: (972) 818-6523

TITLE

SITE PLAN - OVERALL

REVISIONS

JOB NO. 20153

Issue Date: 05.09.16

Drawn By:

Checked By:

SHEET NO.

A100

SPECIFIC USE PERMIT