Texas Department of Transportation®

DALLAS DISTRICT

DESIGN SCHEMATIC

JAMES K. SELMAN, P.E., DISTRICT ENGINEER

DENTON COUNTY
SL 288

PROJECT LIMIT: FROM I.H. 35W
TO I.H. 35
CONTROL: 2250-02-013
2250-02-014

FUNCTIONAL CLASS: RURAL FREEWAY

DESIGN SPEED: 70 mph FREEWAY
45 mph FRONTAGE ROADS
50 mph RAMPS
30 mph CROSS STREETS

PROJECT LENGTH = 9.0 MILES

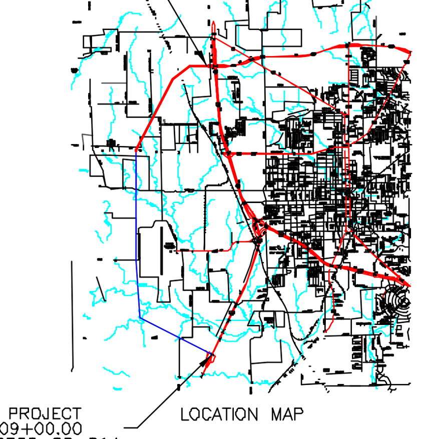

MARCH 2017
SCALE: 1"=200' H

CP&Y

	DATE: MARCH 2017
THOMAS COCHILL	P.E. NO. 87665

© 2017 by Texas Department of Transportation' all rights reserved.

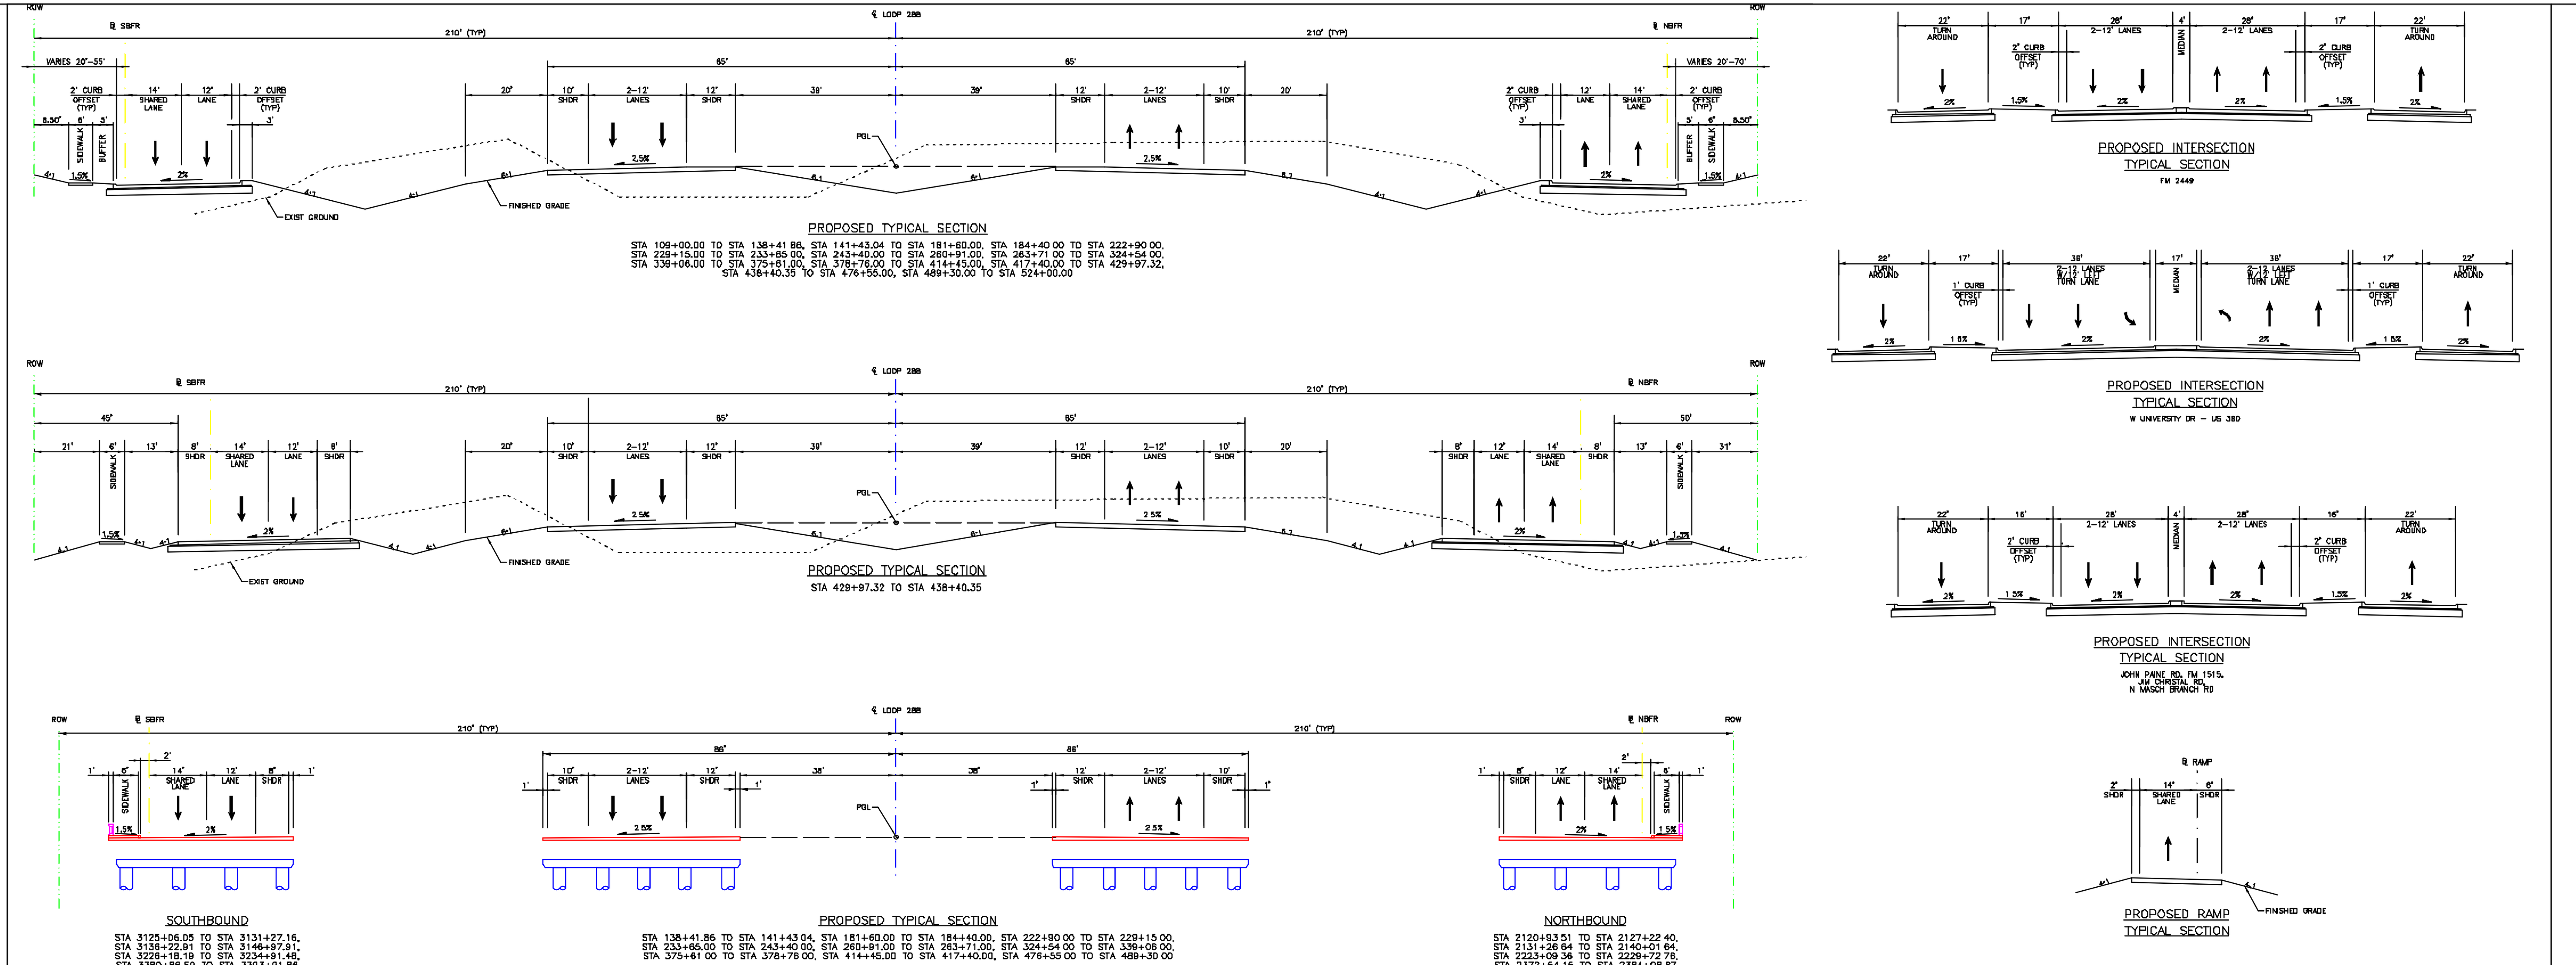

LEGEND:

- MAINLANE
- FRONTAGE ROADS
- CROSS STREETS
- RAMPS
- BRIDGE
- TEMPORARY CONNECTION
- SIDEWALK
- DRIVEWAY
- DRAINAGE EASEMENT
- CONTROL OF ACCESS
- EXISTING ROW
- PROPOSED ROW
- RETAINING WALL
- XXXXX-X CURVE NUMBER

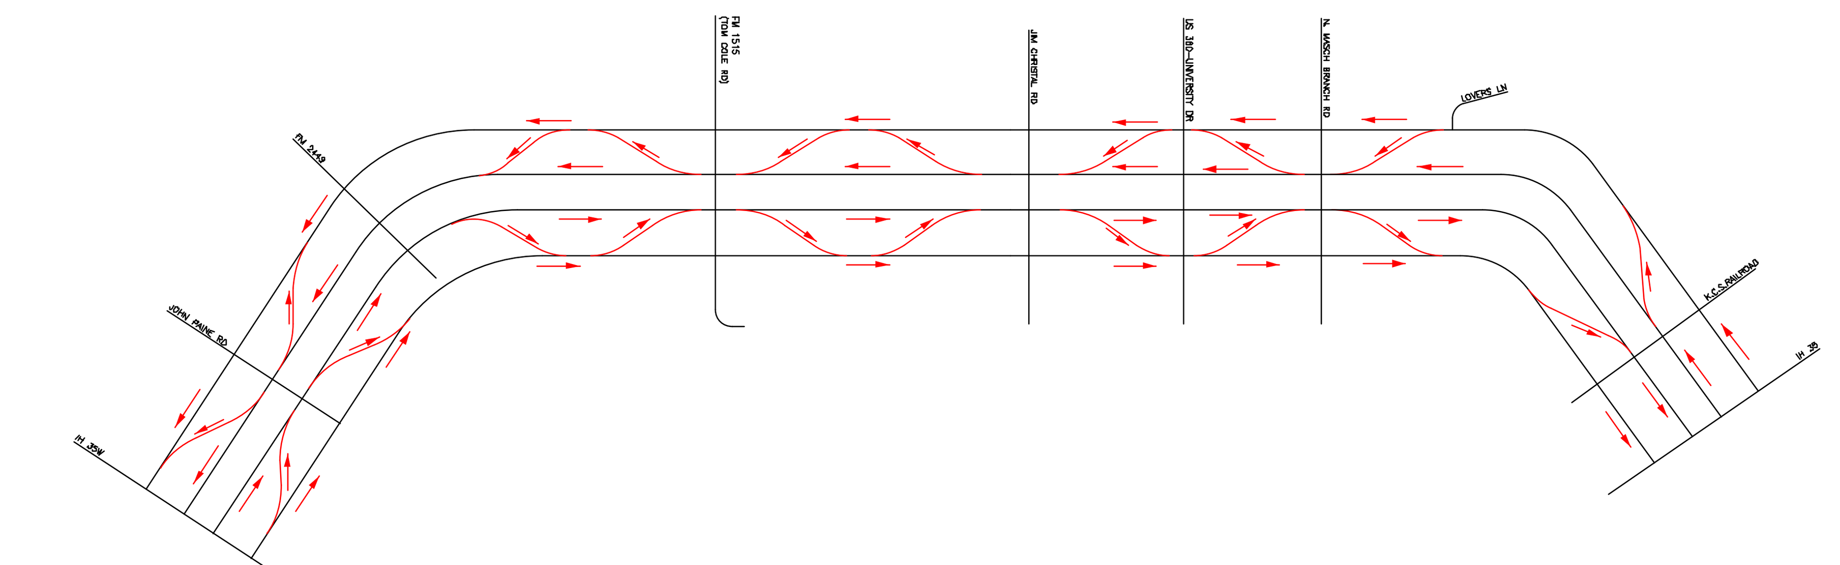

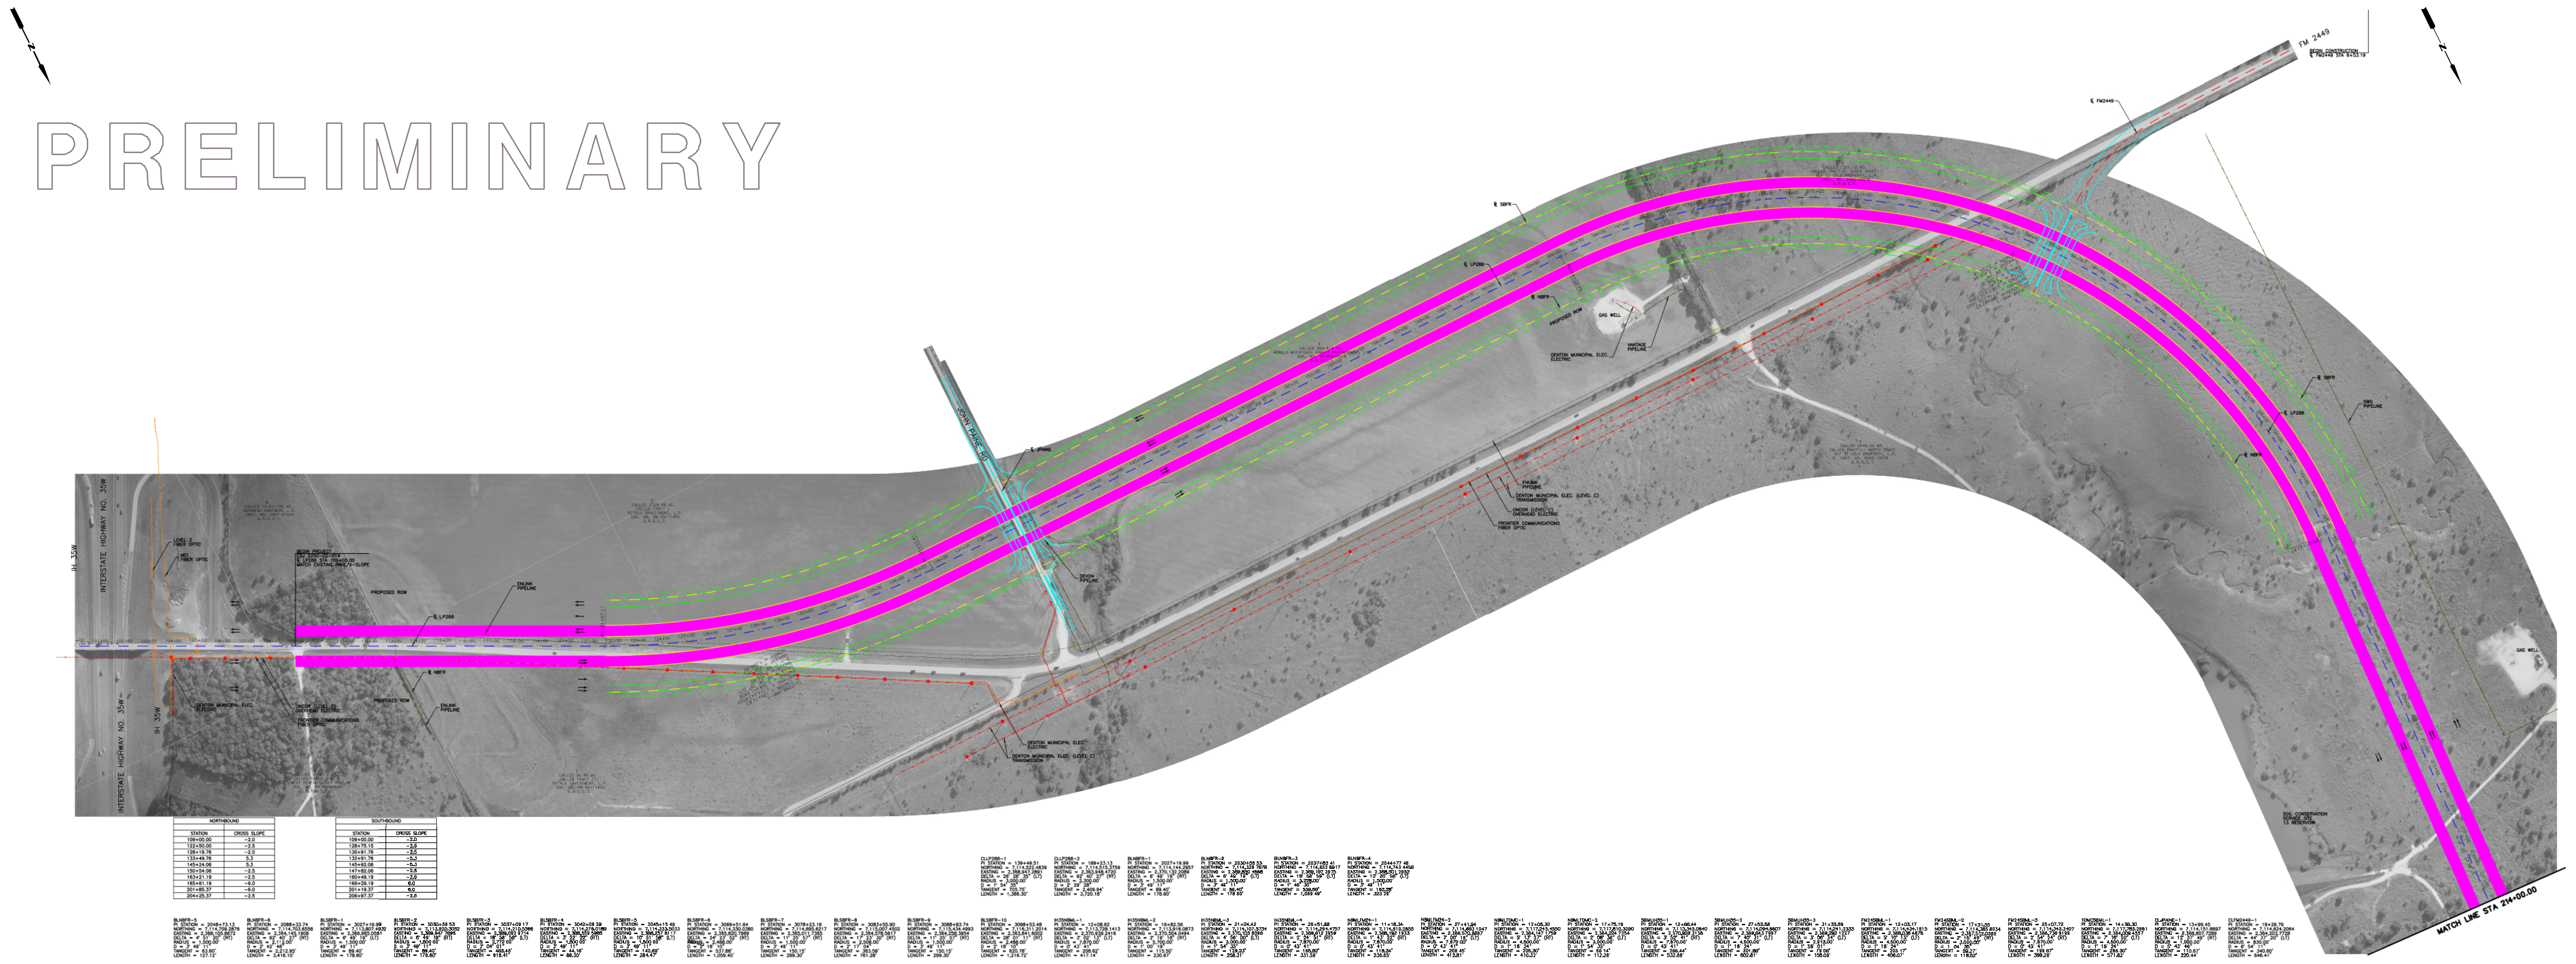

Texas Department of Transportation®

DALLAS DISTRICT

DESIGN SCHEMATIC

JAMES K. SELMAN, P.E., DISTRICT ENGINEER

DENTON COUNTY
SL 288

PROJECT LIMIT: FROM I.H. 35W
TO I.H. 35
CONTROL: 2250-02-013
2250-02-014

FUNCTIONAL CLASS: RURAL FREEWAY

DESIGN SPEED: 70 mph FREEWAY
45 mph FRONTAGE ROADS
50 mph RAMPS
30 mph CROSS STREETS

PROJECT LENGTH = 9.0 MILES

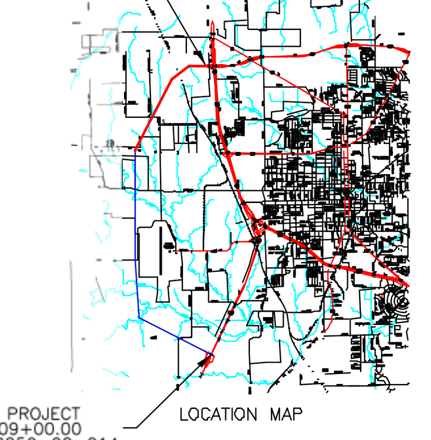

MARCH 2017
SCALE: 1"=200' H

CP&Y

DATE: MARCH 2017
THOMAS COCHILL P.E. NO. 87665

© 2017 by Texas Department of Transportation' all rights reserved.