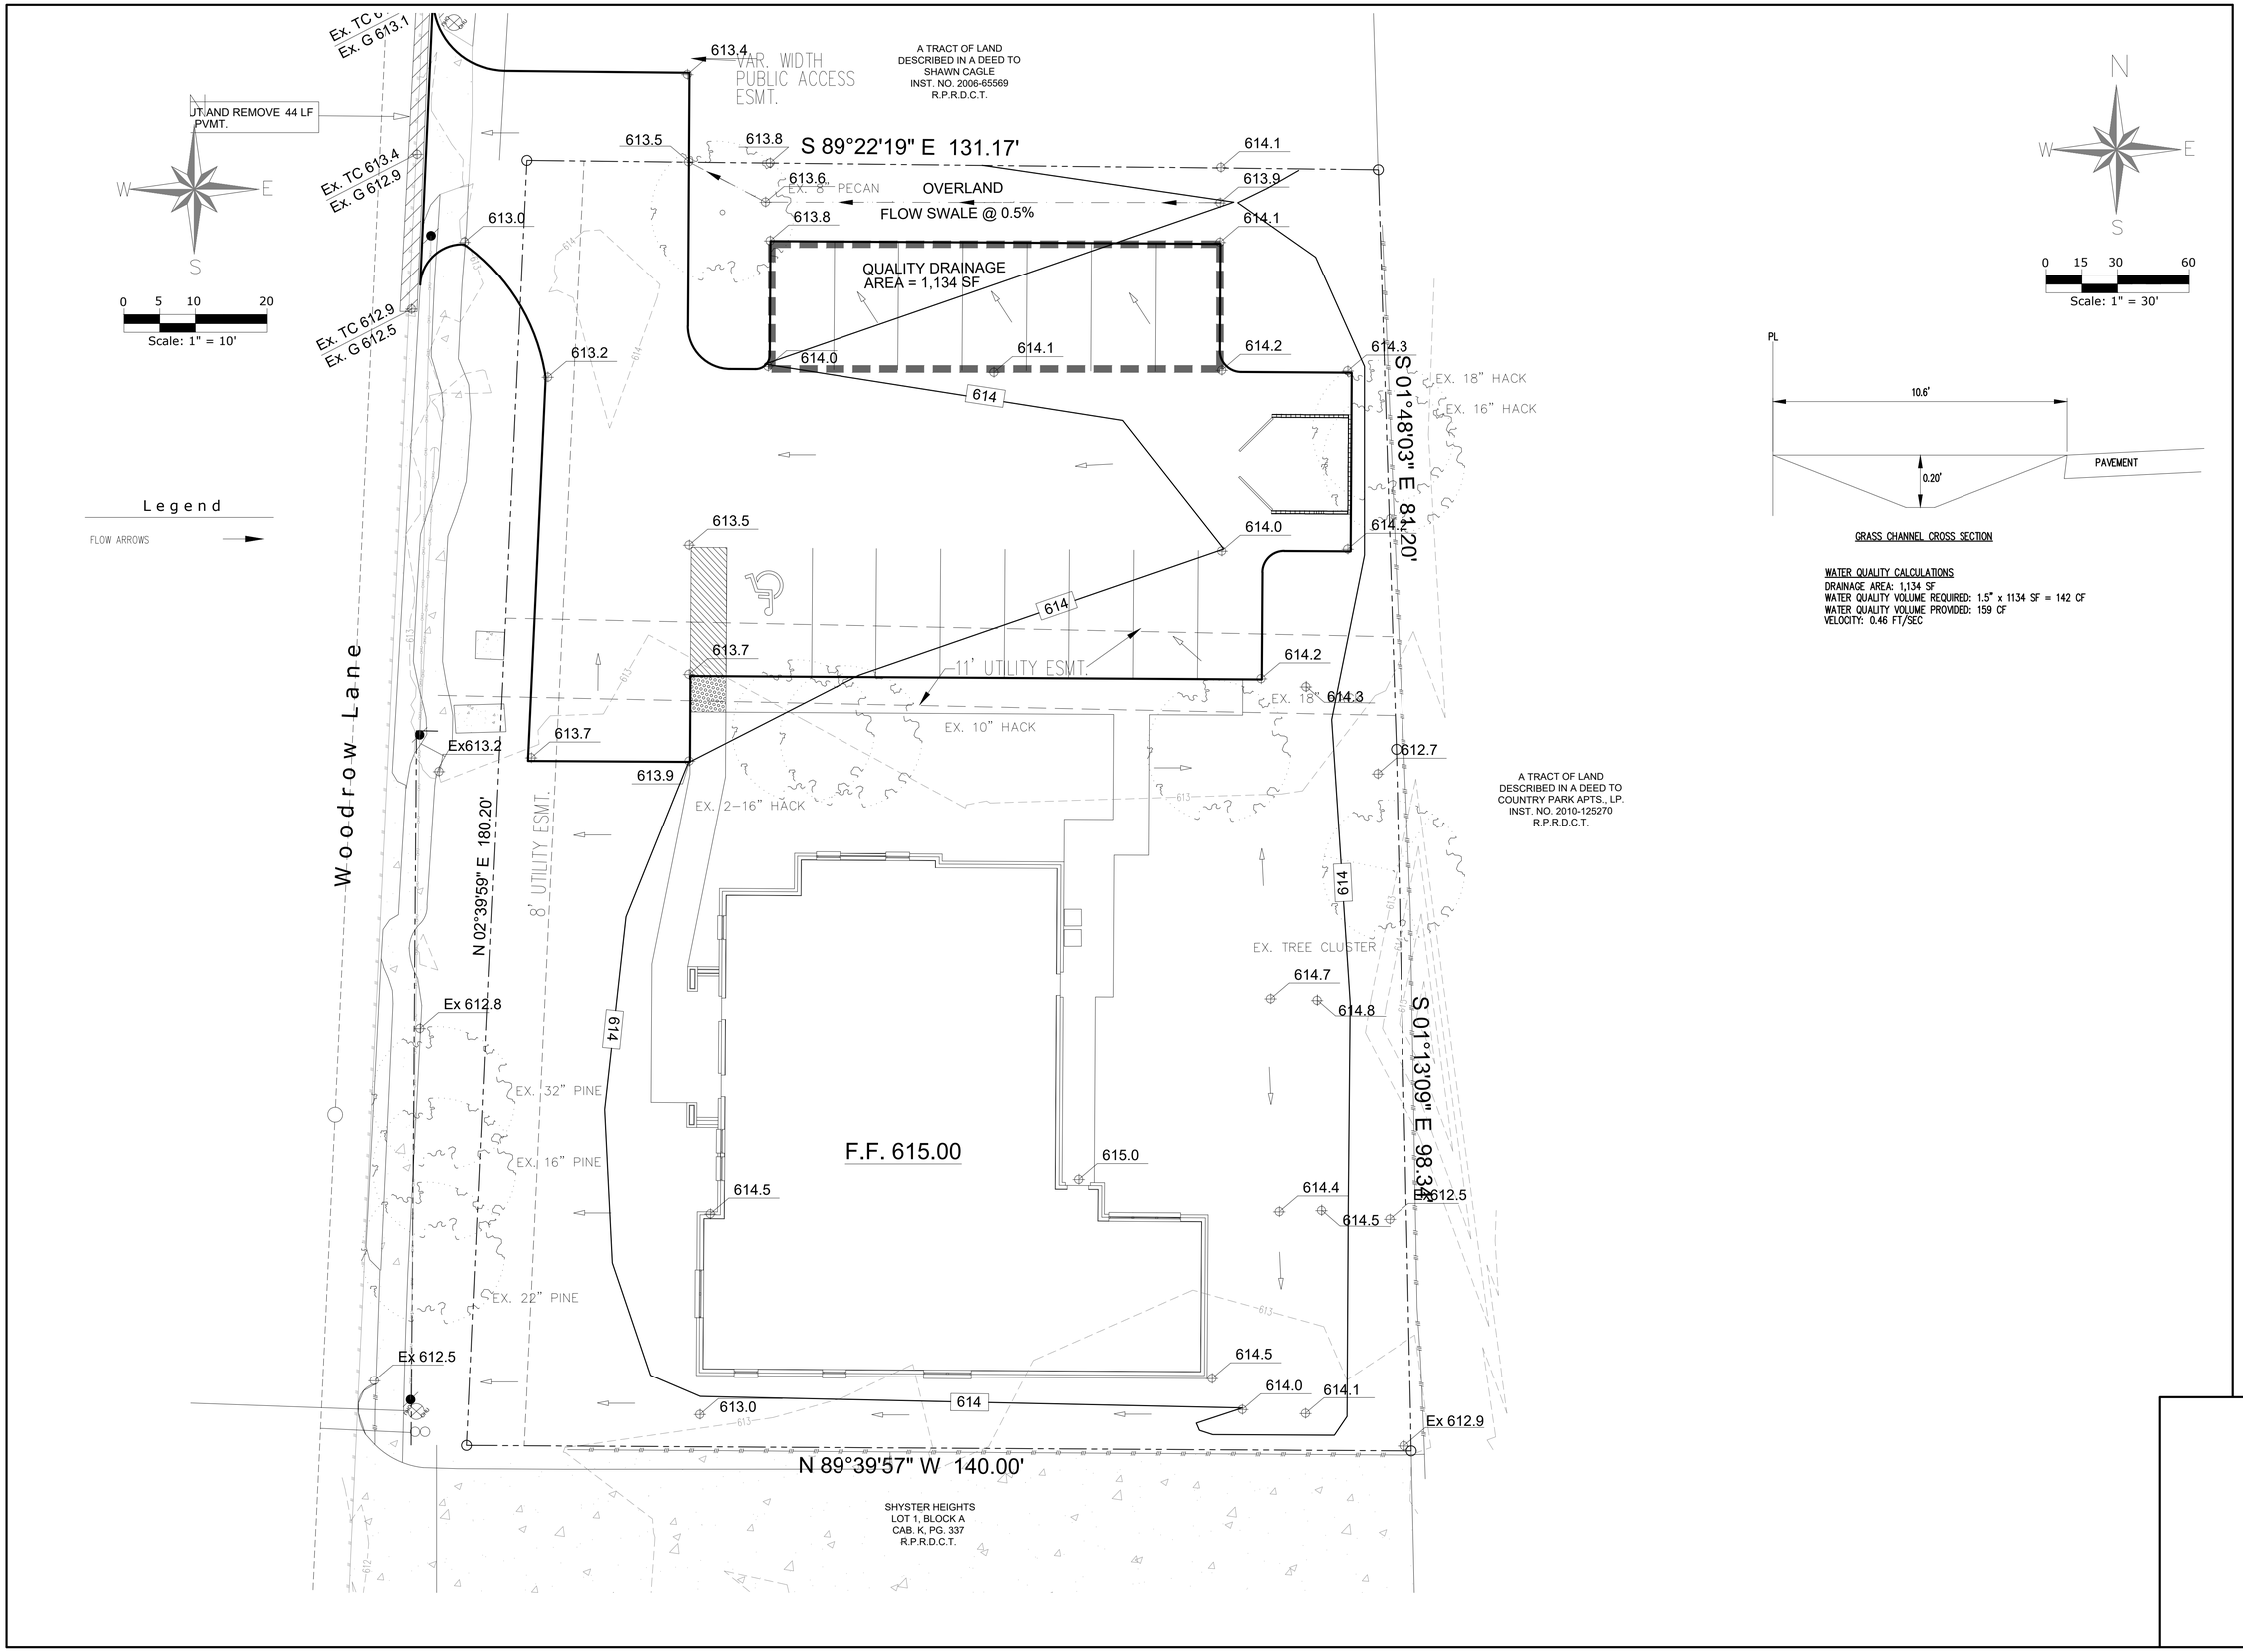

Crannell Engineering
2570 FM 407, Suite 209
Highland Village, Texas 75077
Ph: 972. 691.6633
TBPE FIRM #605

ROSS LAW OFFICES
ATTORNEYS AT LAW

City of Denton, Denton County, Texas

EXHIBIT H
EXISTING AND
PROPOSED DRAINAGE
AREA MAP

STATE OF TEXAS
JEFF D. CRANNELL
50800
LICENSED
PROFESSIONAL ENGINEER
9-7-2017

REVISIONS

DESIGN:	CCM
DRAWN:	CCM
DATE:	09/07/2017
SCALE:	
NOTES:	
FILE:	