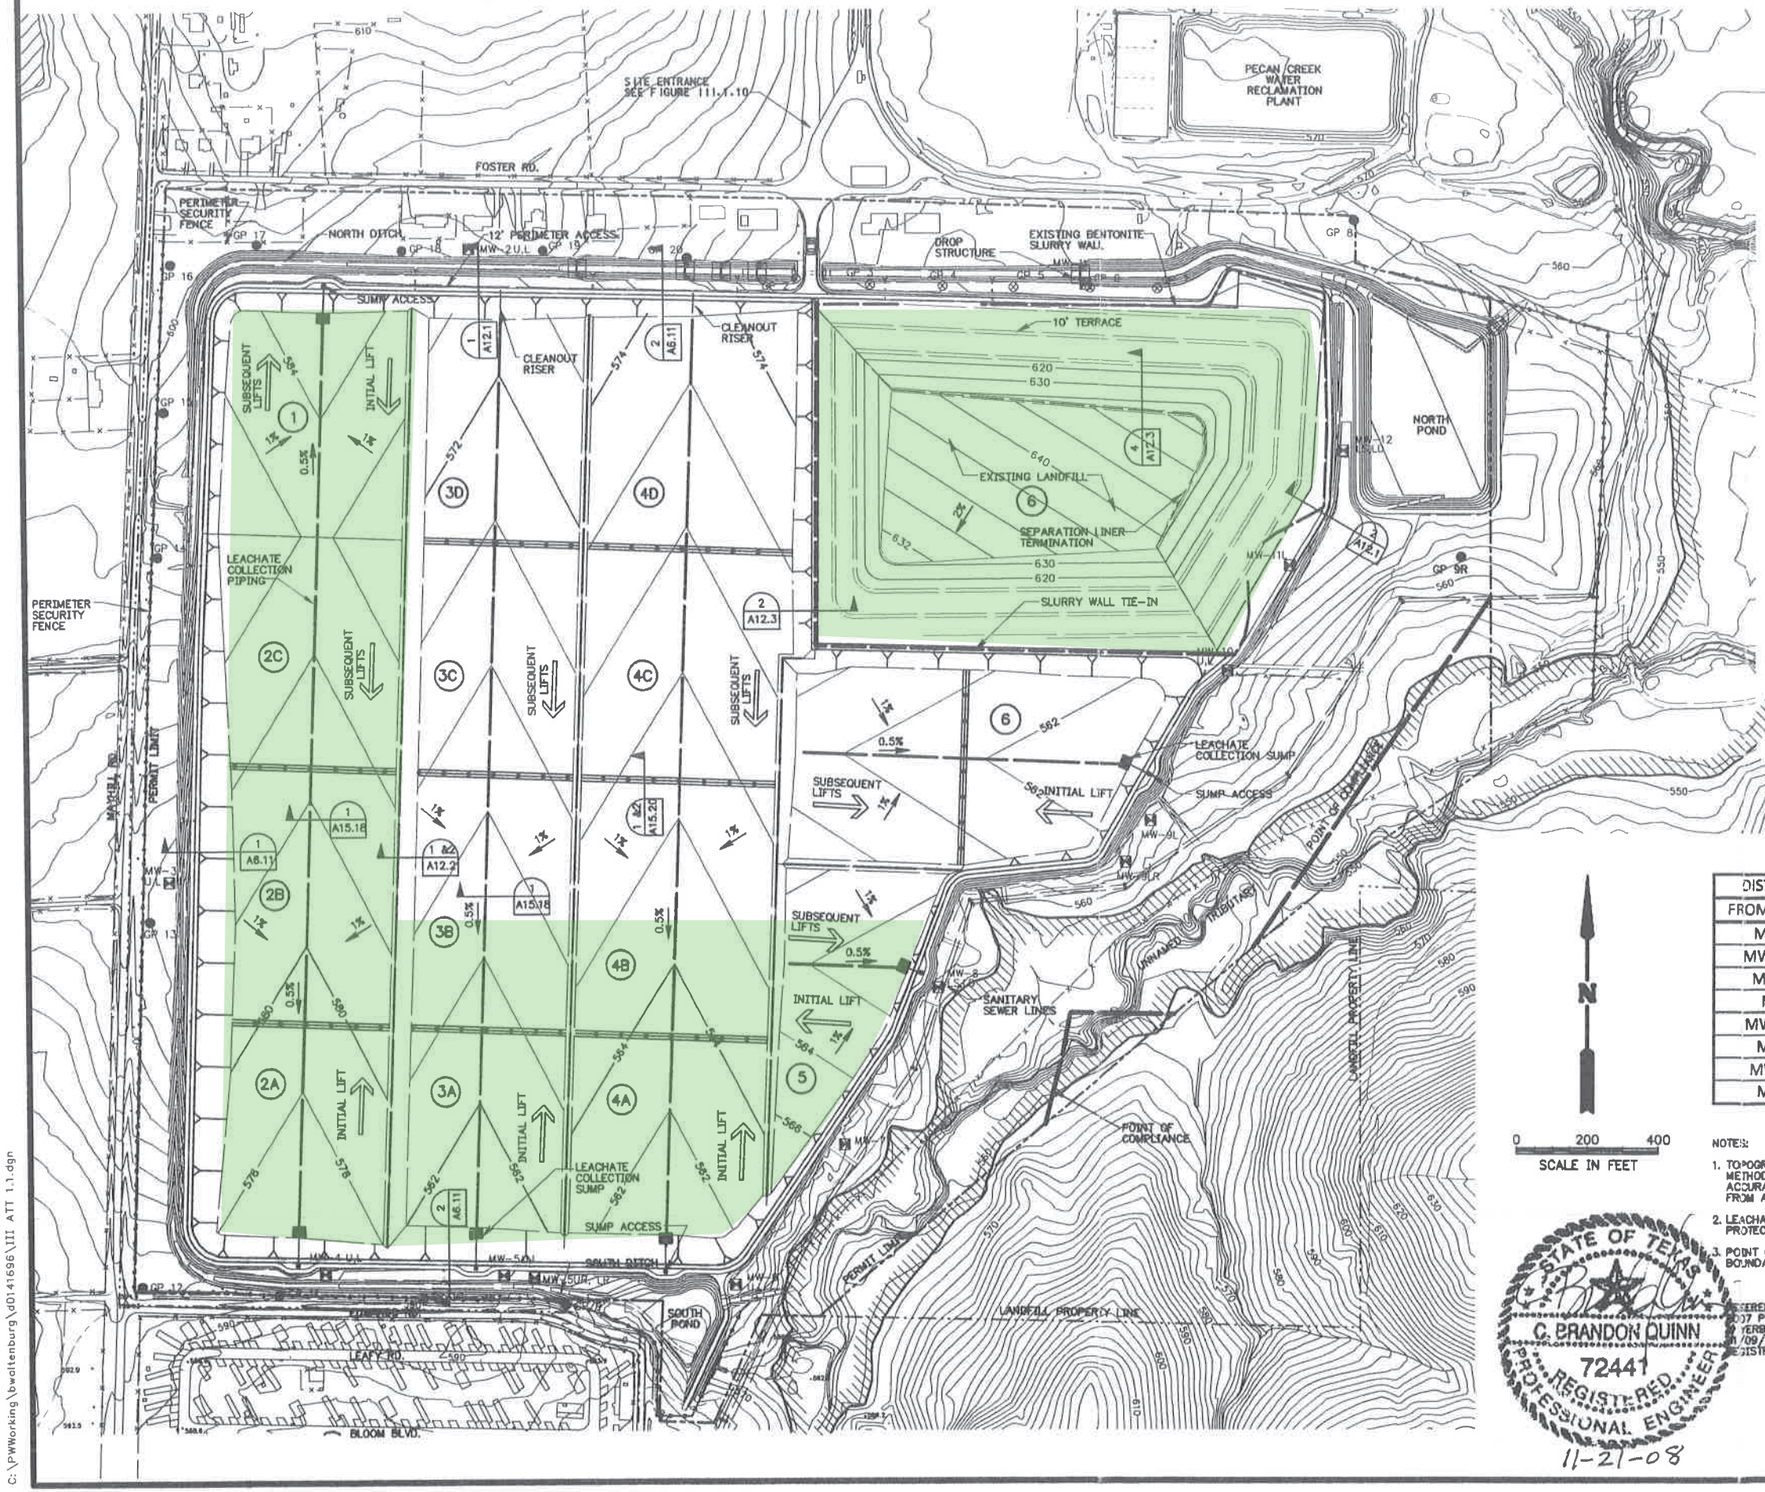

DISTANCE BETWEEN POINT OF COMPLIANCE WELLS		
FROM WELL NO.	TO WELL NO.	DISTANCE, FEET
MW-4U,L	MW-5UR, LR	587
MW-5UR, LR	MW-6U, L	587
MW-6U, L	MW-7L	582
MW-7L	MW-8LS, LD	456
MW-8LS, LD	MW-9LR	565
MW-9LR	MW-10U,L	590
MW-10U,L	MW-11L	377
MW-11L	MW-12LS, LD	304

NOTES:

1. TOPOGRAPHIC MAPPING PREPARED BY PHOTOGRAMMETRIC METHODS IN ACCORDANCE WITH NATIONAL MAPPING ACCURACY STANDARDS BY DALLAS AERIAL SURVEYS, INC. FROM AERIAL PHOTOGRAPH DATED APRIL 7, 1994.
2. LEACHATE COLLECTION SYSTEM SHOWN ON PROTECTIVE COVER GRADES.
3. POINT OF COMPLIANCE IS THE SAME AS THE PERMIT BOUNDARY, EXCEPT AS SHOWN

REFERENCE: FIGURE III.ATT.1.1 – SITE LAYOUT PLAN FROM 2007 PERMIT MODIFICATION PREPARED BY CHIANG, PATEL & YERBY, INC. AS PREVIOUSLY SIGNED AND SEALED ON 11/09/2007 BY MR. WILLIAM R. HINDMAN, P.E., TEXAS REGISTRATION NO. 33929

STATE OF TEXAS
C. BRANDON QUINN
72441
REGISTERED
PROFESSIONAL ENGINEER
11-21-08

THIS DOCUMENT IS RELEASED FOR THE PURPOSE OF REGULATORY REVIEW ONLY AND IS NOT INTENDED FOR BIDDING OR CONSTRUCTION PURPOSES.

SOLUTIENT GEOSCIENCES, INC.
3000 PALUXY DRIVE, SUITE 200
TYLER, TEXAS 75701
(903) 581-8340 PH (903) 581-8390 FAX

NO.	REVISION	BY	DATE
1	600-FT POC WELLS	LAJ	11/13/08

VERIFY SCALE BAR IS ONE INCH ON ORIGINAL DRAWING. IF NOT ONE INCH ON THIS SHEET, ADJUST SCALE
0 1"

CITY OF DENTON LANDFILL
DENTON COUNTY, TEXAS

SITE LAYOUT PLAN

Date:	NOVEMBER, 2008
Designed:	LAJ
Drawn:	LAJ
Reviewed:	LAJ
Project No.	3611106

SHEET
III
ATT 1.1

11/21/2008 9:00:13 AM
C:\PWWorking\bwaltenburg\d0141696\III ATT 1.1.dgn